
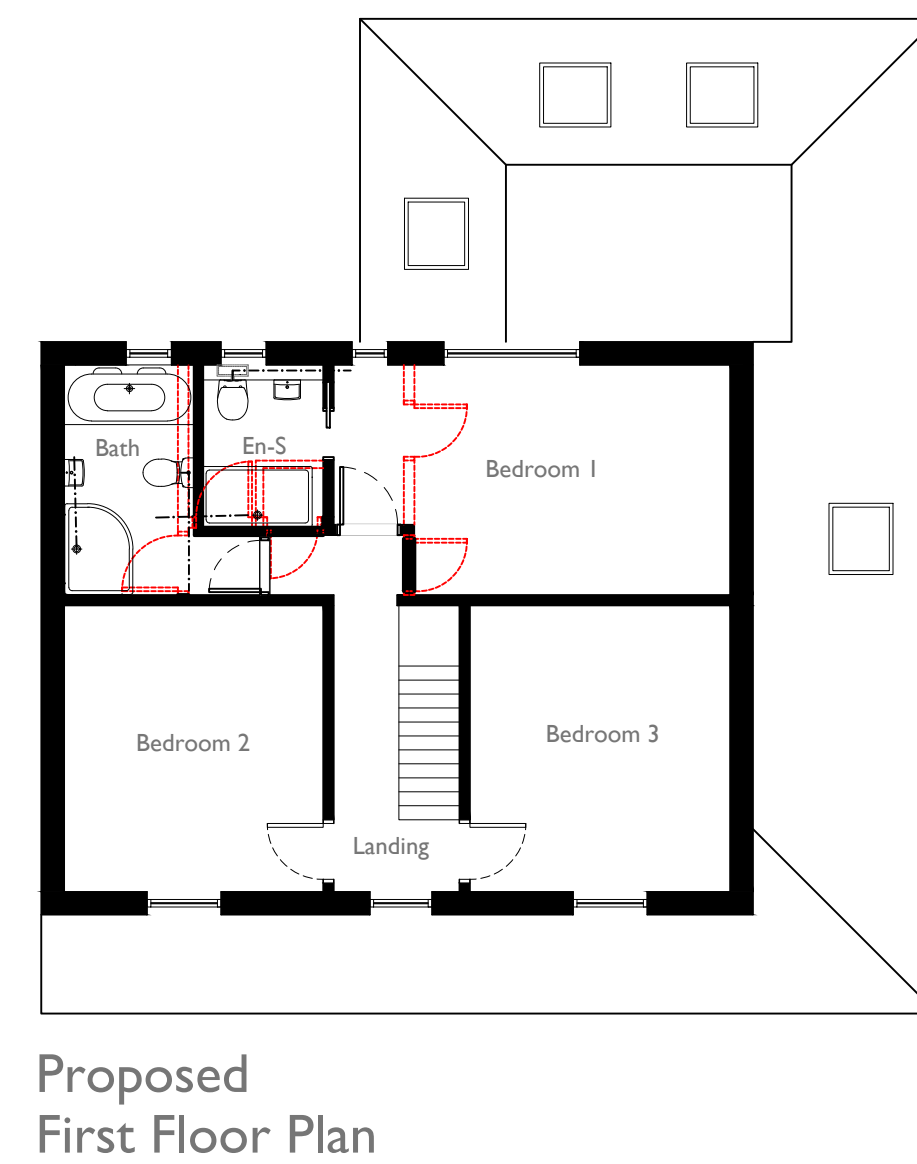
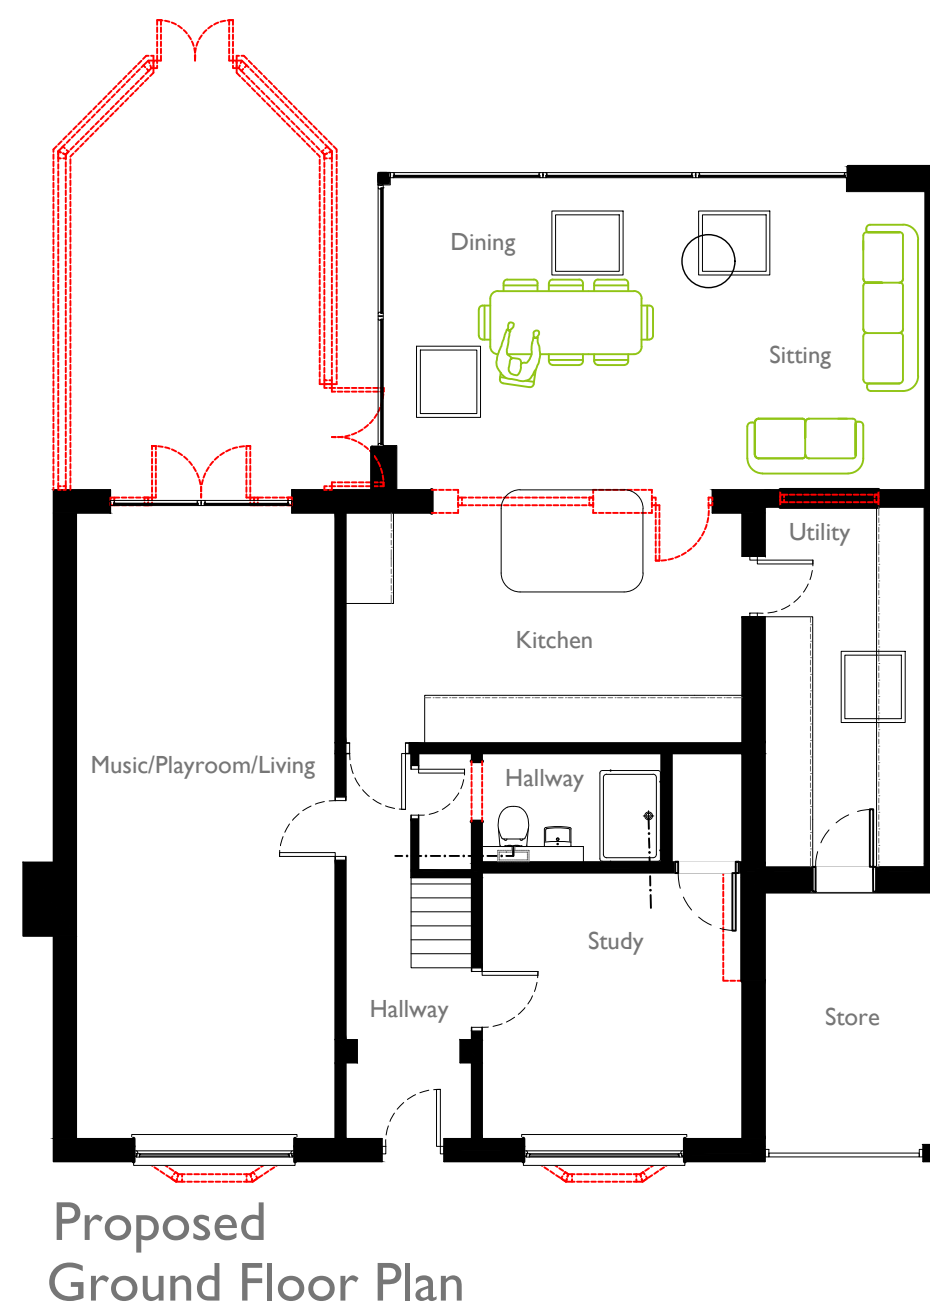


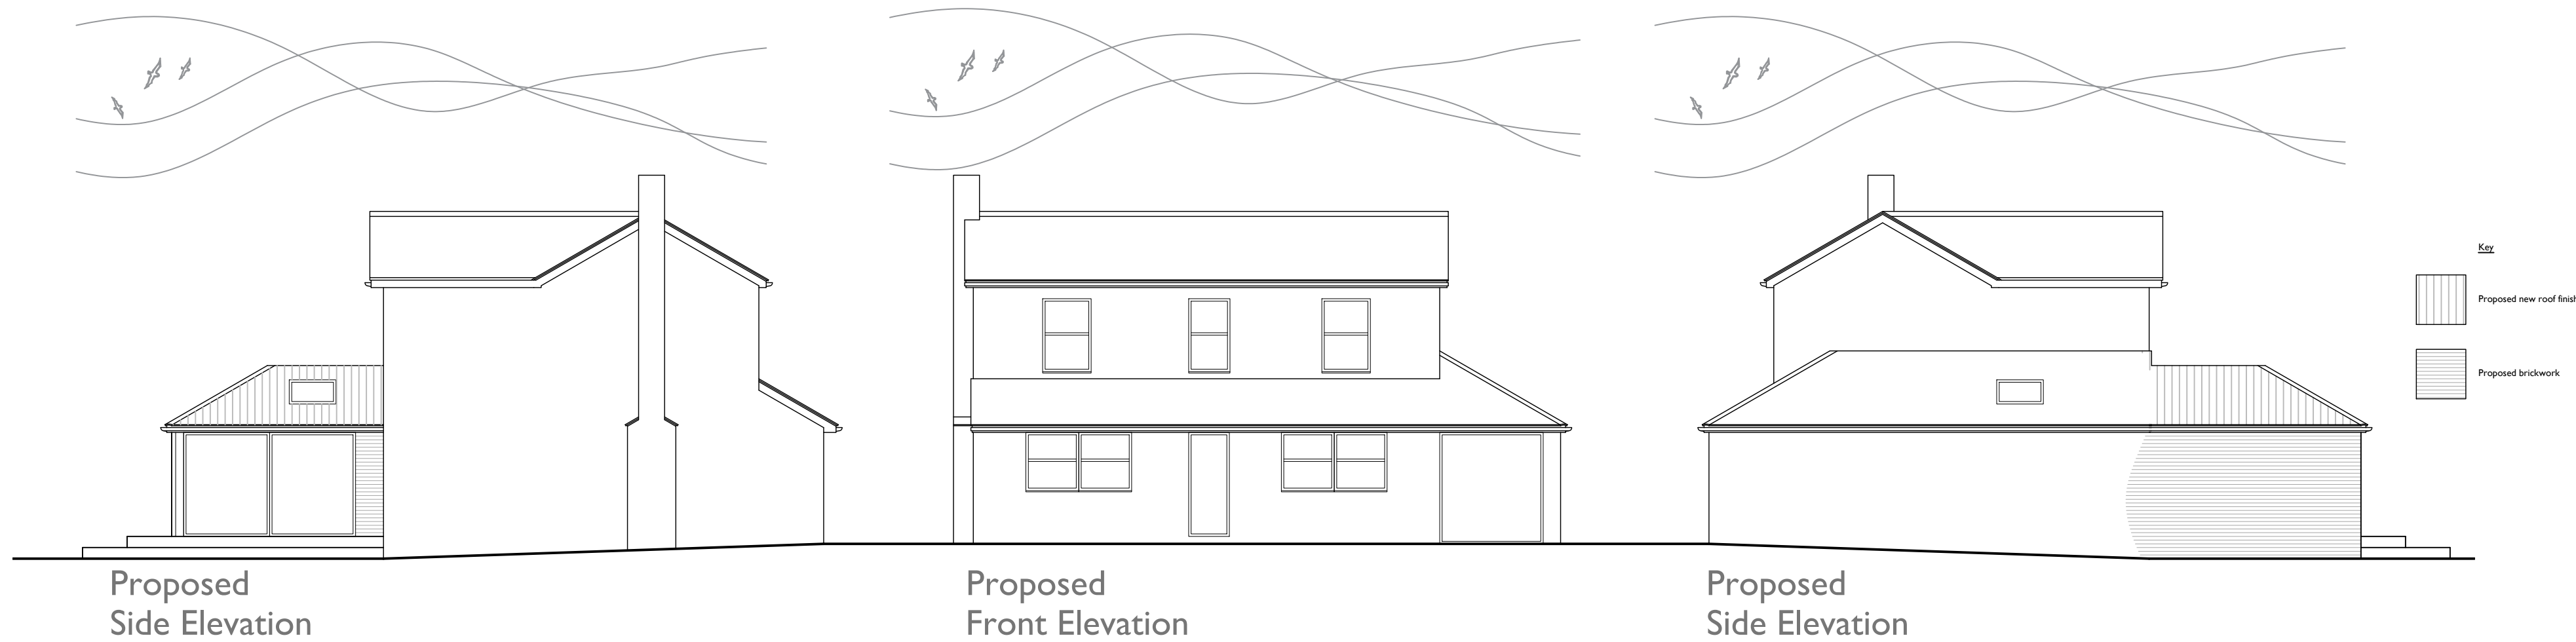

In association with
AC DESIGN Hampshire Architect

Email: alexpcarr@outlook.com
Telephone: 07308 953285
Facebook: acdesignuk

PROJECT 26 Oatlands Road Botley	Project type Housing	Drawing classification Housing	SCALE 1:100	SHEET SIZE A2	SHEET No.	DATE 11/10/23	DRAWN Alexander Carr
DRAWING TITLE Proposed Floor Plans and Elevations			Planning ED01-101-1st				