


OATLANDS ROAD

25

32

26


20

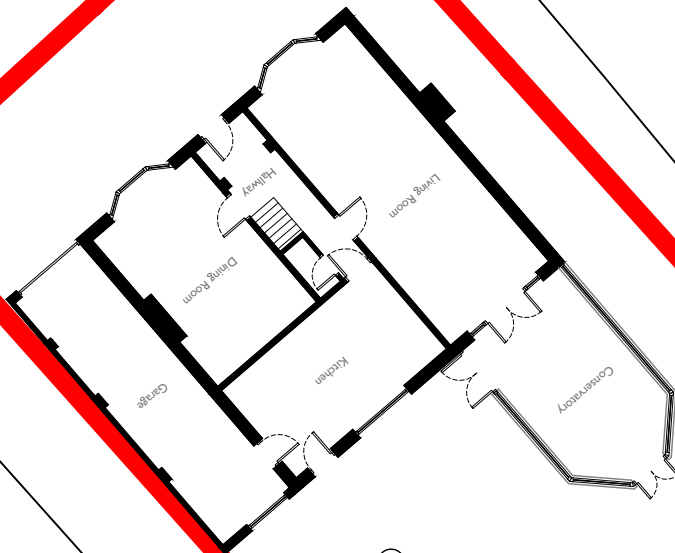

Key



Site Boundary

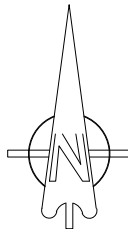

Please ensure drawing is printed with 'no scaling' and 'NOT' scaled to fit'. Check against scale bar.



Email: alexpcarr@outlook.com
Telephone: 07308 953285
Website: www.acdesignuk.co.uk

PROJECT 26 Oatlands Road Botley	Project type Housing	Drawing classification Housing	SCALE 1:200	SHEET SIZE A2	SHEET No.	DATE 24/10/23	DRAWN Alexander Carr
	DRAWING TITLE Existing Site Plan		Planning				
			ED01-I000-1st				