


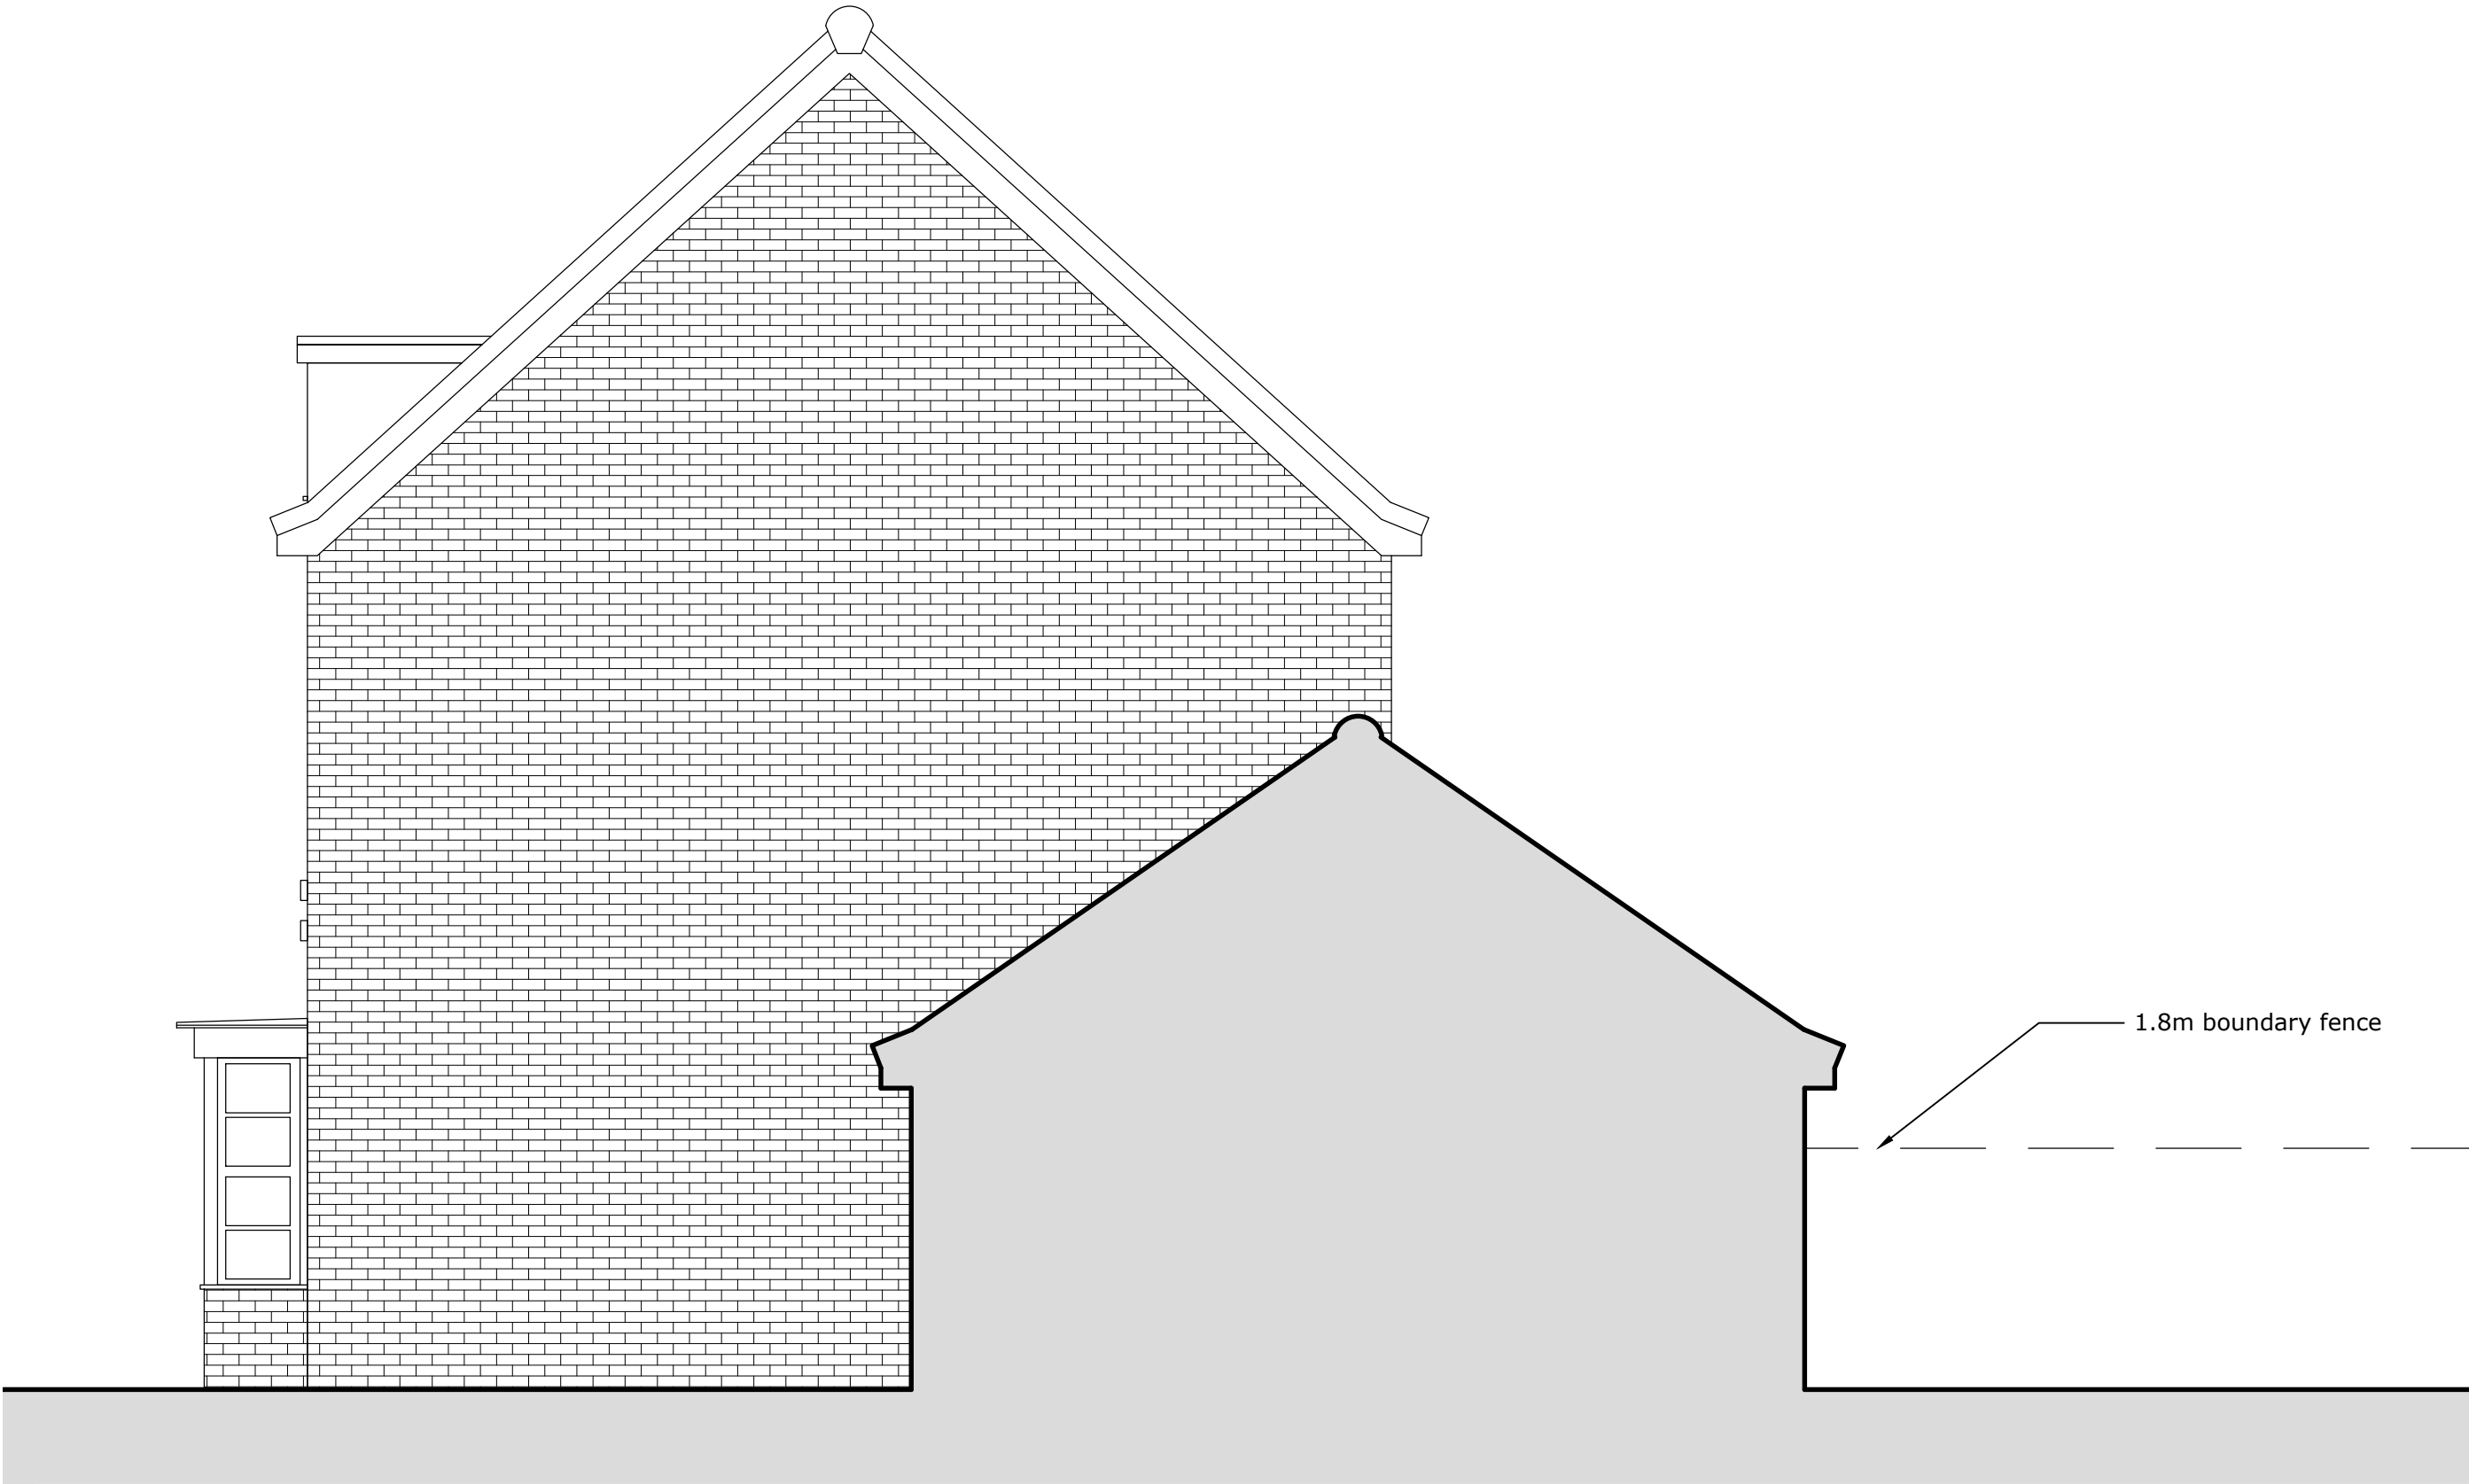


East Elevation as PROPOSED 1:50



South Elevation as PROPOSED 1:50



North Elevation as PROPOSED 1:50

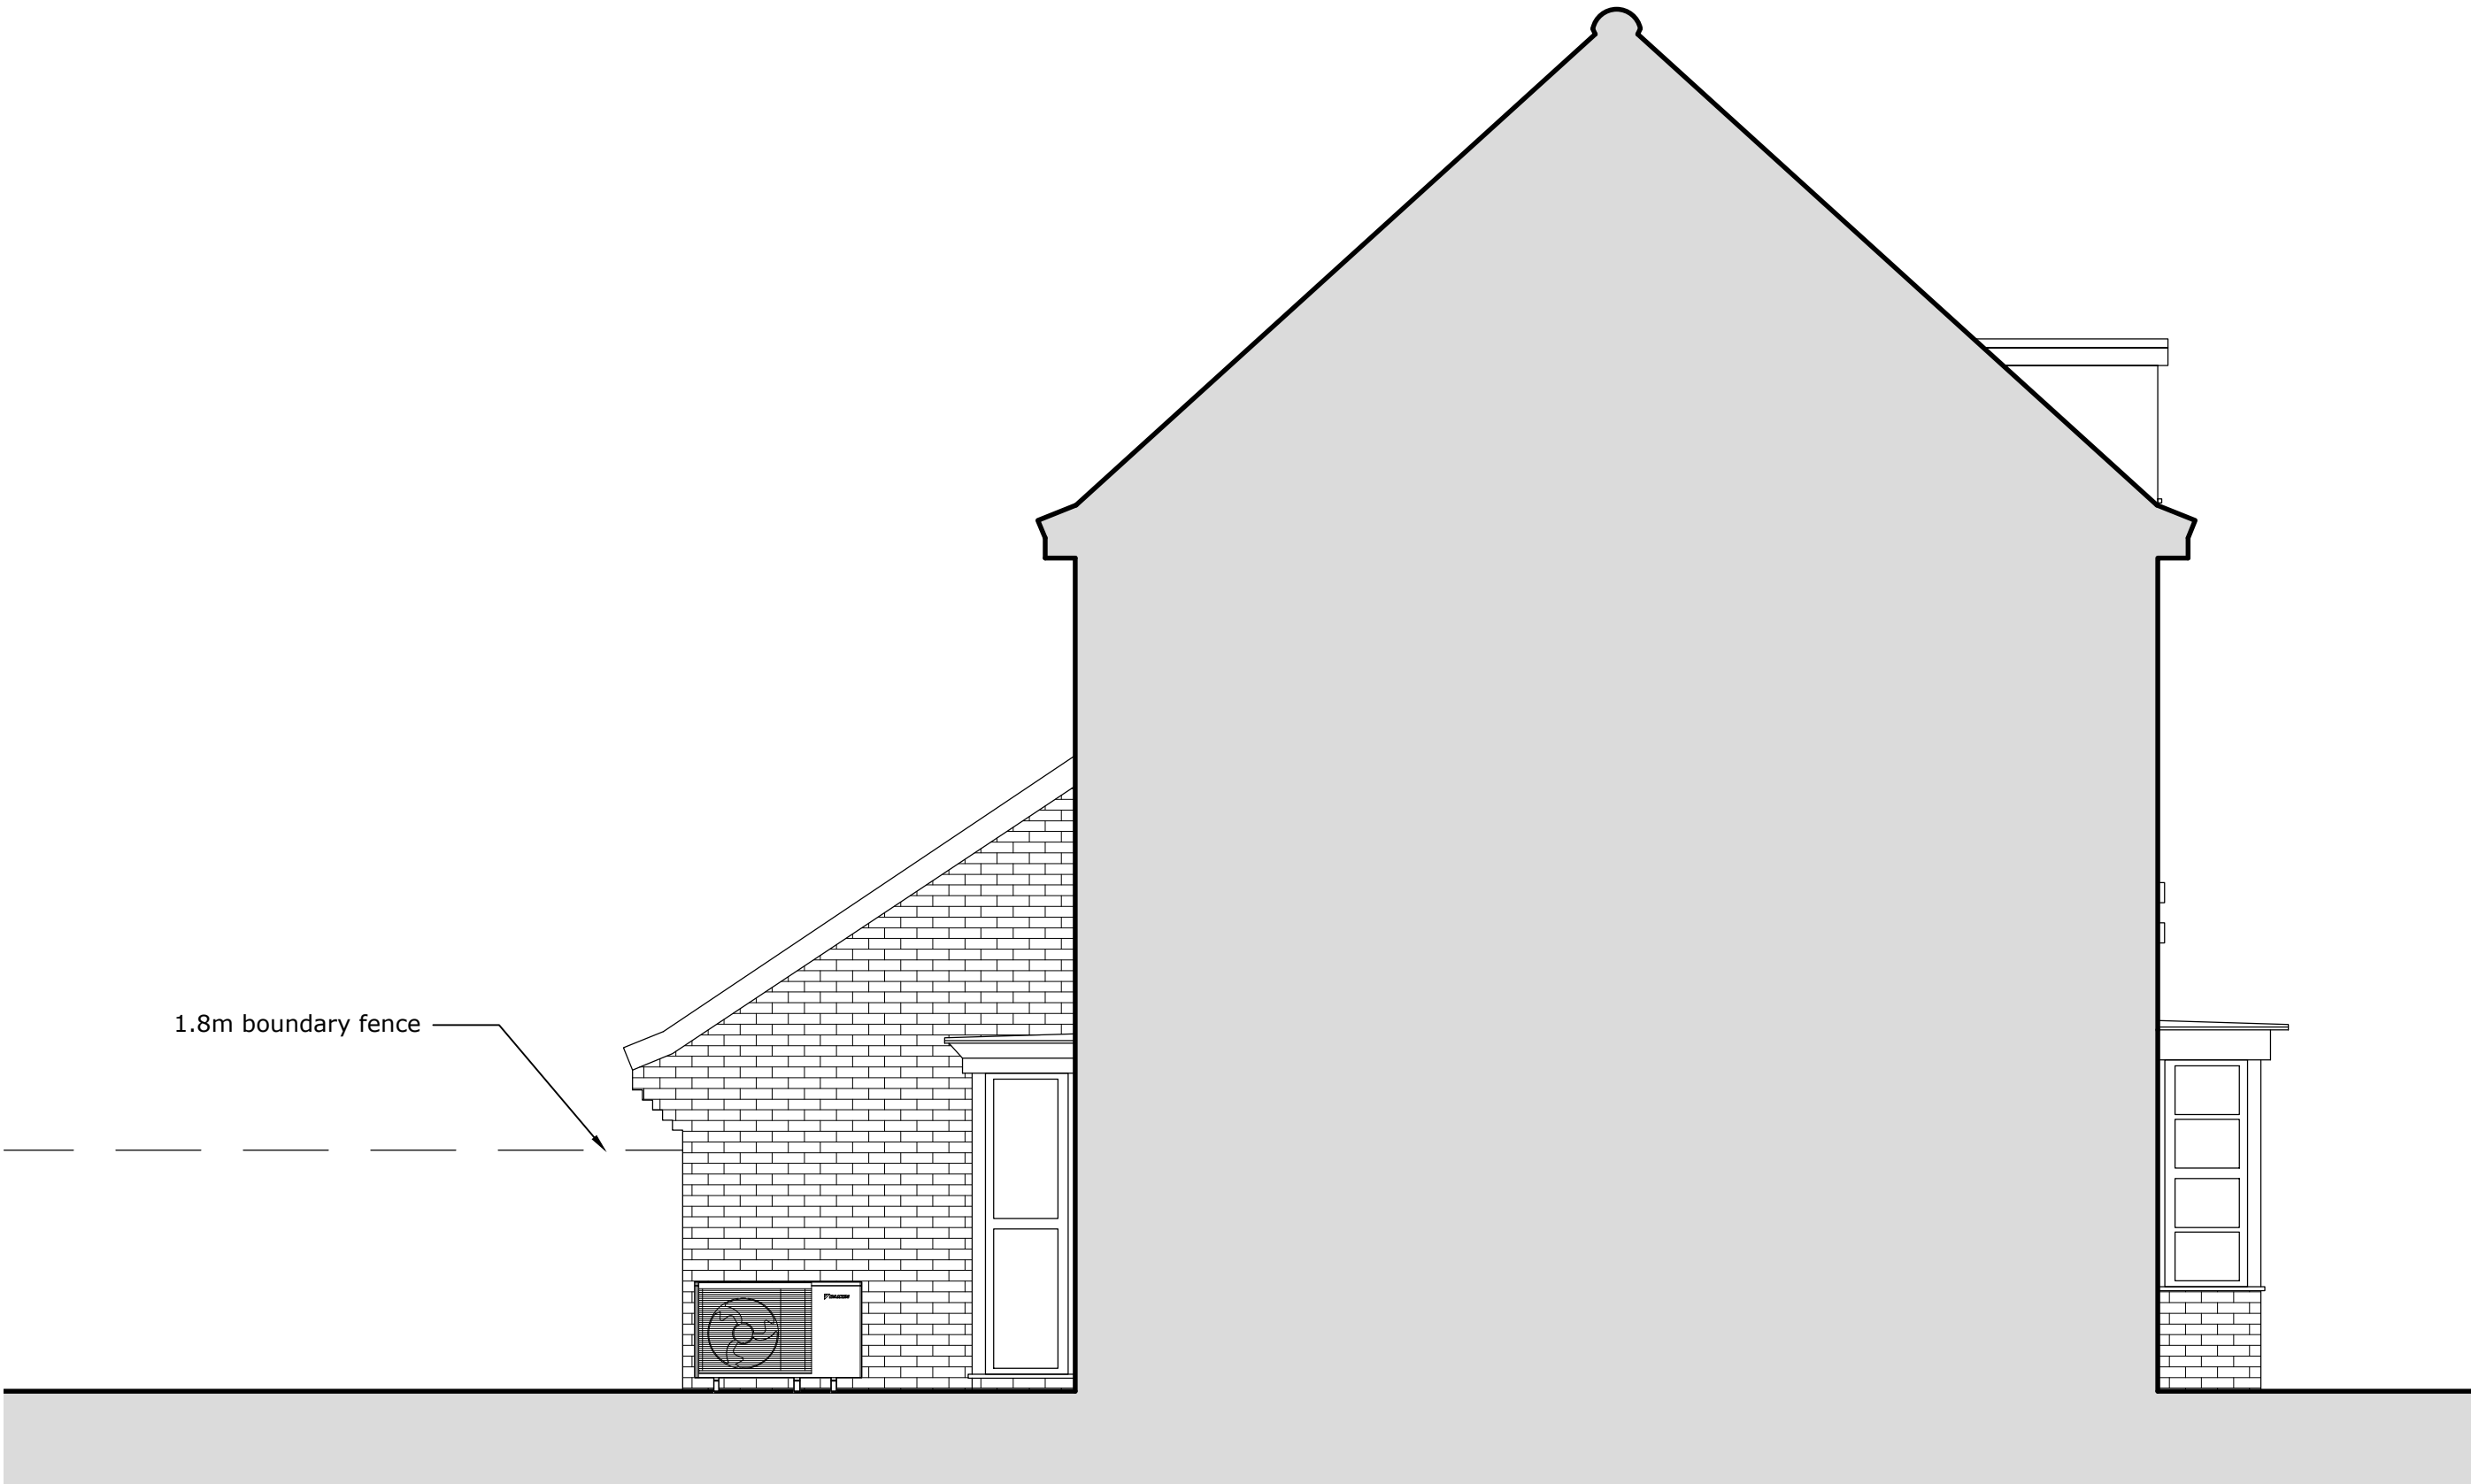

West Elevation as PROPOSED 1:50



Client/Project:
Peter Lyon-Marrian
11, Bamber Close
West End, SO30 3HW

Project status:
PLANNING
Drawing title:
Elevations as proposed

Rev:	Description:	By:	Date:

Scale:	0	1	2	3	4	5
1:50						
1:100	0	1	2	3	4	5

Scale:	Paper Size:	Drawn:	Checked:
1:50	A1	D. Rodriguez	
Project ID:	Drawing No:	Revision:	Date:
J-F0330A16	04	-	05.12.2023