


Rev:	Description:	By:	Date:
------	--------------	-----	-------

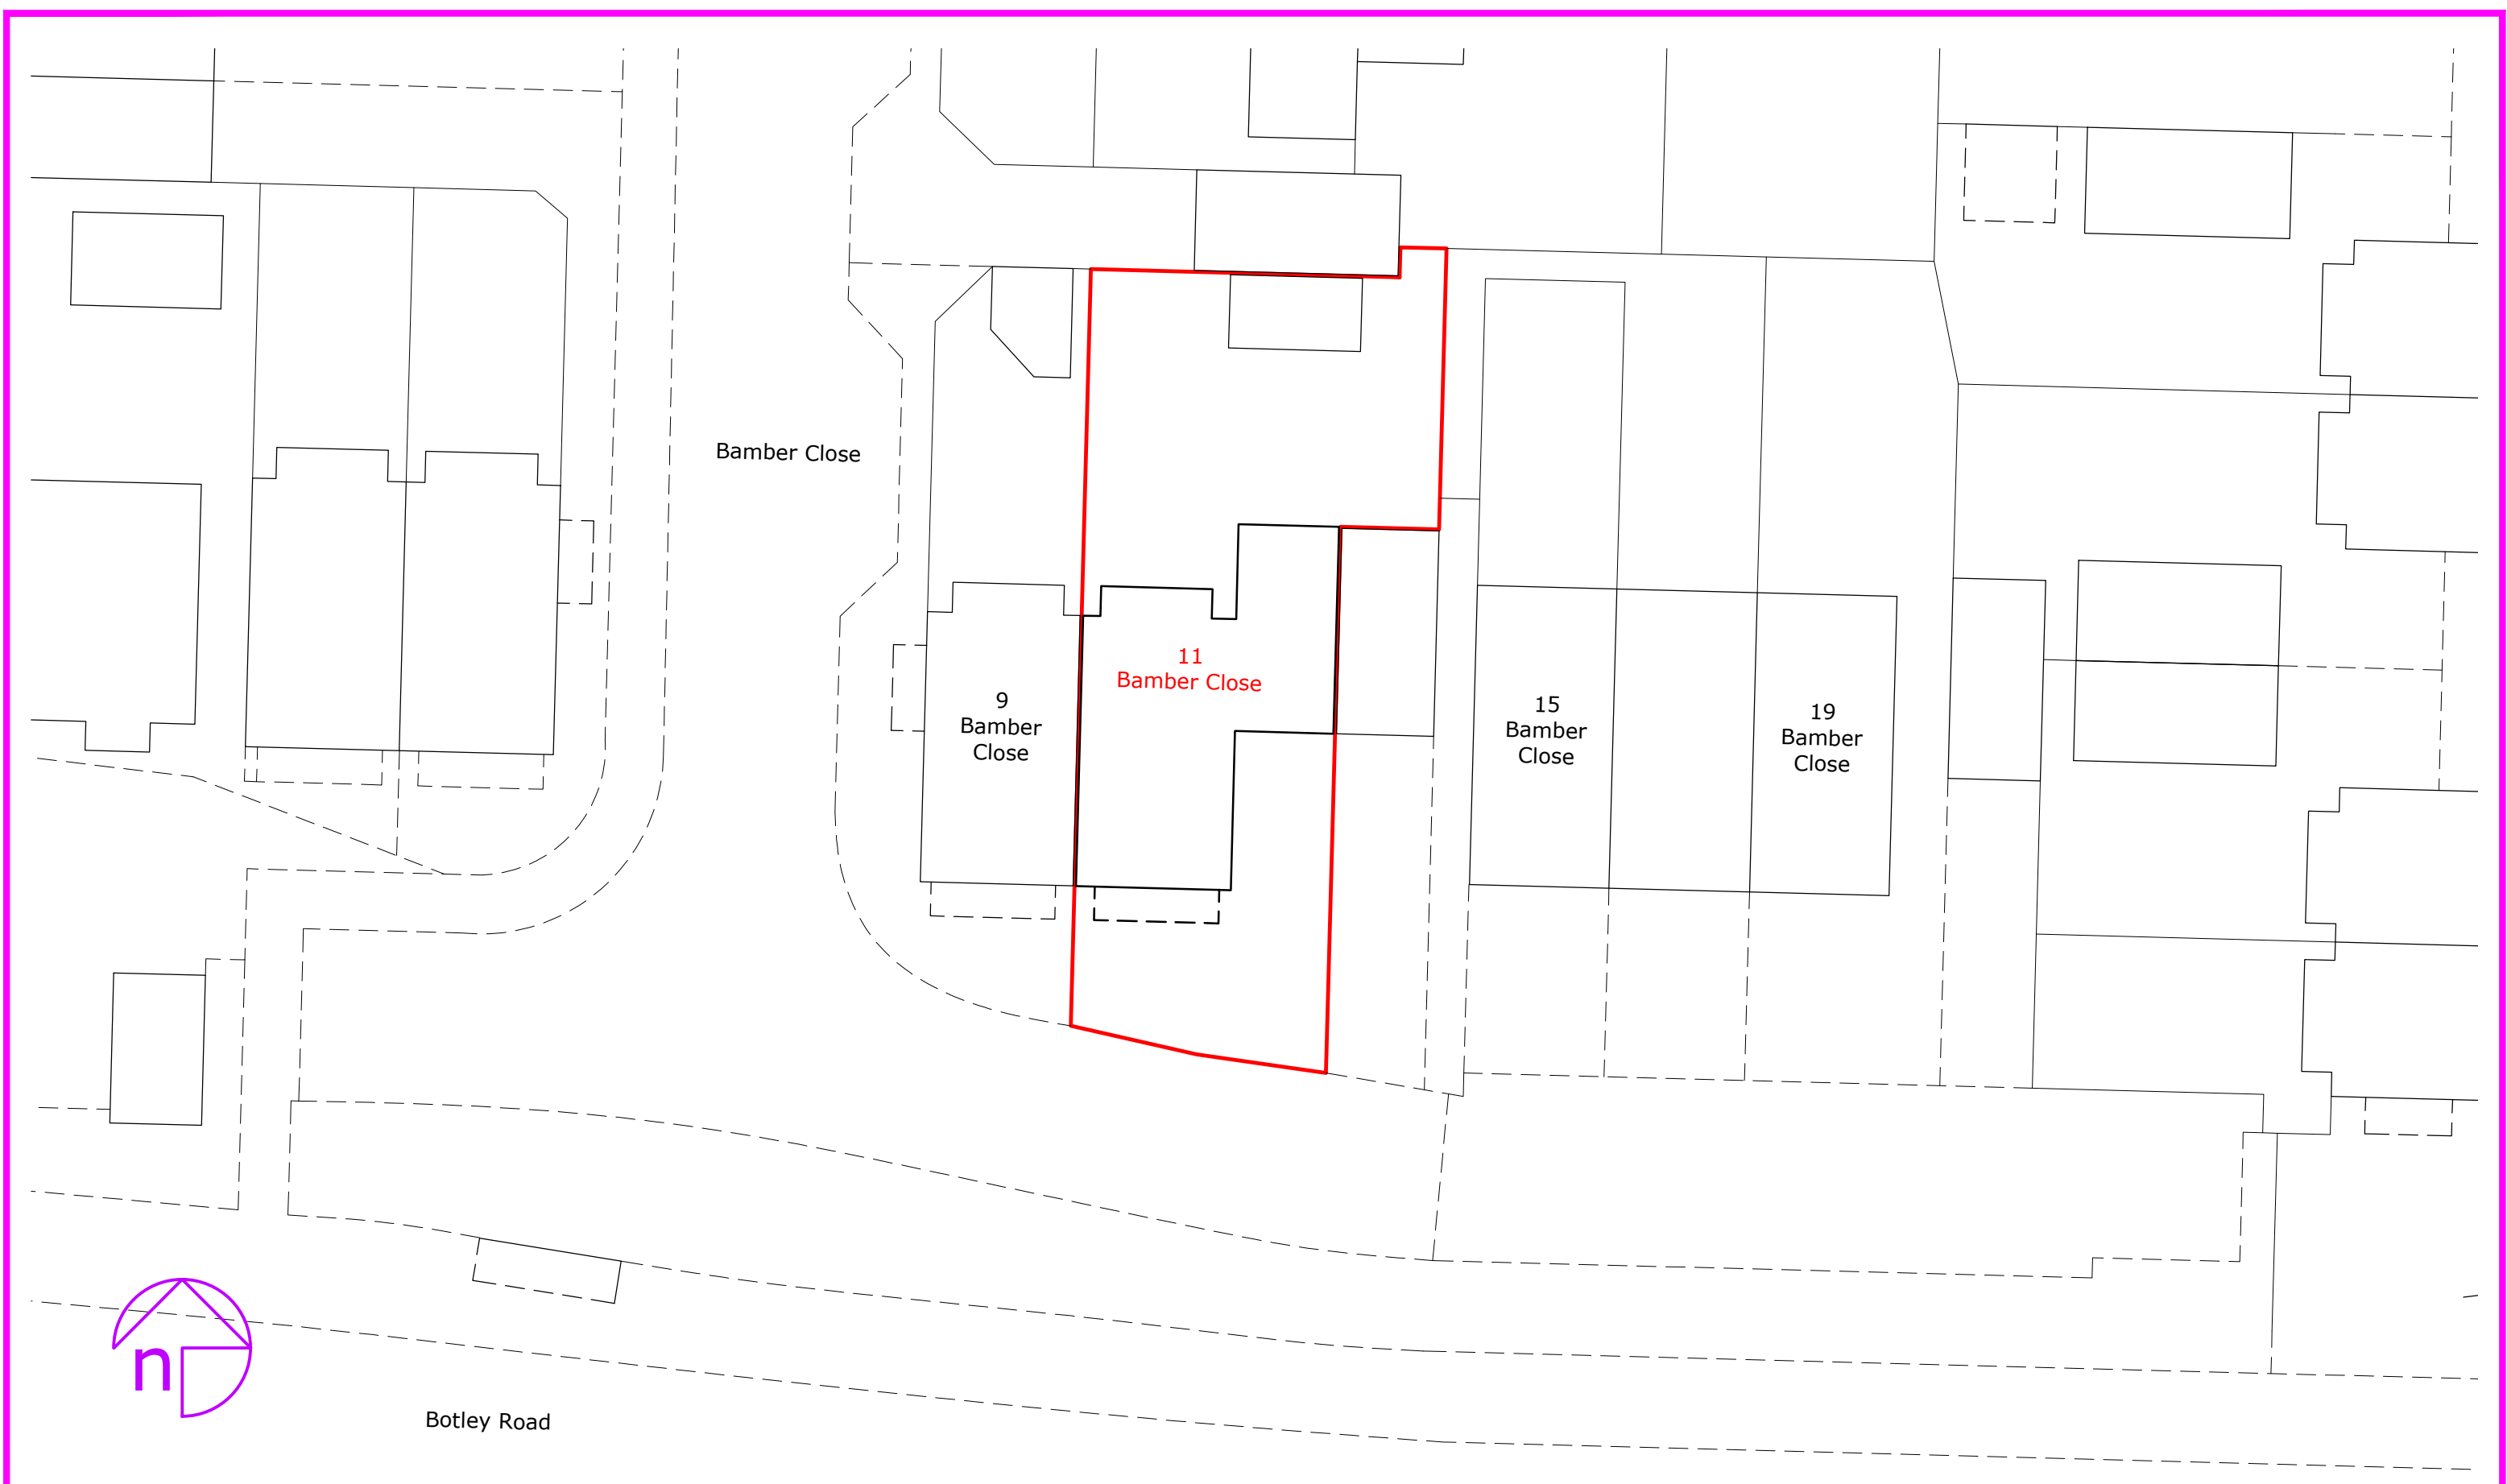

Accredited by:


Client/Project: Peter Lyon-Marrian 11, Bamber Close West End, SO30 3HW	Project status: PLANNING
	Drawing title: Site plan as existing

Scale: 1:200	Paper Size: A3	Drawn: D. Rodriguez	Checked:
Project ID: J-F033DA16	Drawing No: 01	Revision: -	Date: 05.12.2023