



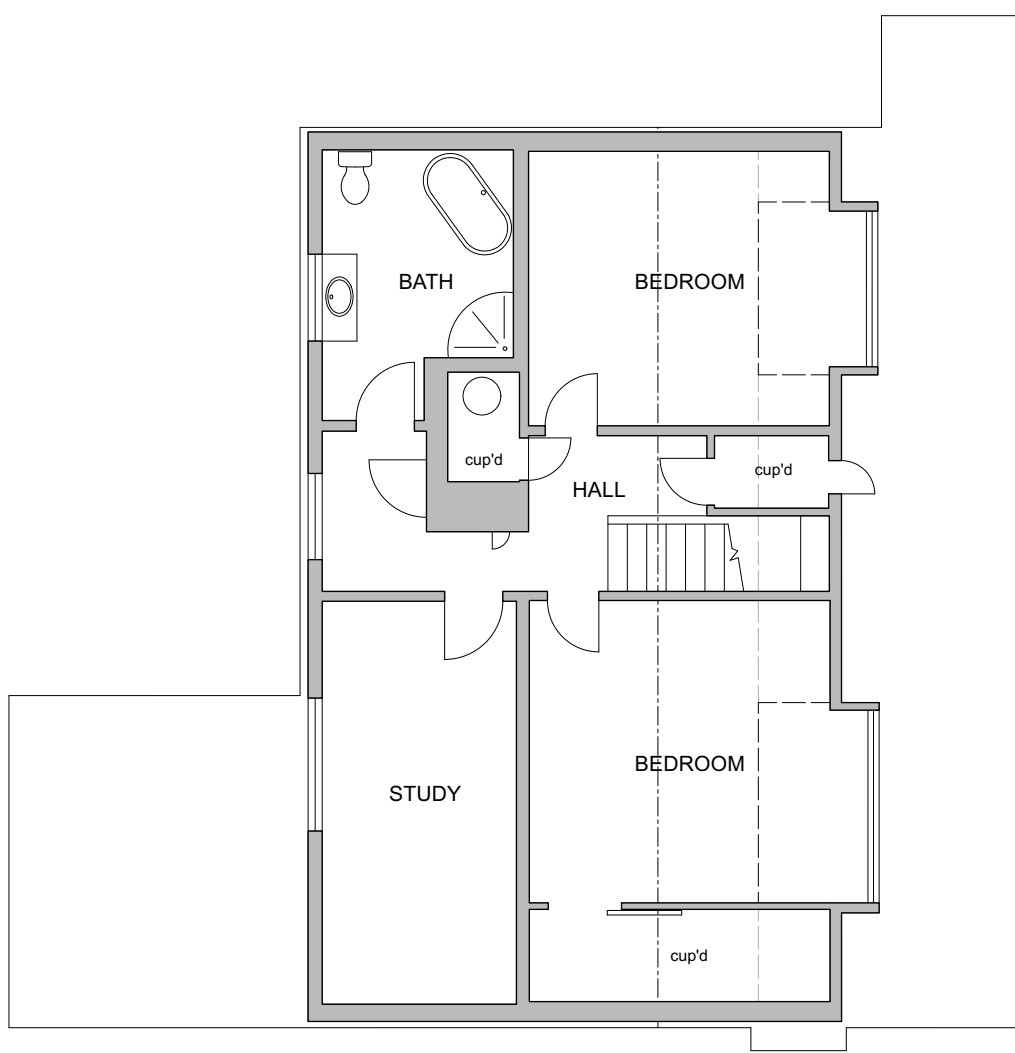

01 EXISTING FIRST FLOOR

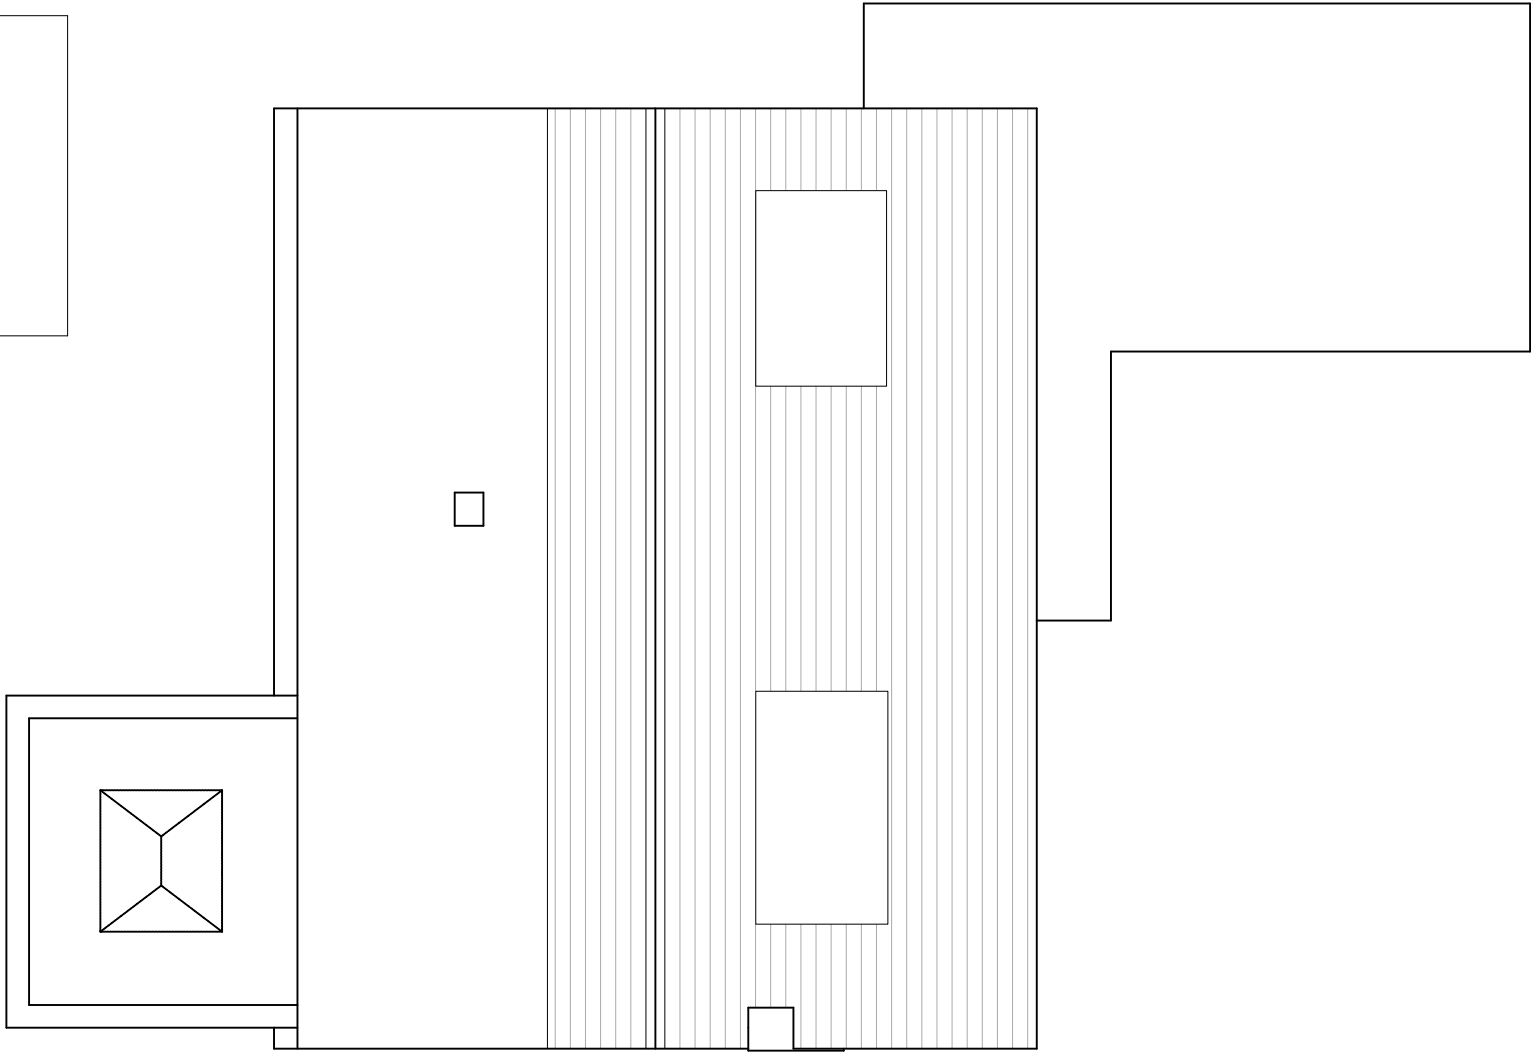


02 EXISTING ROOF PLAN

Mr & Mrs Arden

Revisions:

20a Oakwood Road, Chandlers Ford

Existing Plans

 

FORGE
DESIGN STUDIO

www.forge-ds.co.uk
Forge Design Studio
Cowesfield
Whiteparish
Salisbury
SP5 2RB

Figured dimensions only are to be taken from this drawing. Do not scale from this drawing other than for planning purposes. All dimensions are in millimetres unless otherwise stated. All dimensions and setting out co-ordinates shall be checked on site prior to work commencing. Any discrepancies shall be reported to Forge Design Studio.
Forge Design Studio asserts its rights under the Copyright, Designs and Patents Act 1988, unless otherwise agreed in writing. All rights reserved.

Status: For Planning

Drawn by: LM Date: December 2023

Checked by: MH Date: December 2023

Scale: 1:100 @ A3

Project no: 202312

Drawing no: PL002

Revision: