



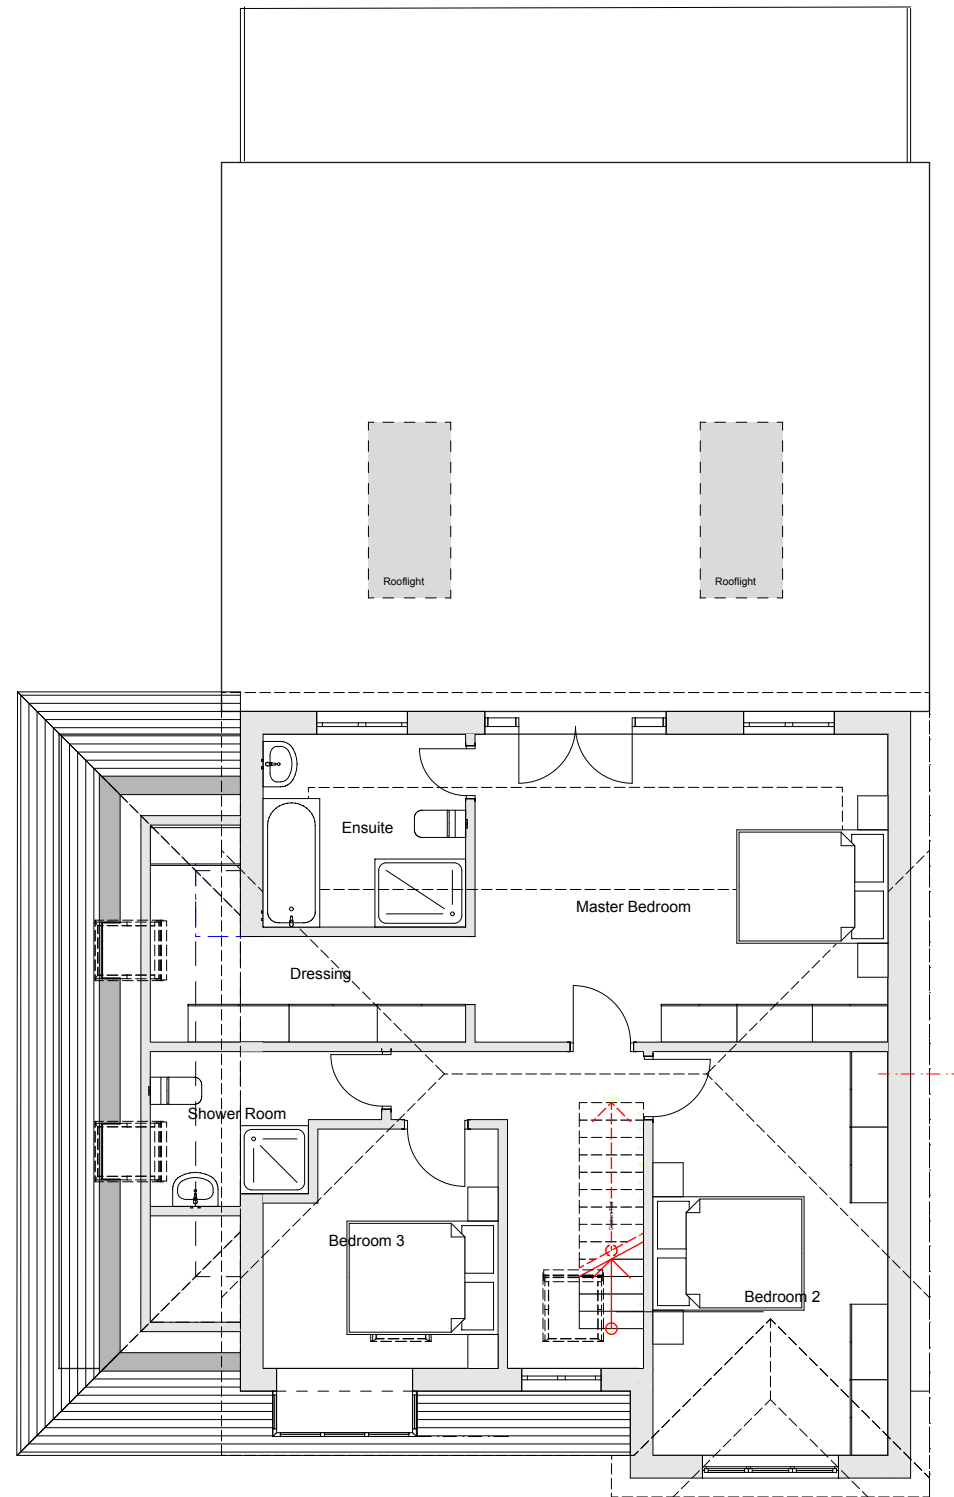

Proposed First Floor Plan

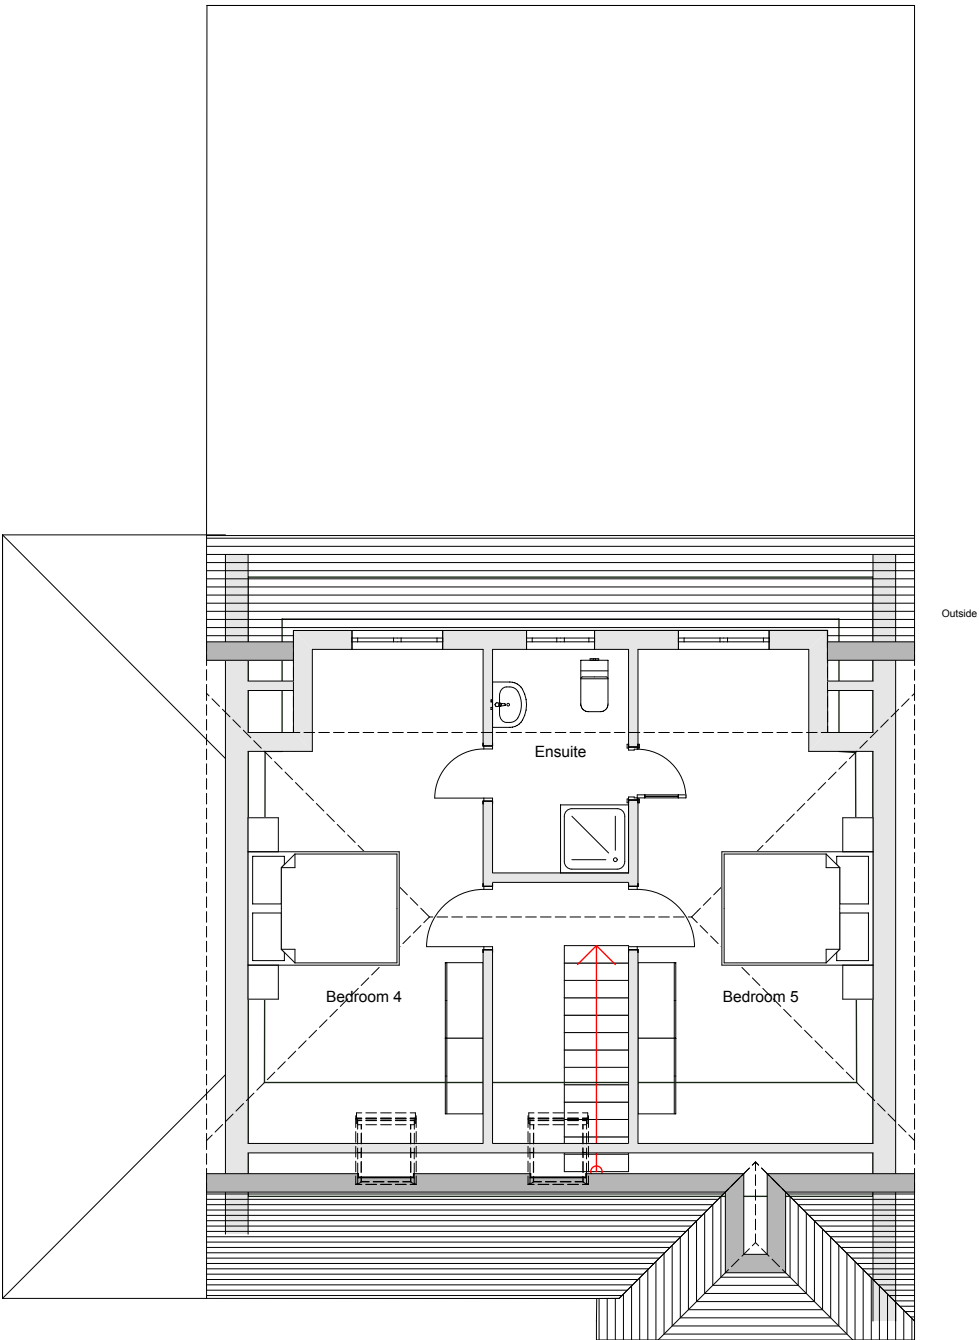

Proposed Second Floor Plan



Revisions A. 12/23 - Privacy screens added to rear balcony & side balcony deleted.	acmarchitects ltd. 3 Ash Road, Ashurst, Southampton, Hants, S040 7AT T 023 8029 2751 E alan.acmltd@gmail.com	Project Proposed replacement dwelling at 'Ramcrest', Lowford Hill, Bursledon, Southampton, SO31 8ER Client Mr & Mrs S Hare Date 05/23 Drawn AM Drawing no. 2020-05-03A Drawing Title Proposed First & Second Floor Plans Scale 1:100@A3 Checked			
---	--	---	--	--	--