




Proposed Rear Elevation

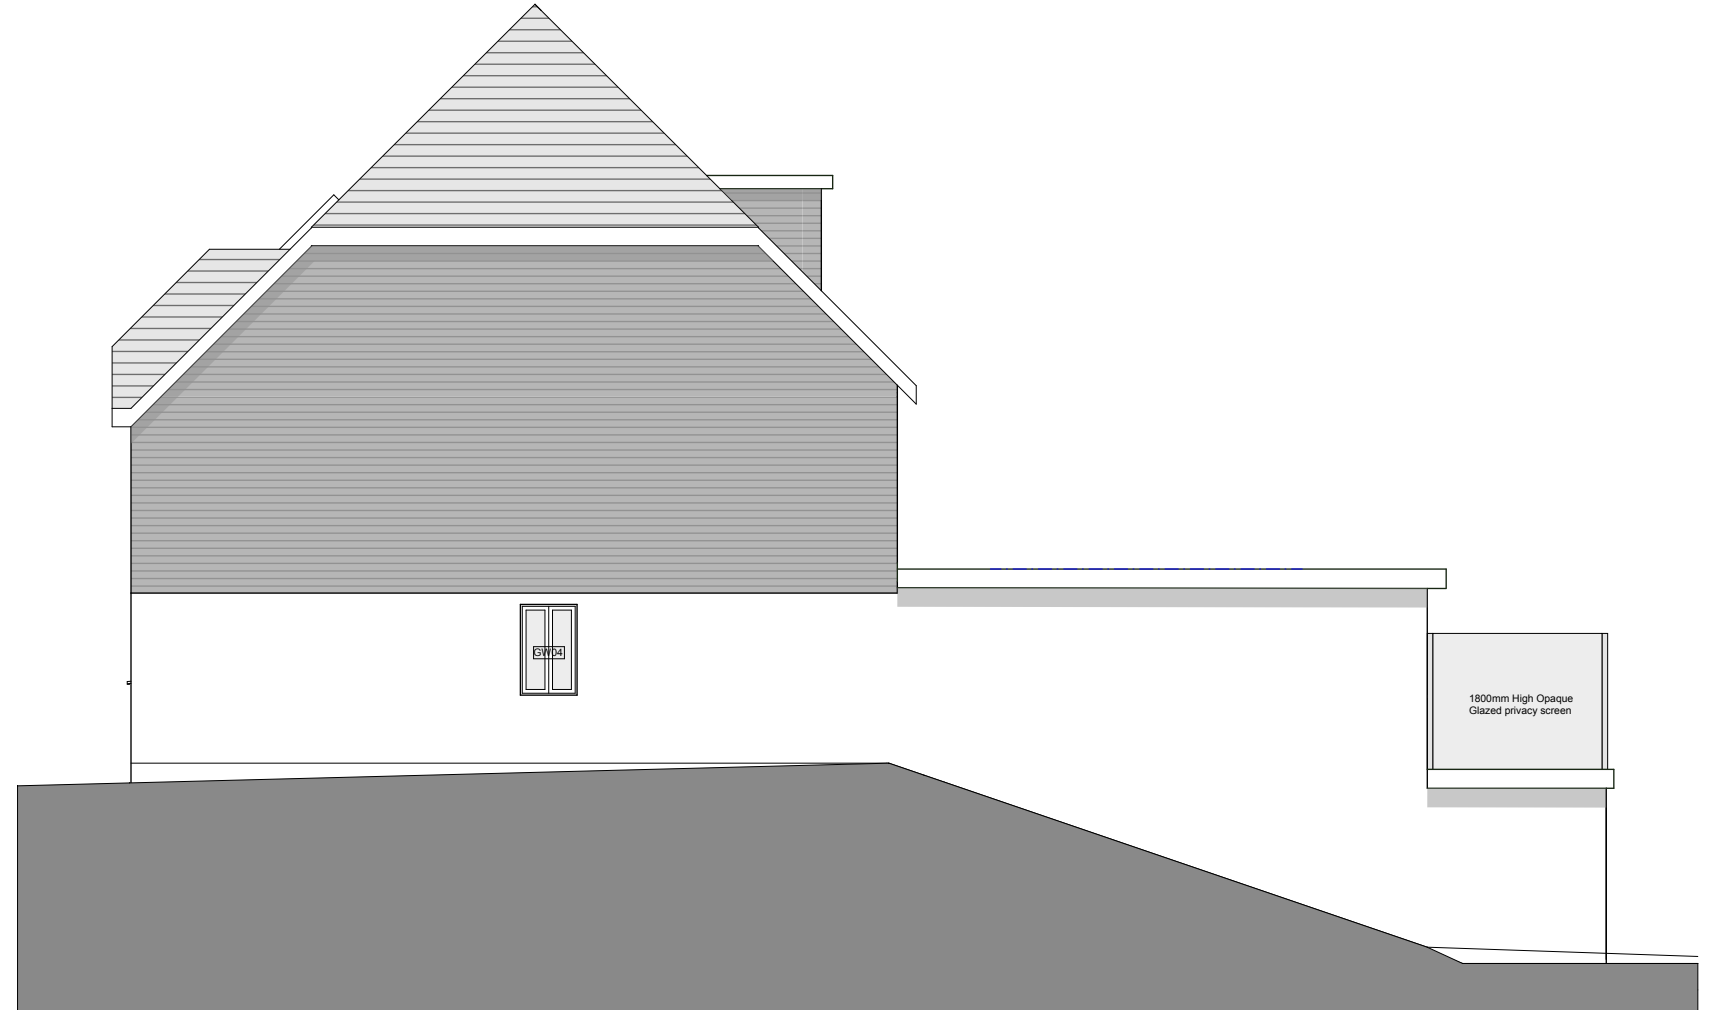

Proposed Side Elevation 2



Revisions A. 12/23 - Privacy screens added to rear balcony & side balcony deleted.	acmarchitects ltd. 3 Ash Road, Ashurst, Southampton, Hants, S040 7AT T 023 8029 2751 E alan.acmltd@gmail.com	Project Proposed replacement dwelling at 'Ramcrest', Lowford Hill, Bursledon, Southampton, SO31 8ER Client Mr & Mrs S Hare Date 10/20 Drawn AM Drawing no. 2020-01-05A Drawing Title Proposed Elevations 2 Scale 1:100@A3 Checked			
--	--	---	--	--	--