


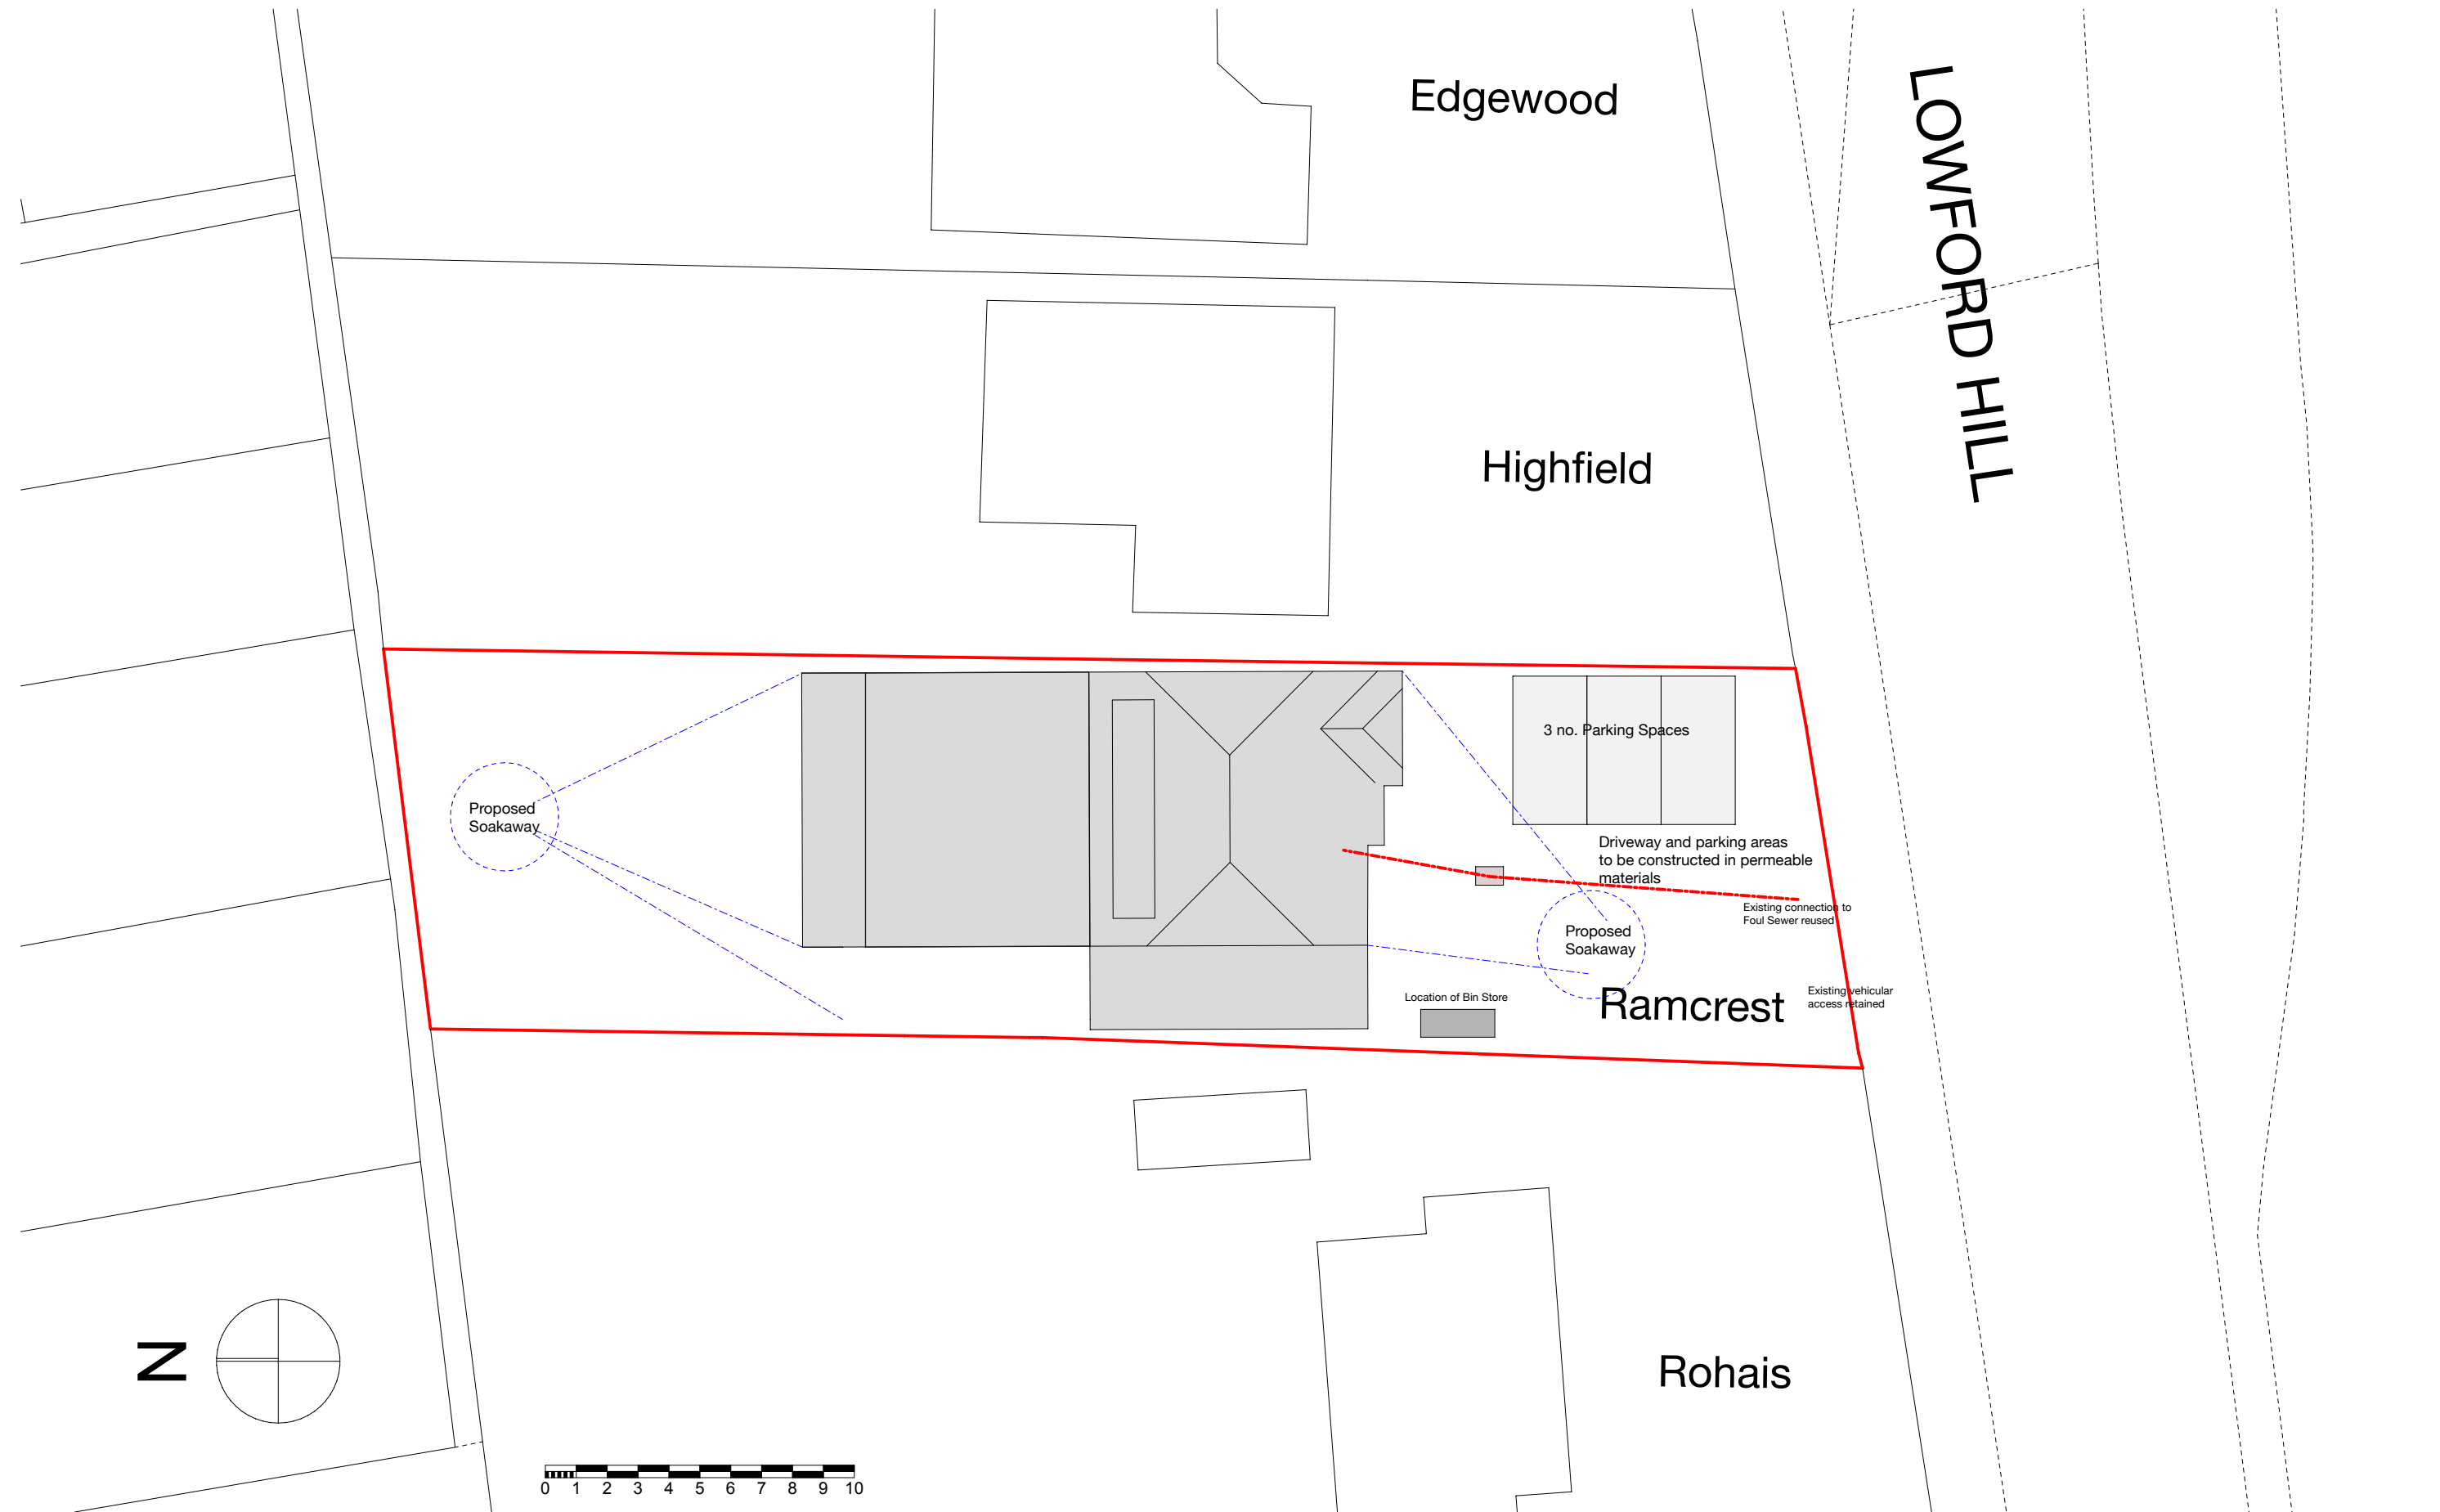

Revisions
B. 12/23 - Side balcony deleted and note added re vehicular access being retained.

acmarchitects ltd.

3 Ash Road, Ashurst, Southampton, Hants, SO40 7AT
T 023 8029 2751 E alan.acmltd@gmail.com

Project Proposed replacement dwelling at 'Ramcrest', Lowford Hill, Bursledon, Southampton, SO31 8ER

Client Mr & Mrs S Hare

Date 05/23

Drawn AM

Drawing no.

Drawing Title Proposed Site Plan

Scale 1:200@A3

Checked

2005-05-06B