




Proposed Front Elevation

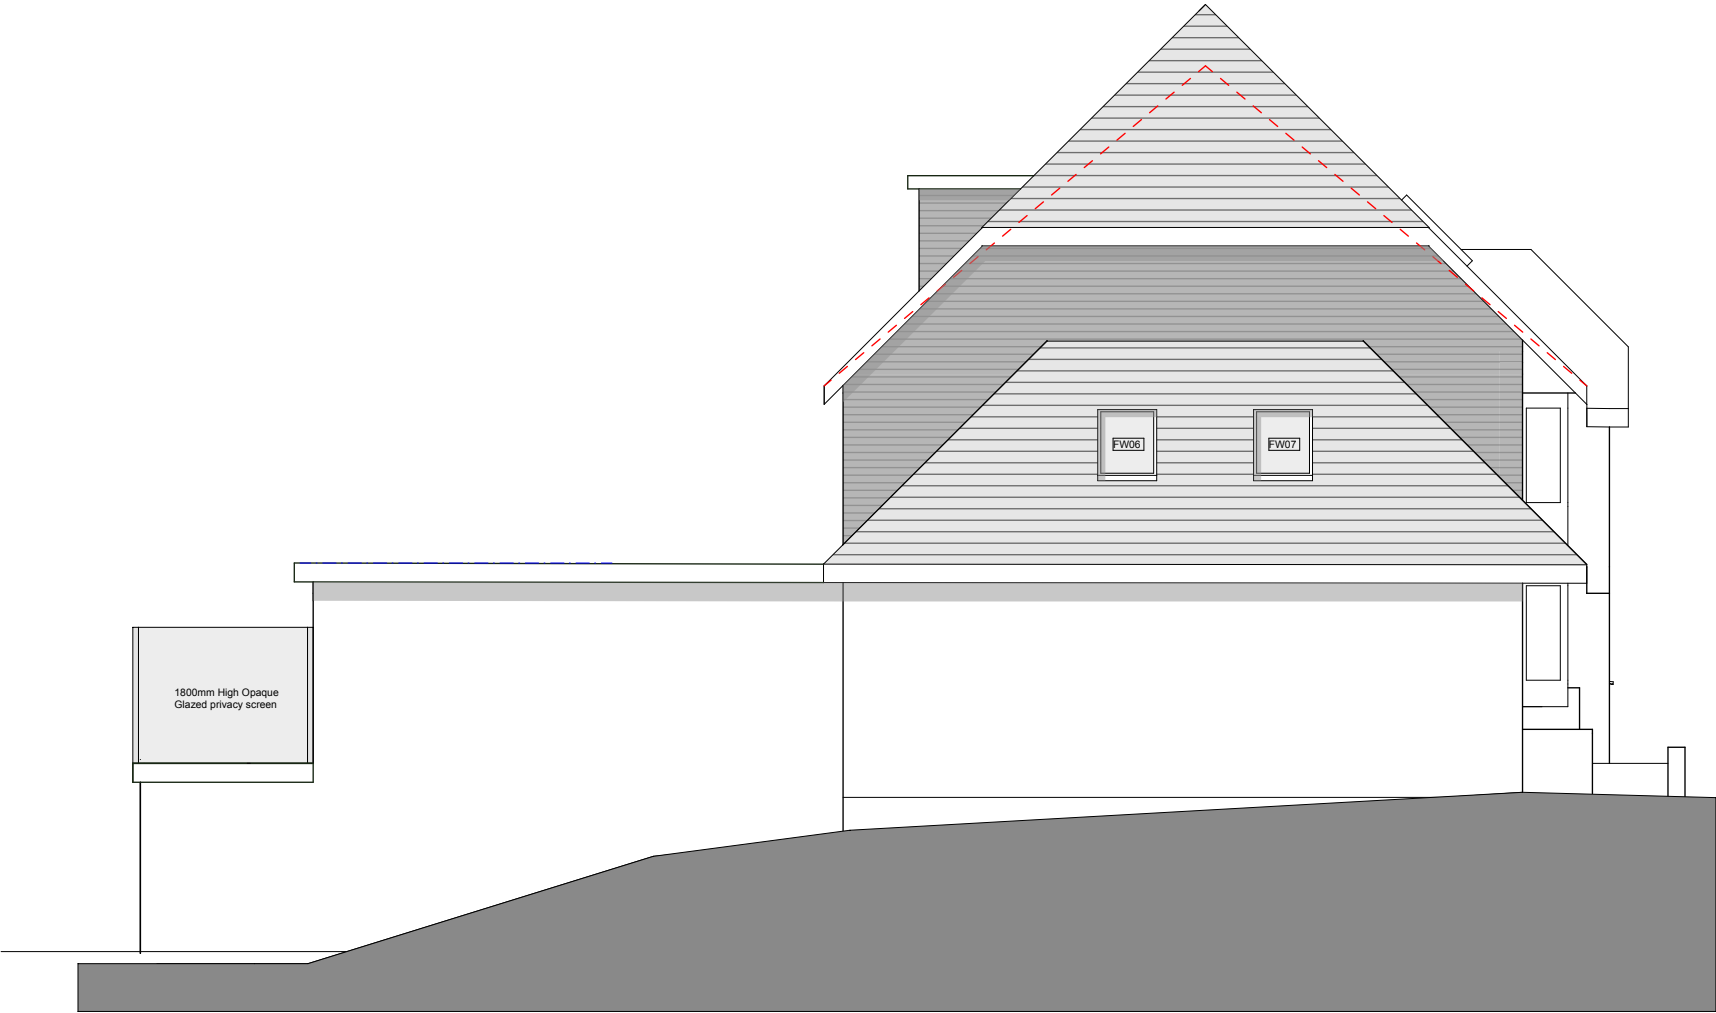

Proposed Side Elevation 1



Revisions
A. 12/23 - Privacy screens added to rear balcony & side balcony deleted.

acmarchitects ltd.

3 Ash Road, Ashurst, Southampton, Hants, S040 7AT
T 023 8029 2751 E alan.acmltd@gmail.com

Project		Proposed replacement dwelling at 'Ramcrest', Lowford Hill, Bursledon, Southampton, SO31 8ER		
Client	Mr & Mrs S Hare	Date	05/23	Drawn AM
Drawing Title	Proposed Elevations 1	Scale	1:100@A3	Checked
				Drawing no. 2020-05-04A