




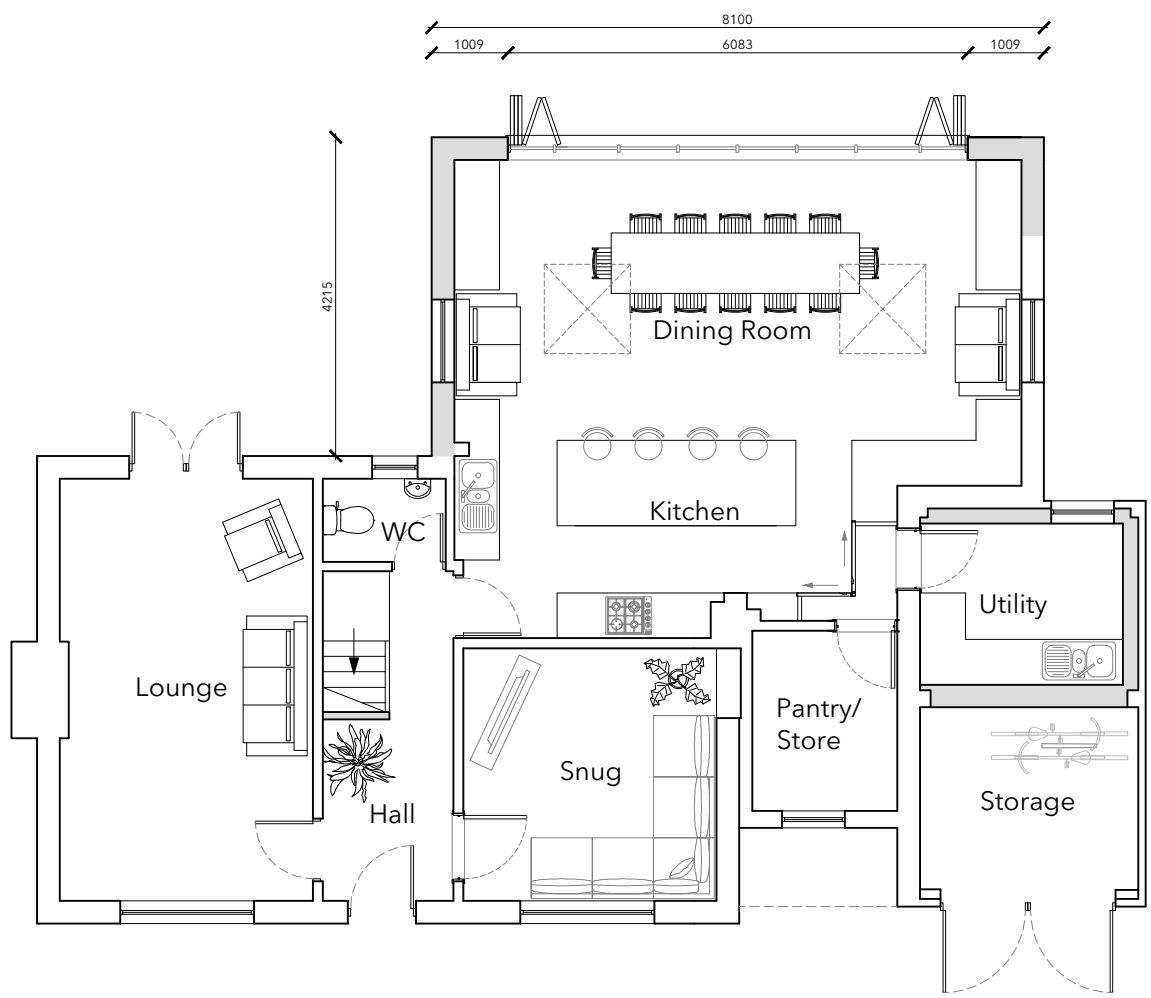


Ground Floor

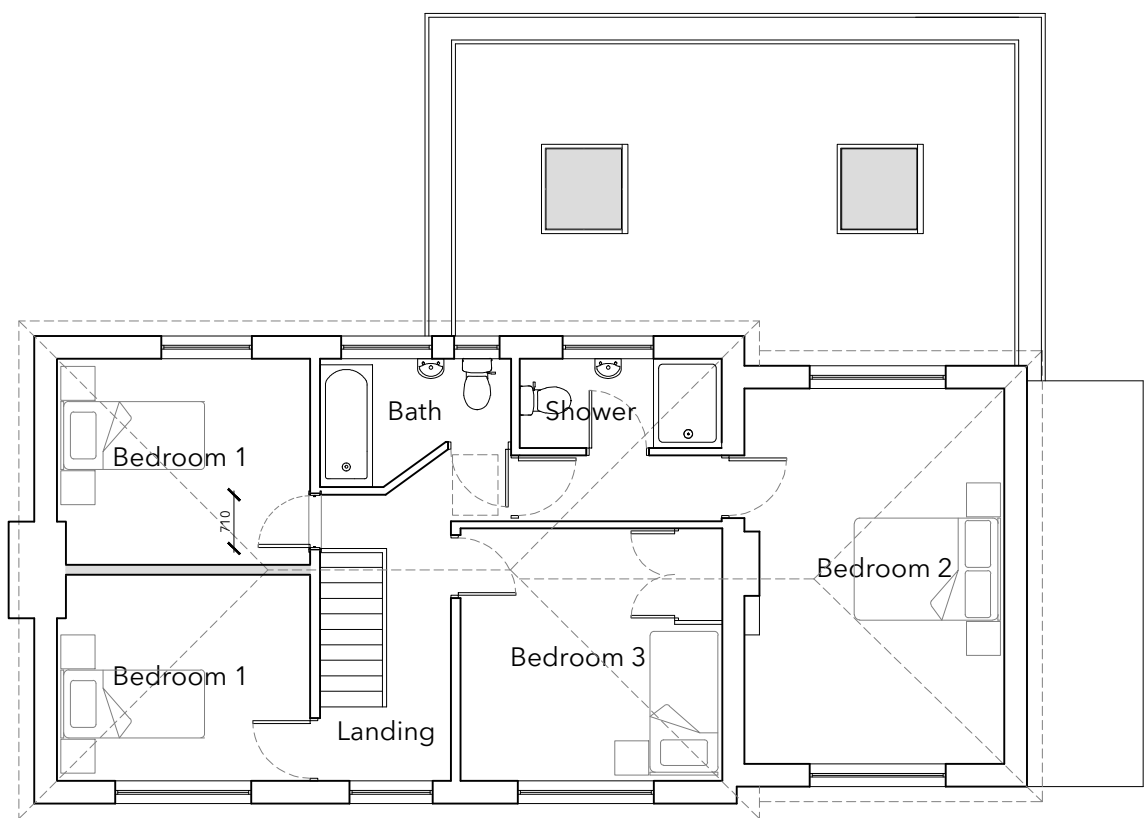


First Floor

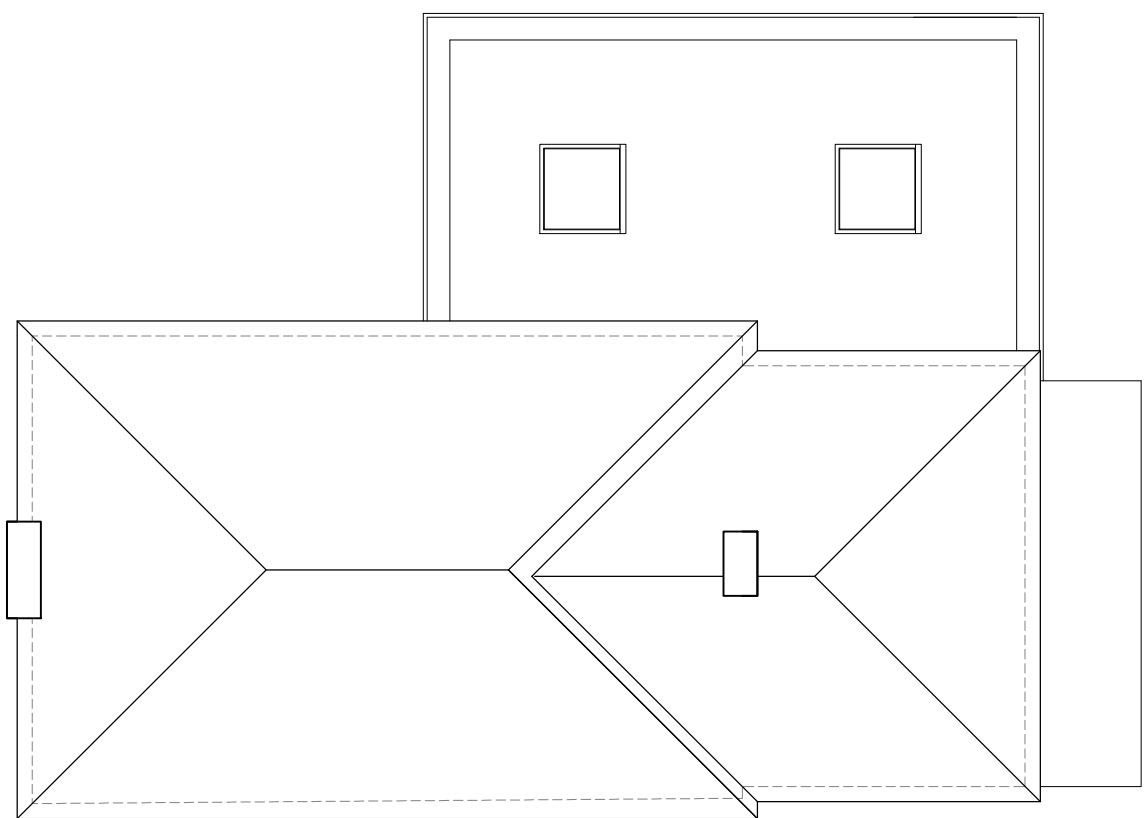

Roof Plan

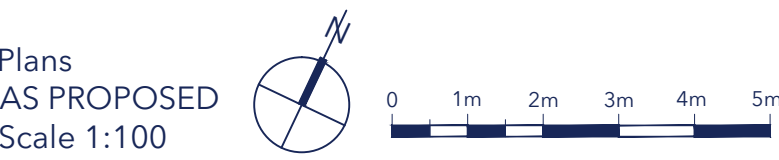



Front Elevation

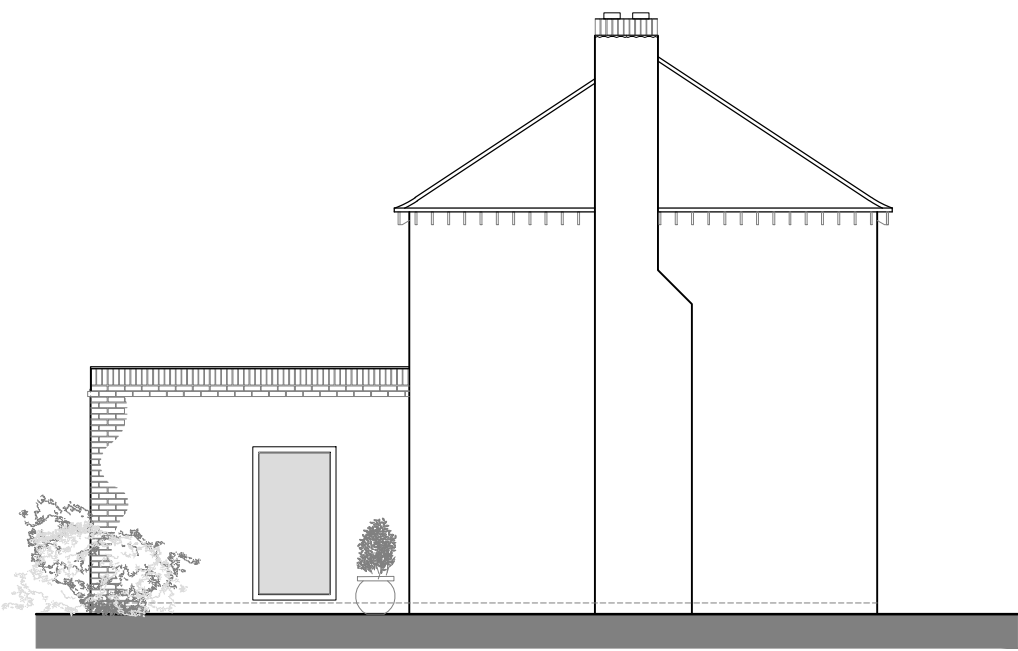




Side Elevation 1



Rear Elevation

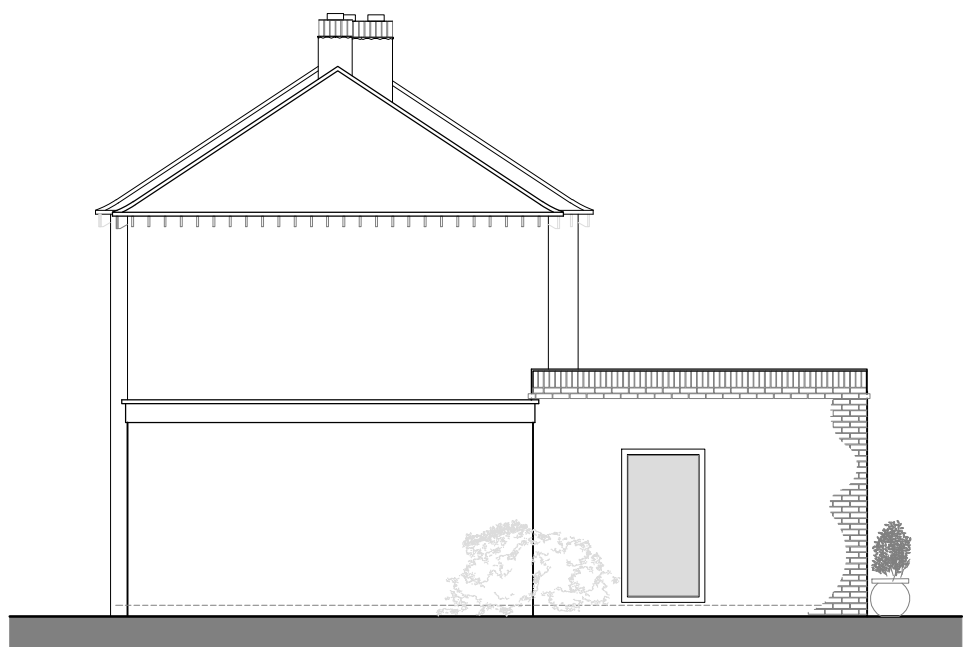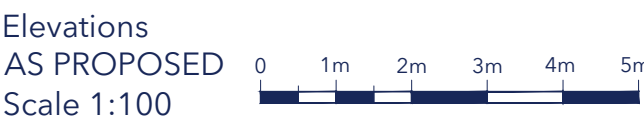

Side Elevation 2

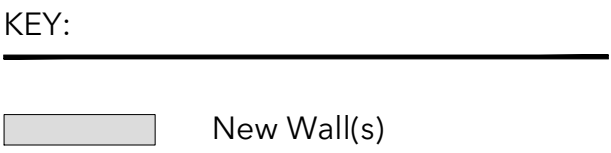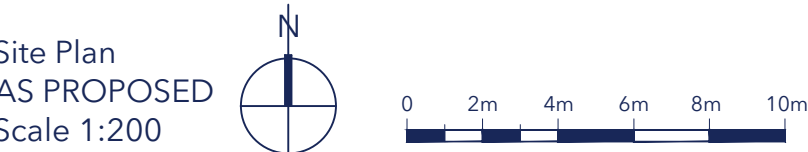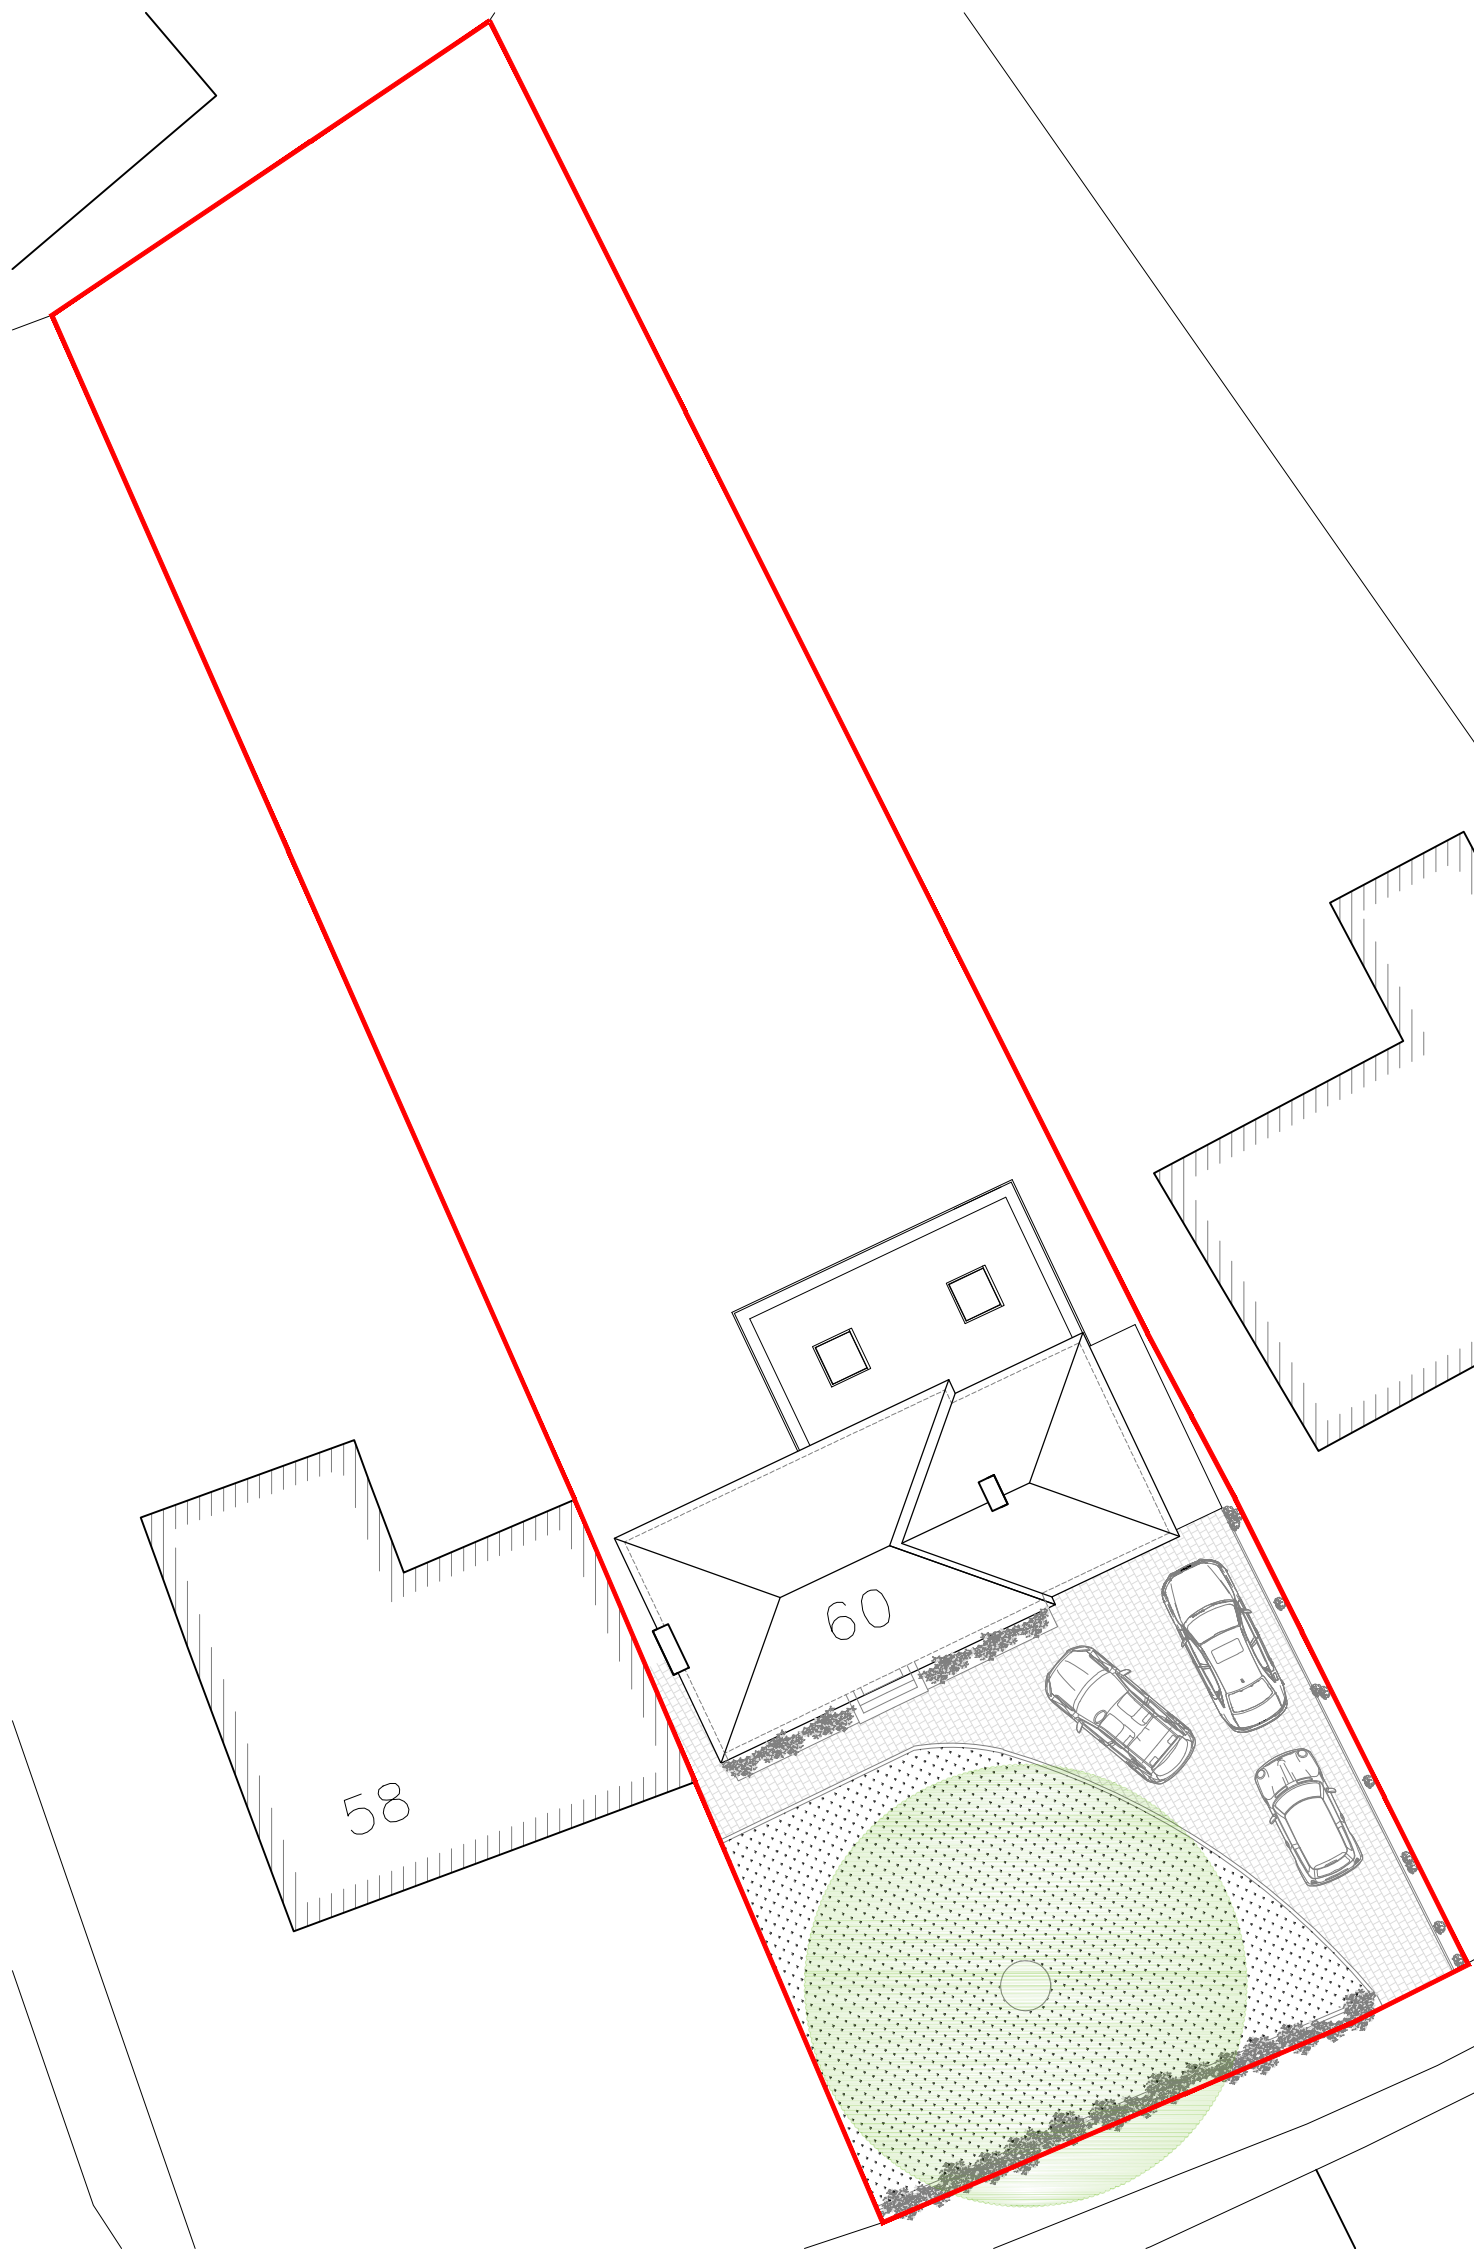

|     |                    |          |
|-----|--------------------|----------|
| A   |                    |          |
| No. | Description        | Date     |
|     | Parking Plan Added | 07.12.23 |

**rs studio**  
t. 02382 542011  
e. info@rs-studio.co.uk  
w. www.rs-studio.co.uk

Drawing Title:  
Plans & Elevations  
AS PROPOSED

Project Title:  
60 Kingsway  
Chandler's Ford  
SO53 1FJ

Drawing No.:  
**1646-P-02**

Date: November 2023

Scale: Various

Drawn: LM

Checked: RS

This drawing is the copyright of the company and must not be reproduced or used without permission. Annotated dimensions are to be taken in preference to scaled dimensions and site dimensions must be checked before work is commenced