

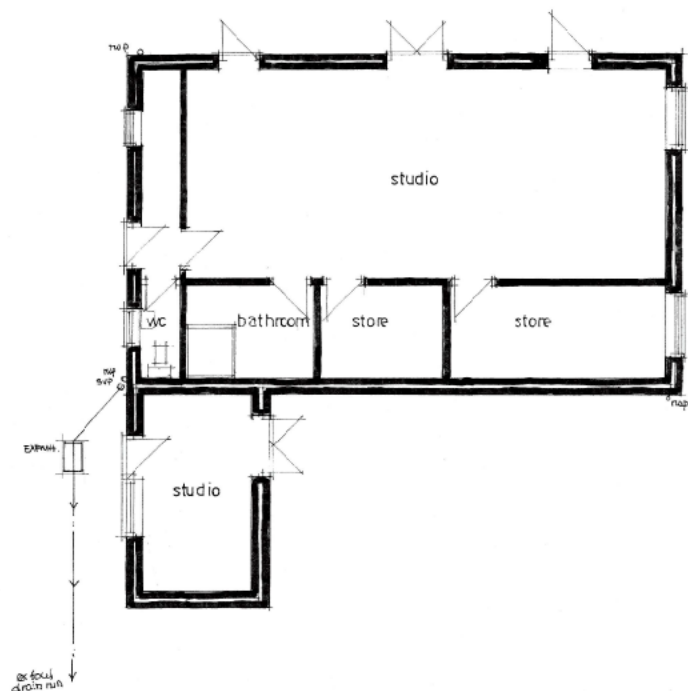


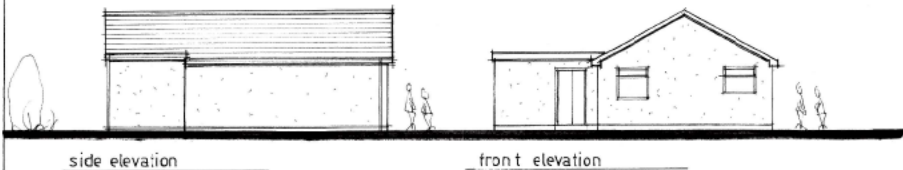

ground floor plan

ALLINGTON MANOR, ALLINGTON LANE, FAIRBANK

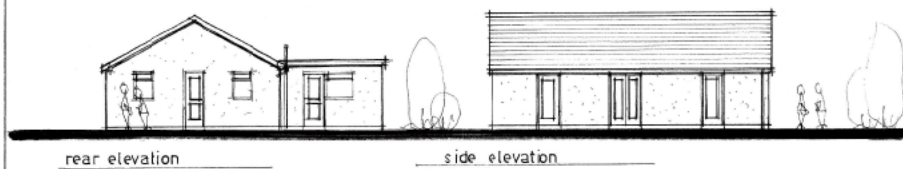

site plan 1:2500

Drawing title

Existing floor plan and elevations.
Proposed conversion from pottery
studio to 1 bedroom bungalow at
Allington Manor, Allington Lane,
West End, Hants. SO50 7DE.

Scale 1:50 1:100 @ A1.

Date November 22

Drawing ref. A.L.01.