




EXISTING GROUND FLOOR PLAN
SCALE 1:100

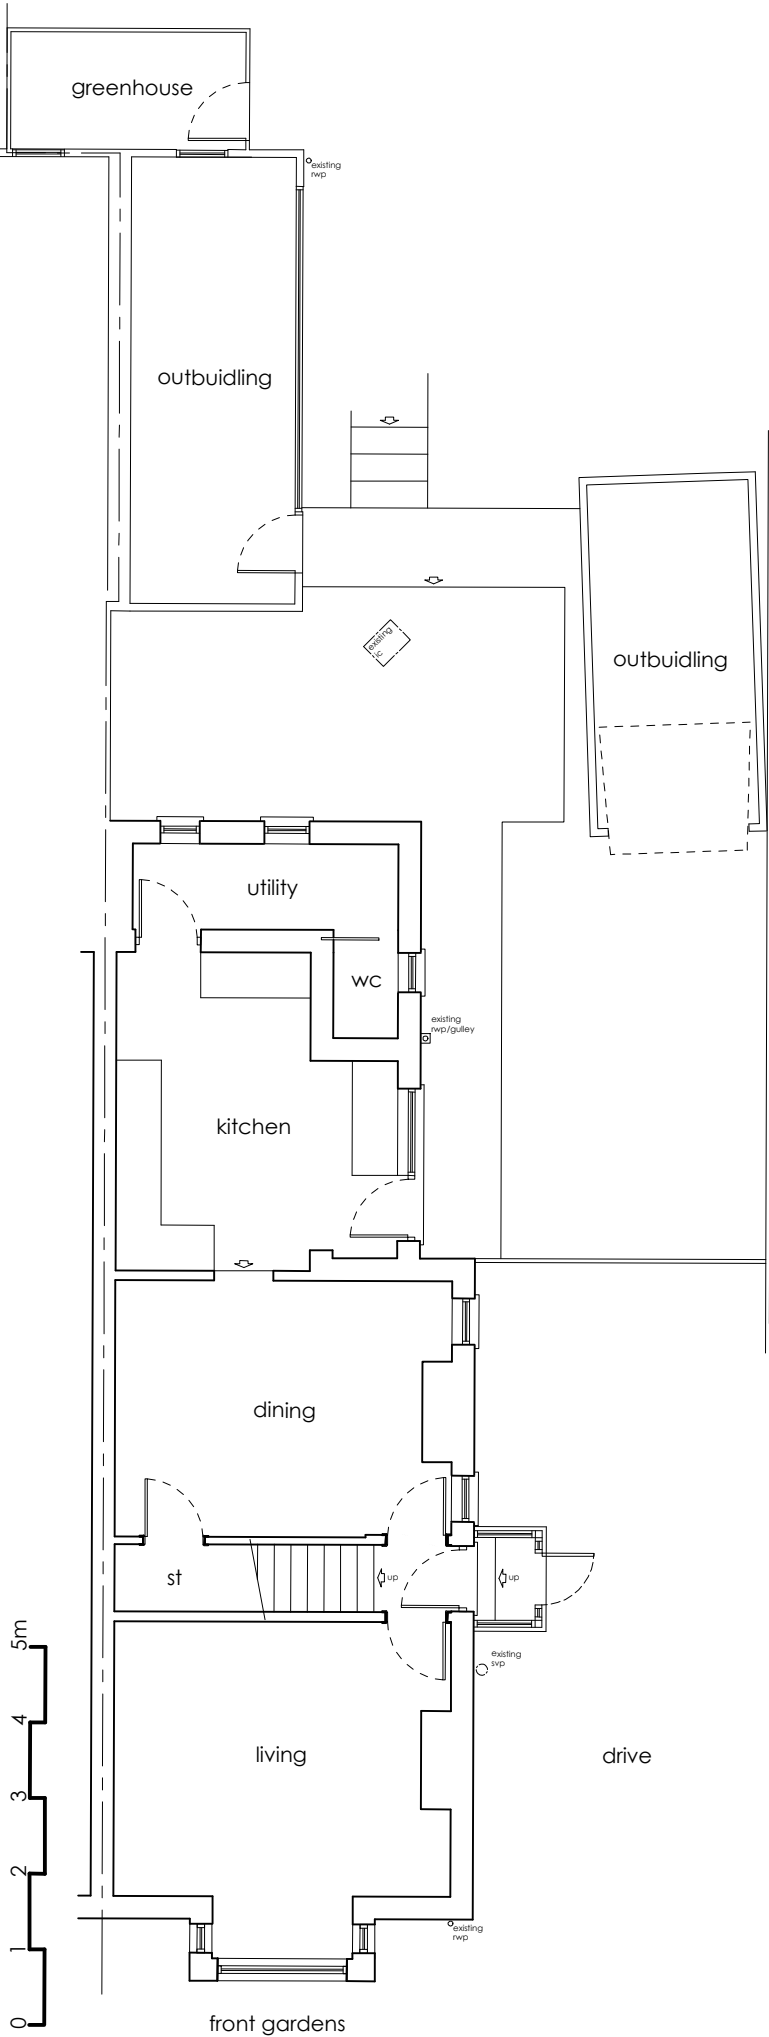

EXISTING FIRST FLOOR PLAN
SCALE 1:100

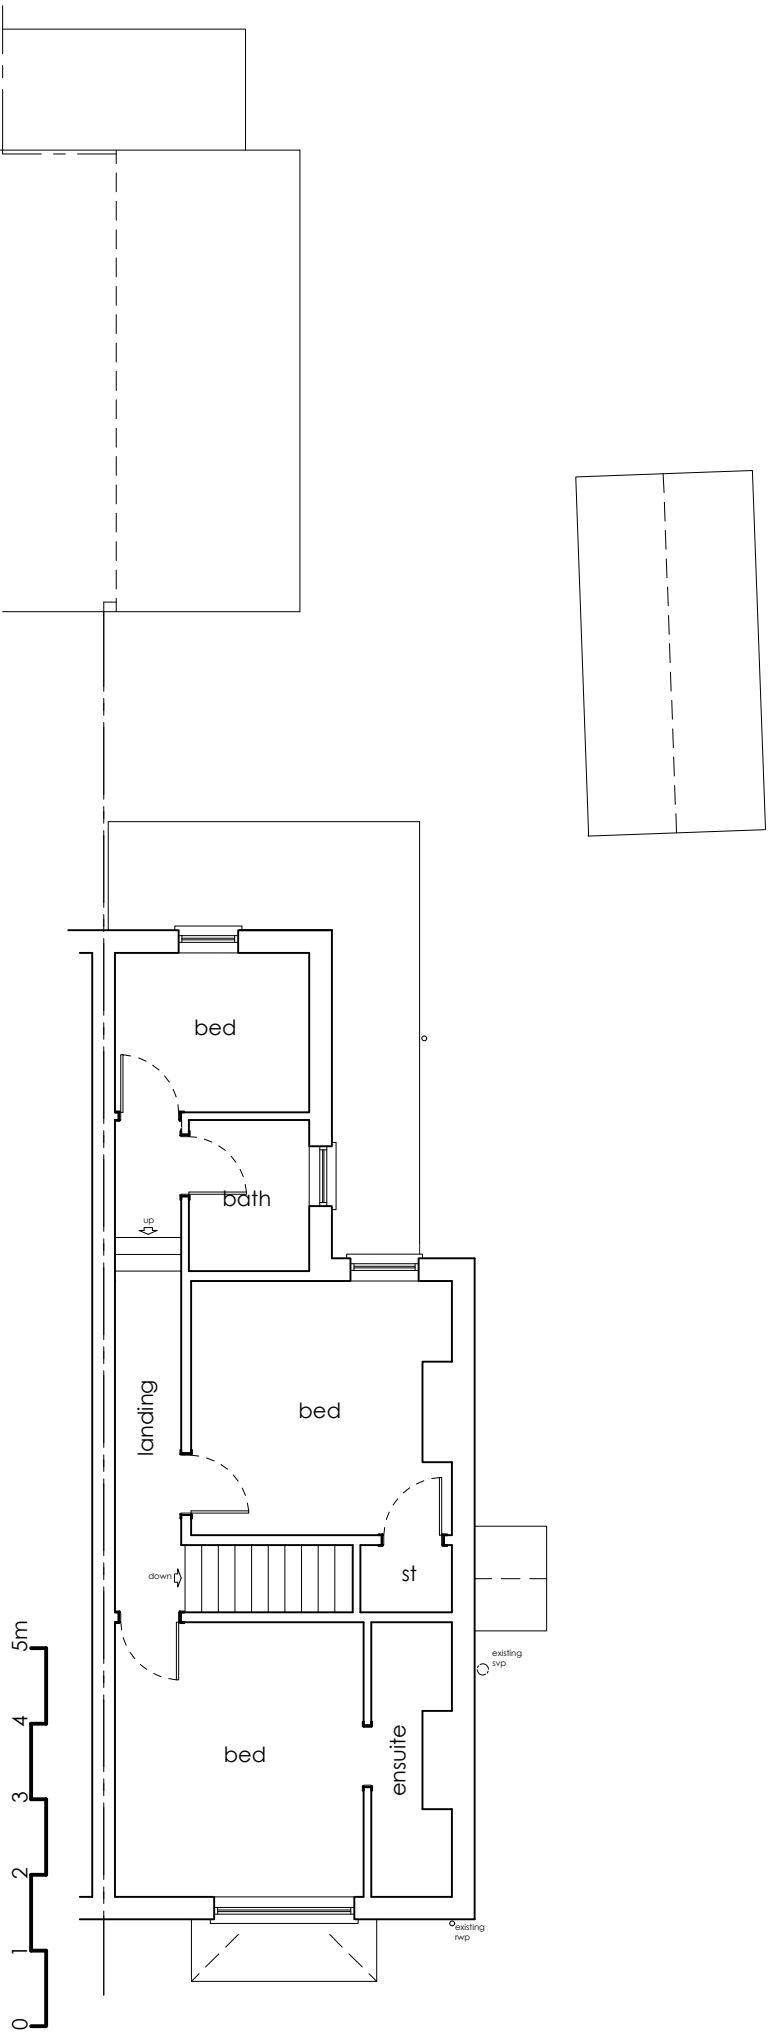

EXISTING ROOF PLAN
SCALE 1:100

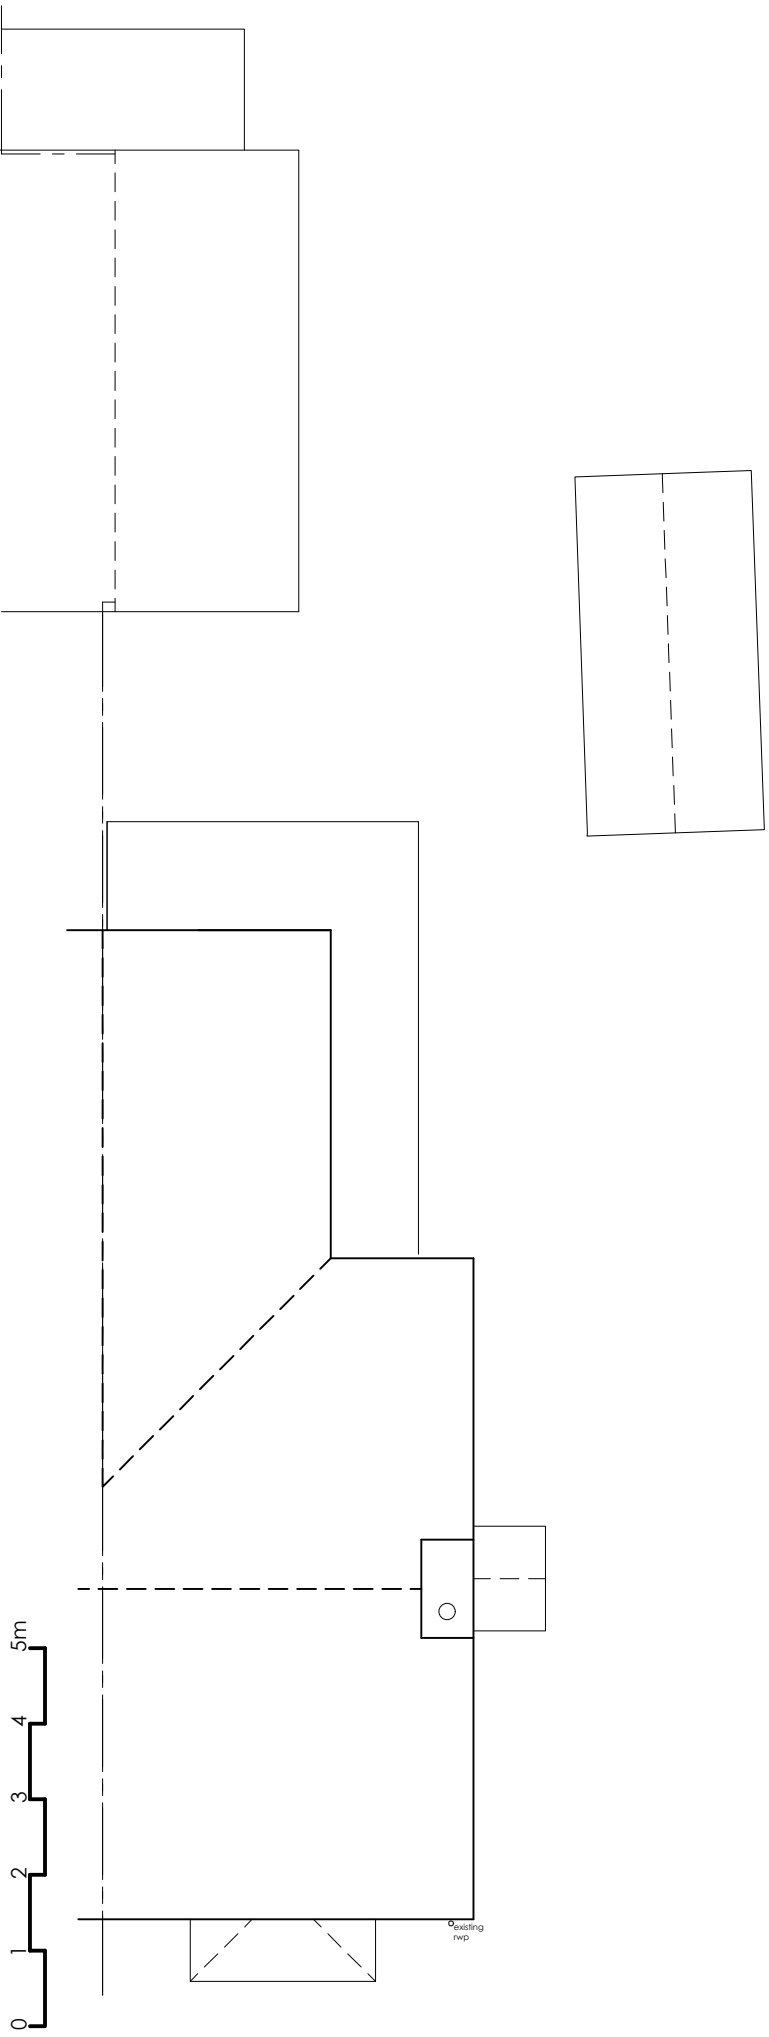

This drawing is the copyright of CMCdesign and may not be copied, altered or reproduced in any form without the written consent of CMCdesign.

It is the responsibility of the building owner to draw up all legal agreements with adjoining property owners to cover the ownership of any fences, boundaries, foundations or any part of the building. CMCdesign can not be held responsible in any way, whatsoever for any legal costs or other costs incurred through any neighborhood disputes.

It is the sole responsibility of the building owner to comply with the party wall act 1994. CMCdesign can not be held responsible in any way if non compliance is adopted.

Use figured dimensions only. In millimetres only unless stated otherwise.

All clients and contractors to check all drawings and to verify all dimensions on site prior to works commencing. Any discrepancies in dimensions or boundary locations are to be brought to the attention of CMCdesign immediately before any further work takes place on site.

client	stanfield	address	111 hursey road chardles ford hampshire SO53 1JP
stage	planning	drawing no.	876/11/101
date	nov 2023	drawing	existing plans
scale	1:100 @ A3		

CMCdesign architectural services



the studio, 23 maltravers road,
chardles ford, Hampshire, SO53 5ds
t 0768 987654
e studio@cmc-design.co.uk
w www.cmc-design.co.uk