

Revision	Description	Date
A	Building redesigned to clients requirements:	08-11-23
B	Issued for PLANNING	09-11-23
C	Overall height reduced to 2.5m and building location adjusted.	07-12-23




North Elevation
1 : 100

West Elevation
1 : 100


South Elevation
1 : 100

East Elevation
1 : 100

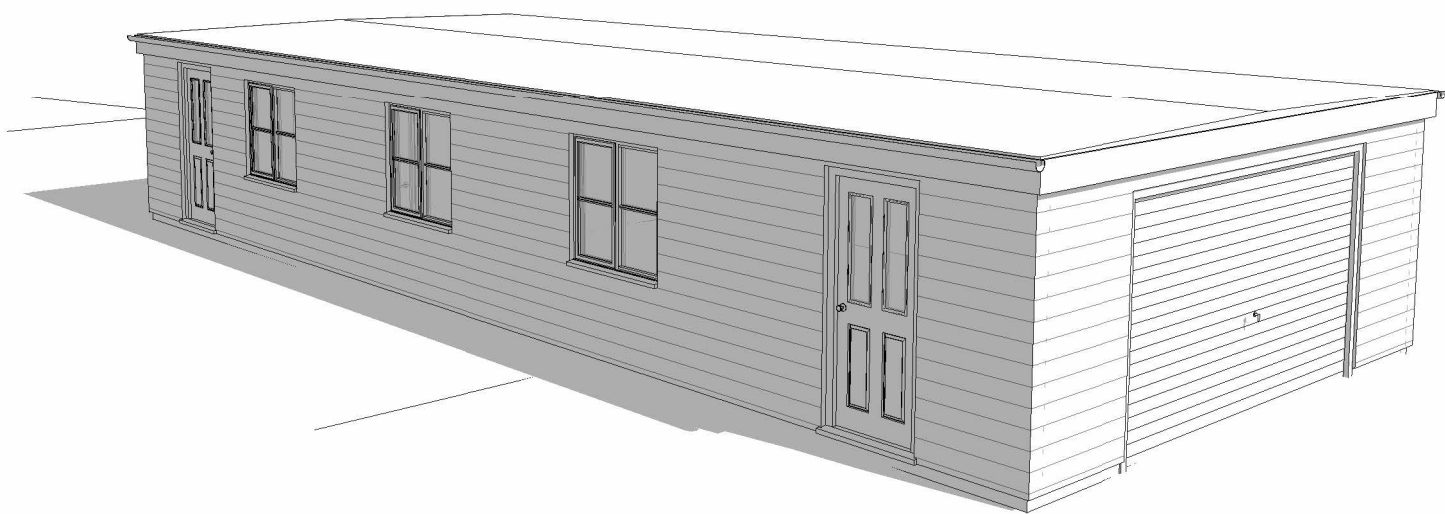


3D View 1

3D View 2

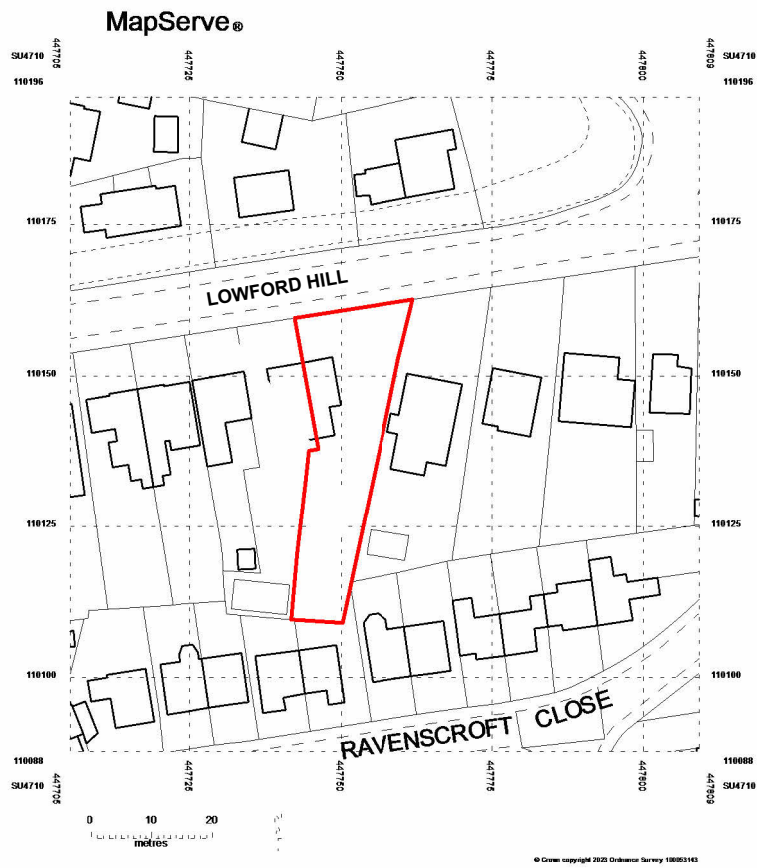

Location Plan
1 : 1250

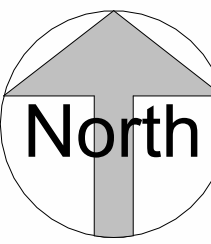

Rob Winzar Architectural Services
Chartered Architectural Technologist

Stubbington, Fareham, Hampshire PO14 2SQ

tel. 07954 376410
rob.winzar@outlook.com
www.robwinzar.co.uk



Project
Garage/Workshop/Office Building
Netley Green Cottage, Lowford

Client
for Mr A Tabrett & Mrs S Edwards

Sheet
Plans and Elevations


Date
October 2023

Status
PLANNING


Drawing Number
23-32- 01

Rev
C


Scale @ A1
As indicated

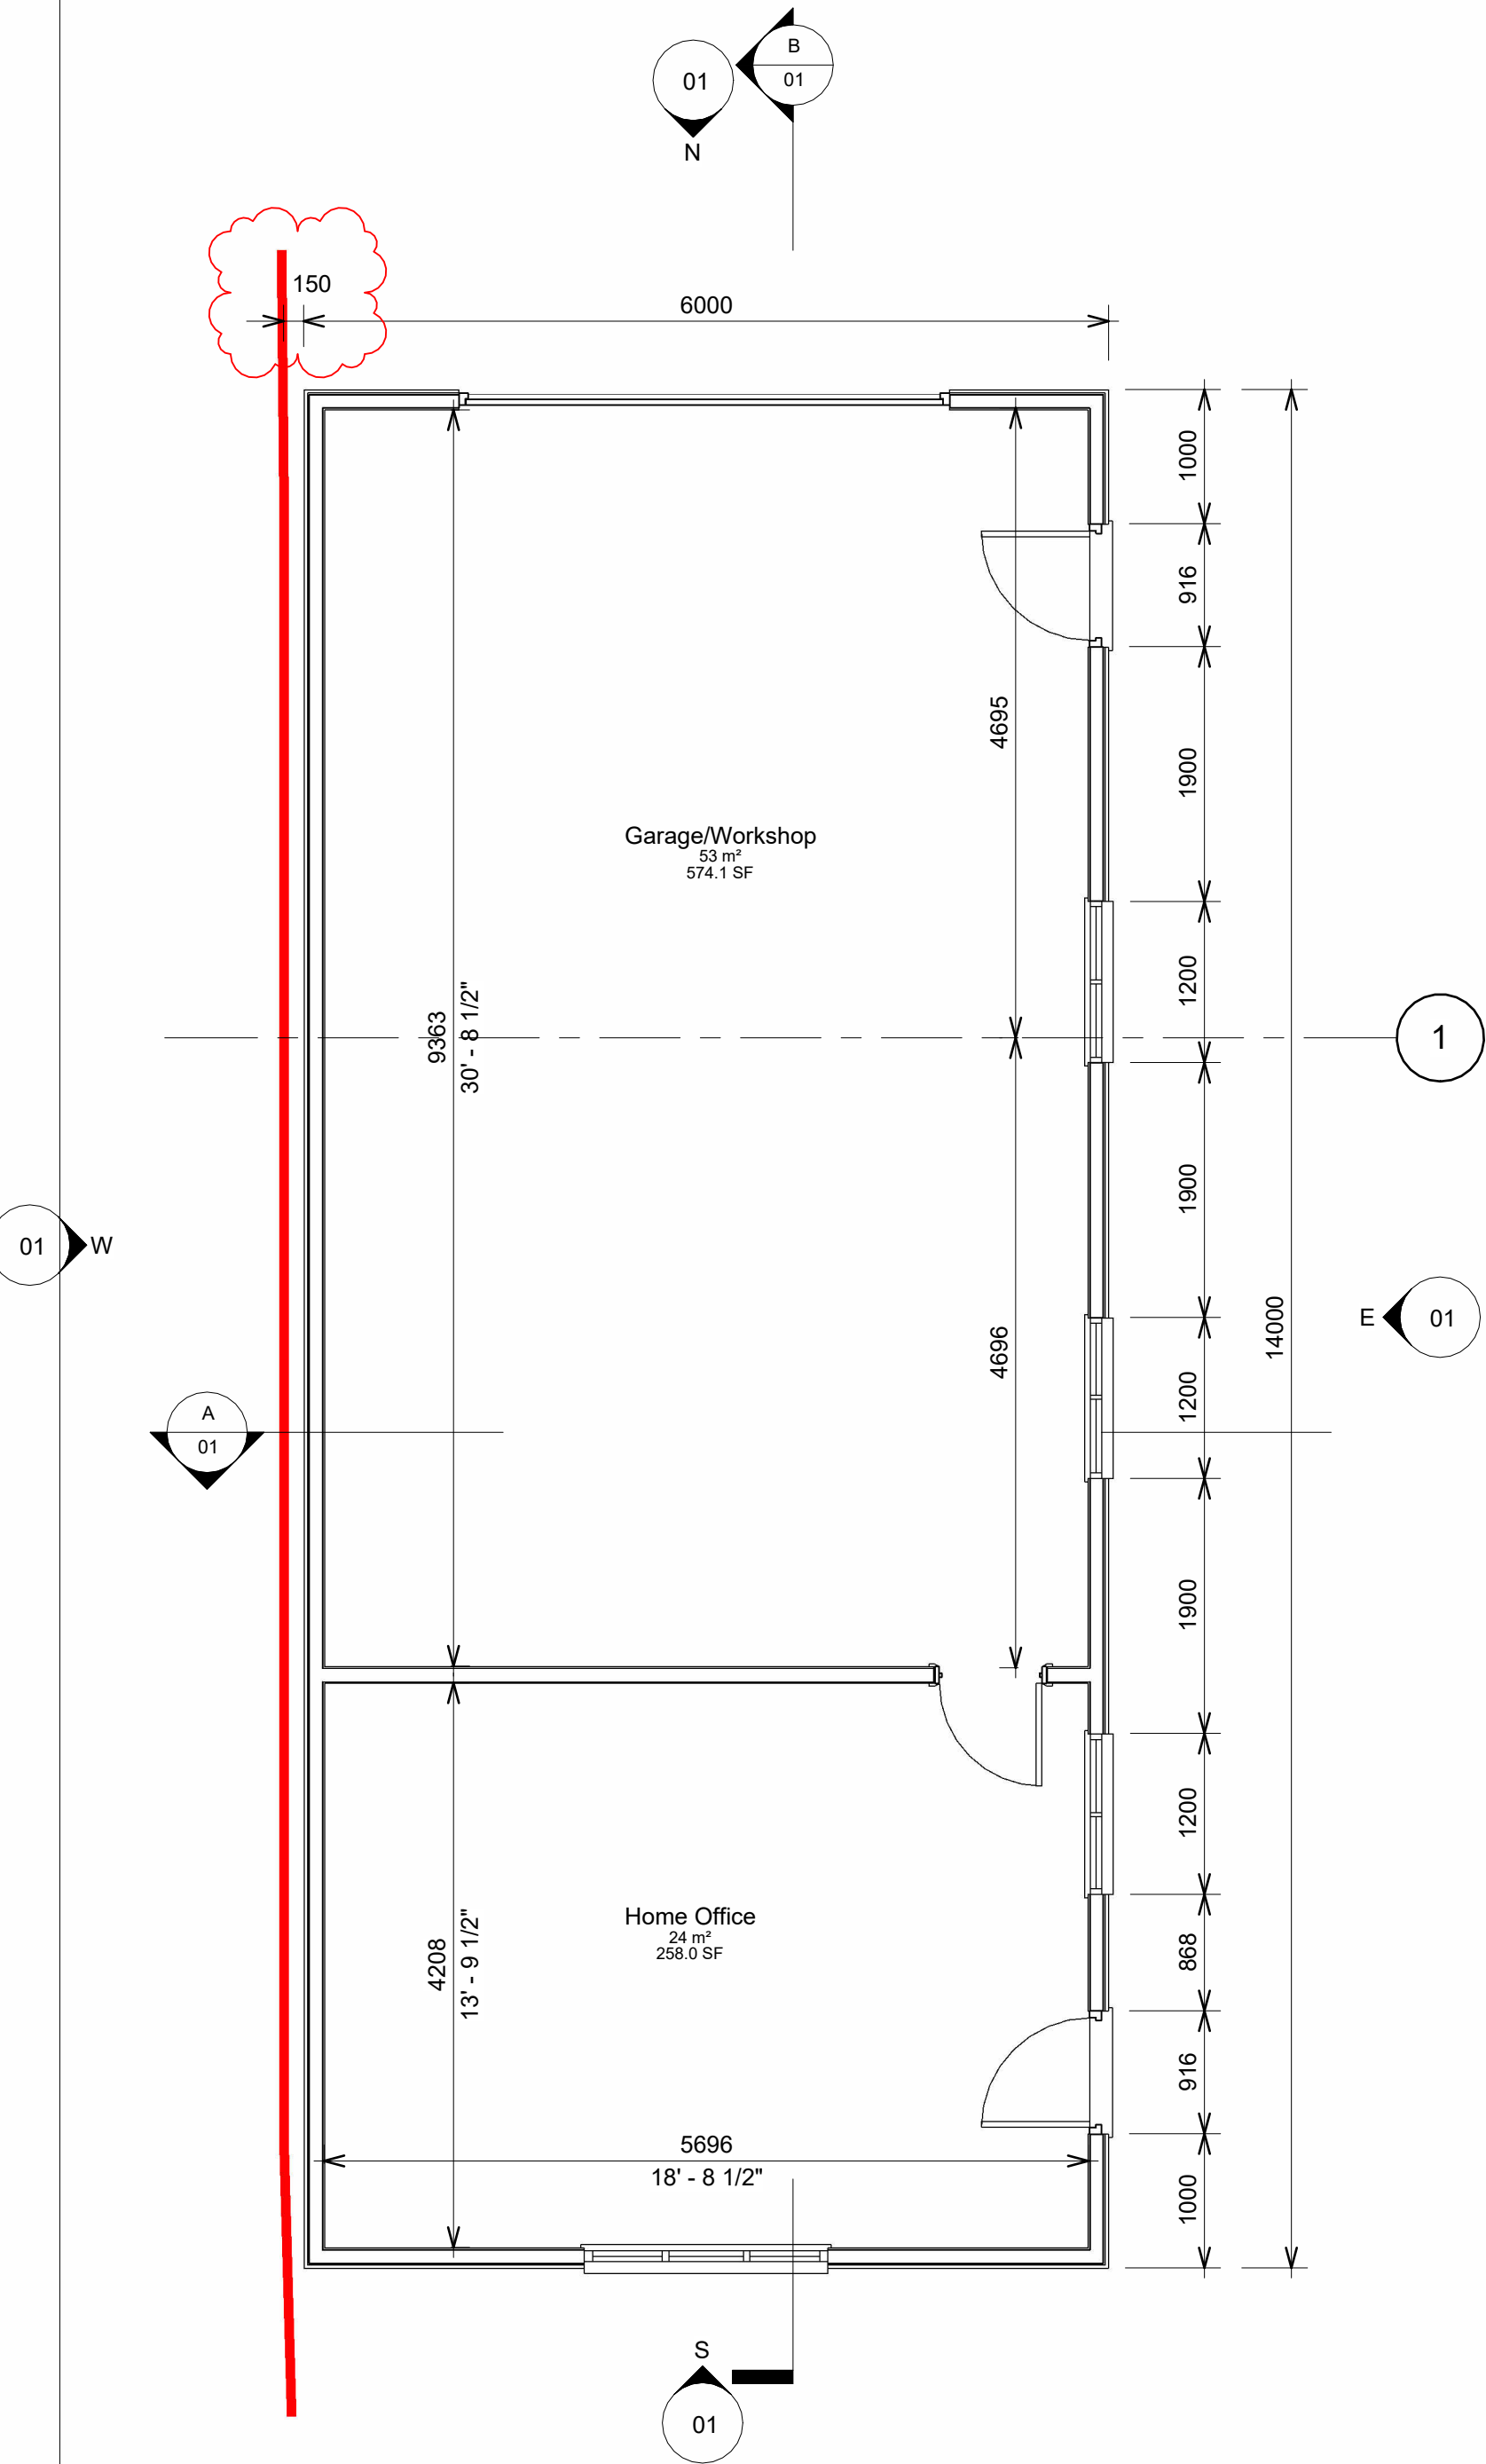


Floor Plan
1 : 50

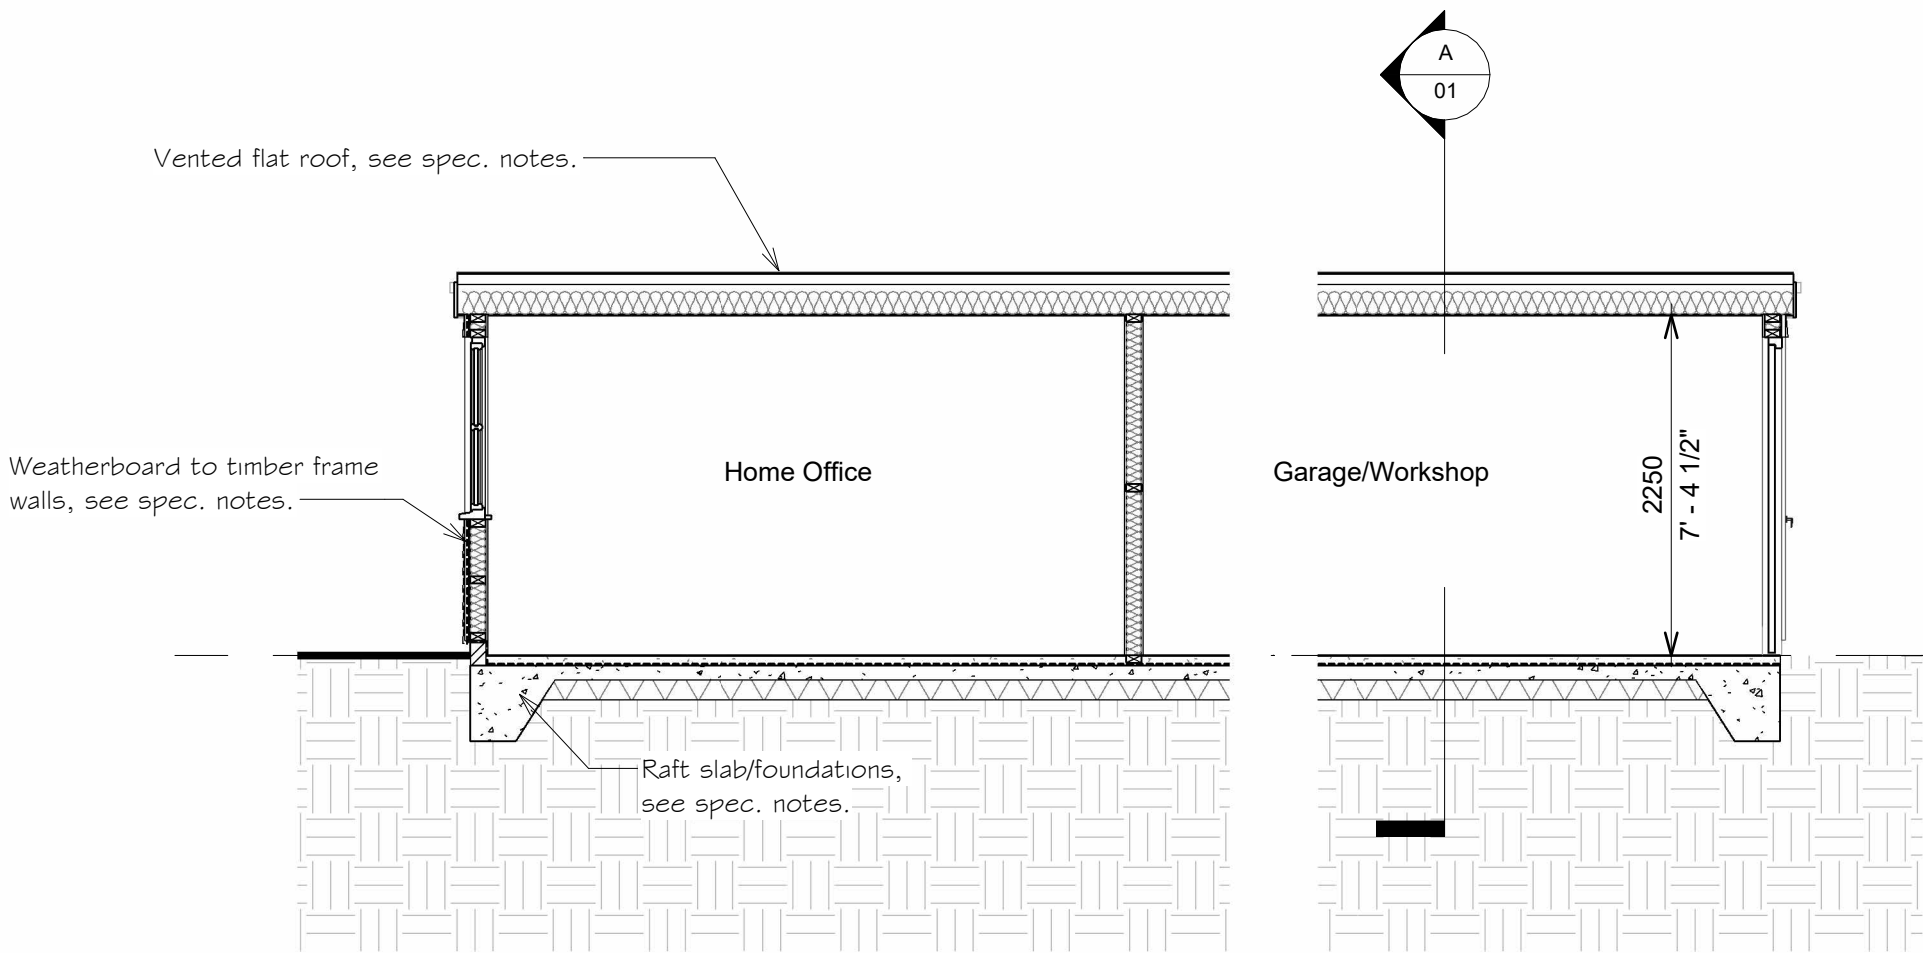

Section B
1 : 50

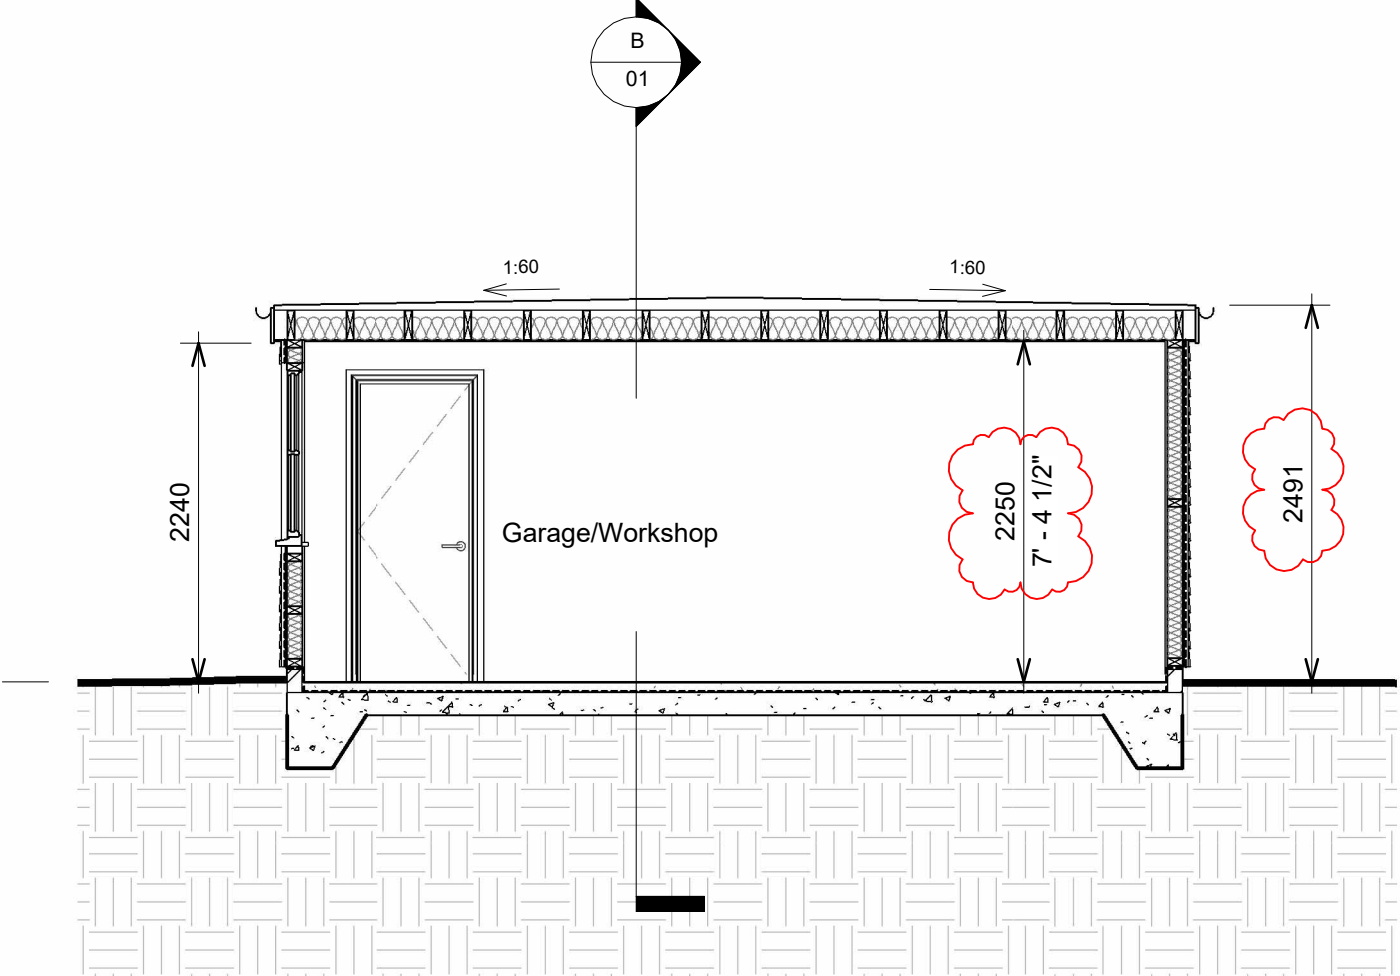

Section A
1 : 50

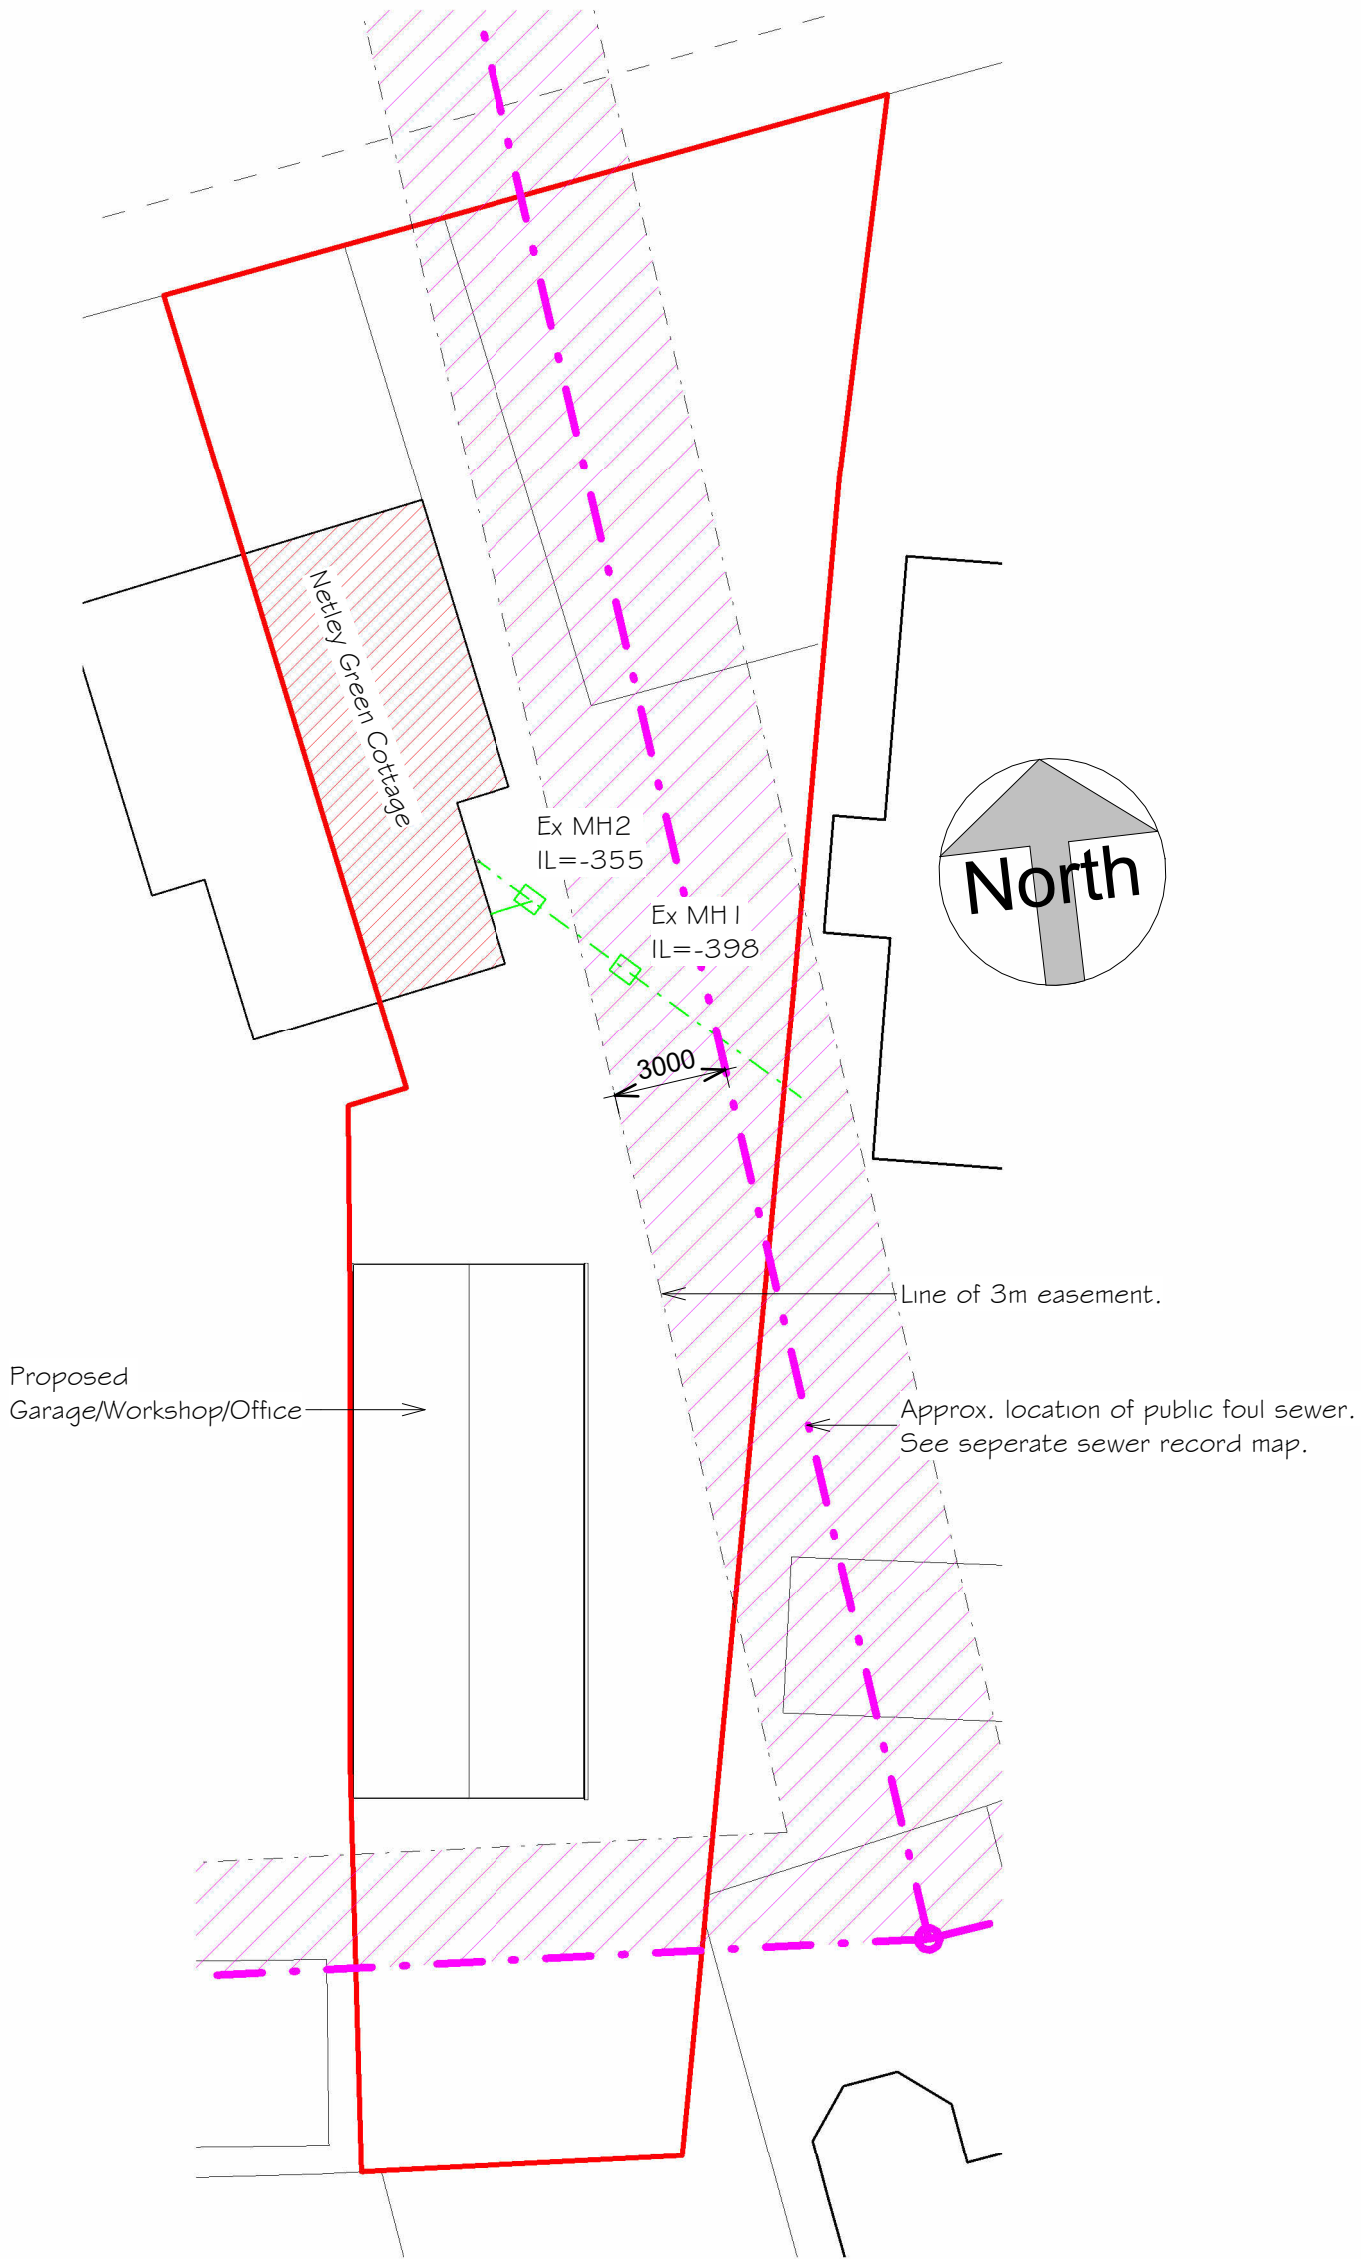

Site Plan proposed
1 : 200