


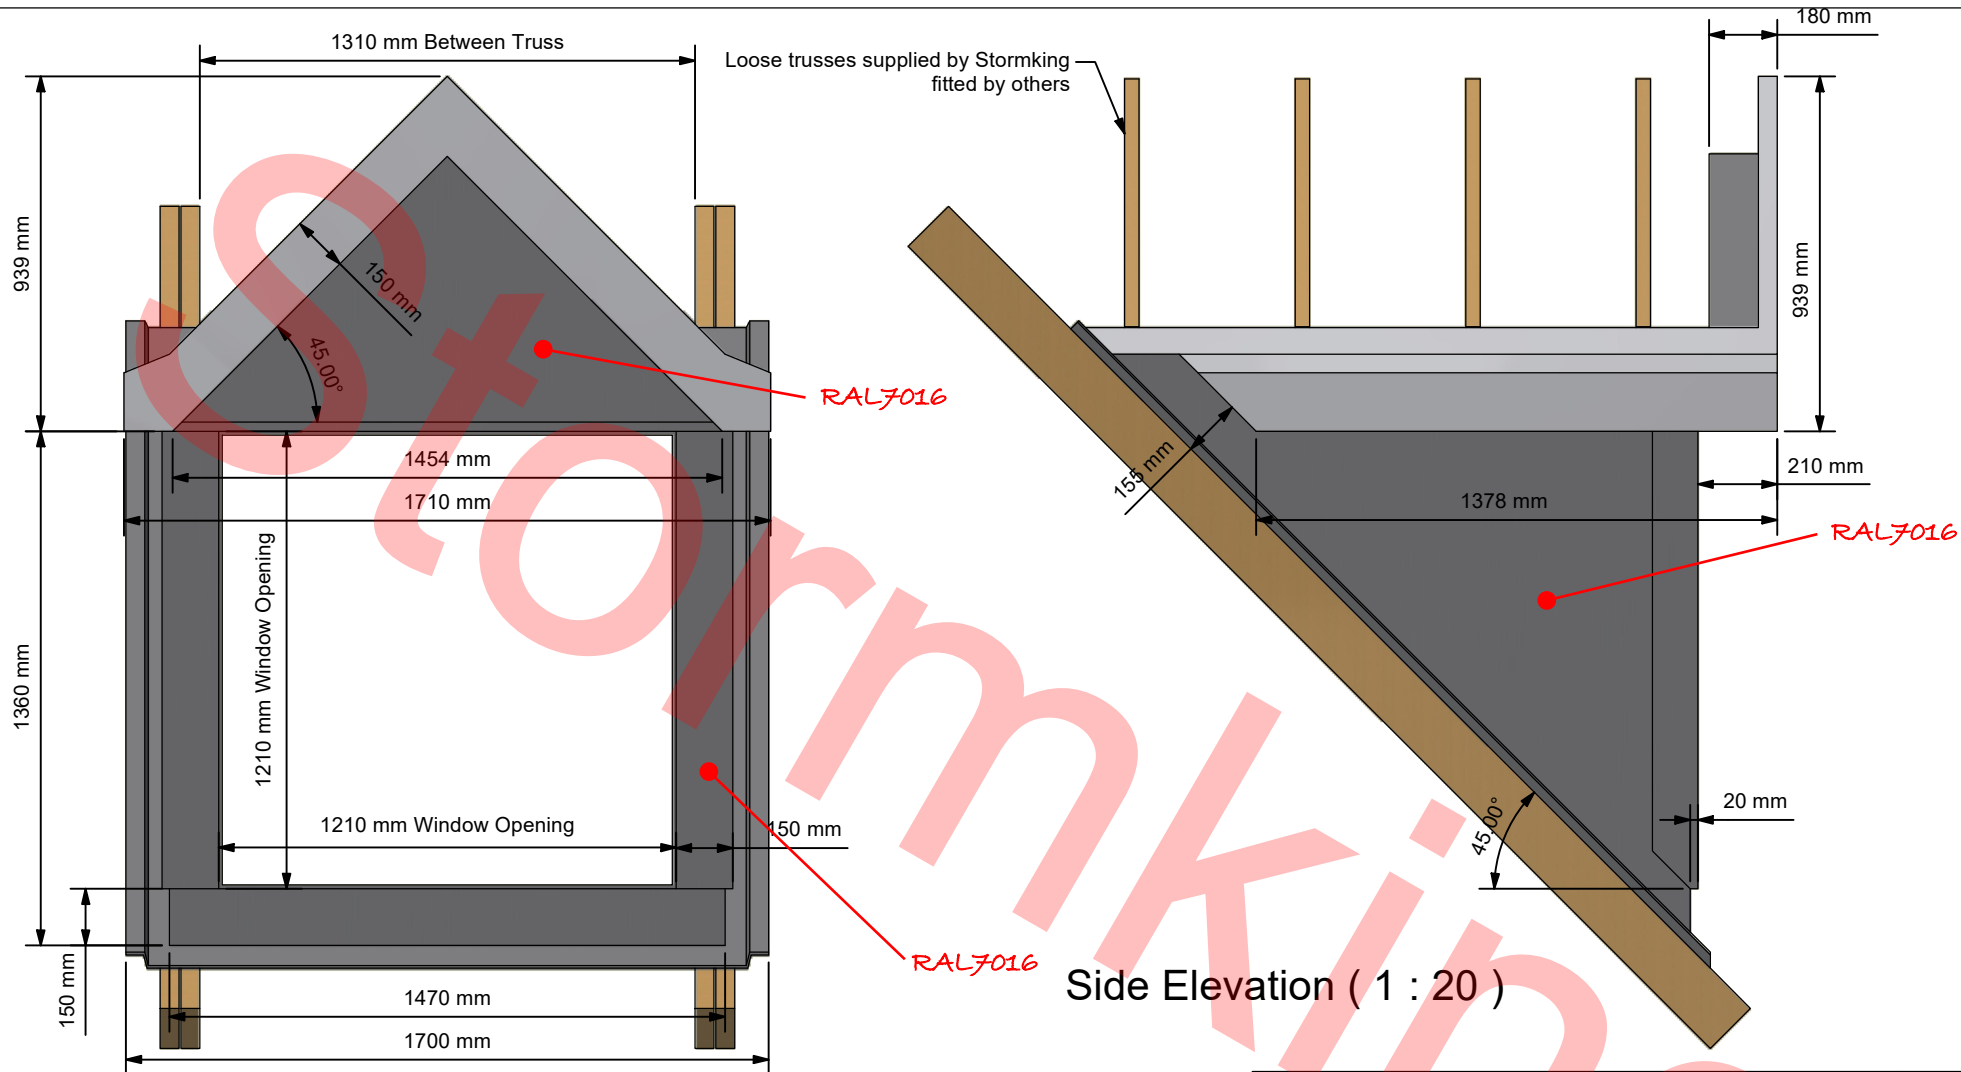

Front Elevation (1 : 20)

Side Elevation (1 : 20)

Plots - 199, 200, 201, 202, 231,
233, 234, 240, 241, 242, 243,

D.3	Added To New Vault	06/02/2023	RS
D.2	Re-designed New Mould (23/07/2013)	06/02/2023	RS
D.1	1st Vault Issue (23/07/2013)	06/02/2023	RS
D	Changed To 3D Model 21.08.12 (23/07/2013)	06/02/2023	RS
C	As Mould 30.06.05 (23/07/2013)	06/02/2023	RS
B	Production Re-design 06.01.05 (23/07/2013)	06/02/2023	RS
A	Chamfered Post Added (23/07/2013)	06/02/2023	RS
REV	DESCRIPTION	DATE	AUTHOR

REVISION HISTORY

 GRP BUILT OFF-SITE. SAVE TIME ON-SITE. www.stormking.co.uk Amington Point, Sandy Way, Amington Ind. Est, TAMWORTH, Staffordshire. B77 4ED	Description	Designed by		Date	Manufacture Notes	Approved	Date		Drawing Number		
		PO		06/02/2023			06/02/2023		7776		
		Scale		Checked			Manuf. App		Sheet	Of	Revision
				RS	1. New	DP	06/02/2023		1	1	D.3

Dormer PT45 - 12, 12