
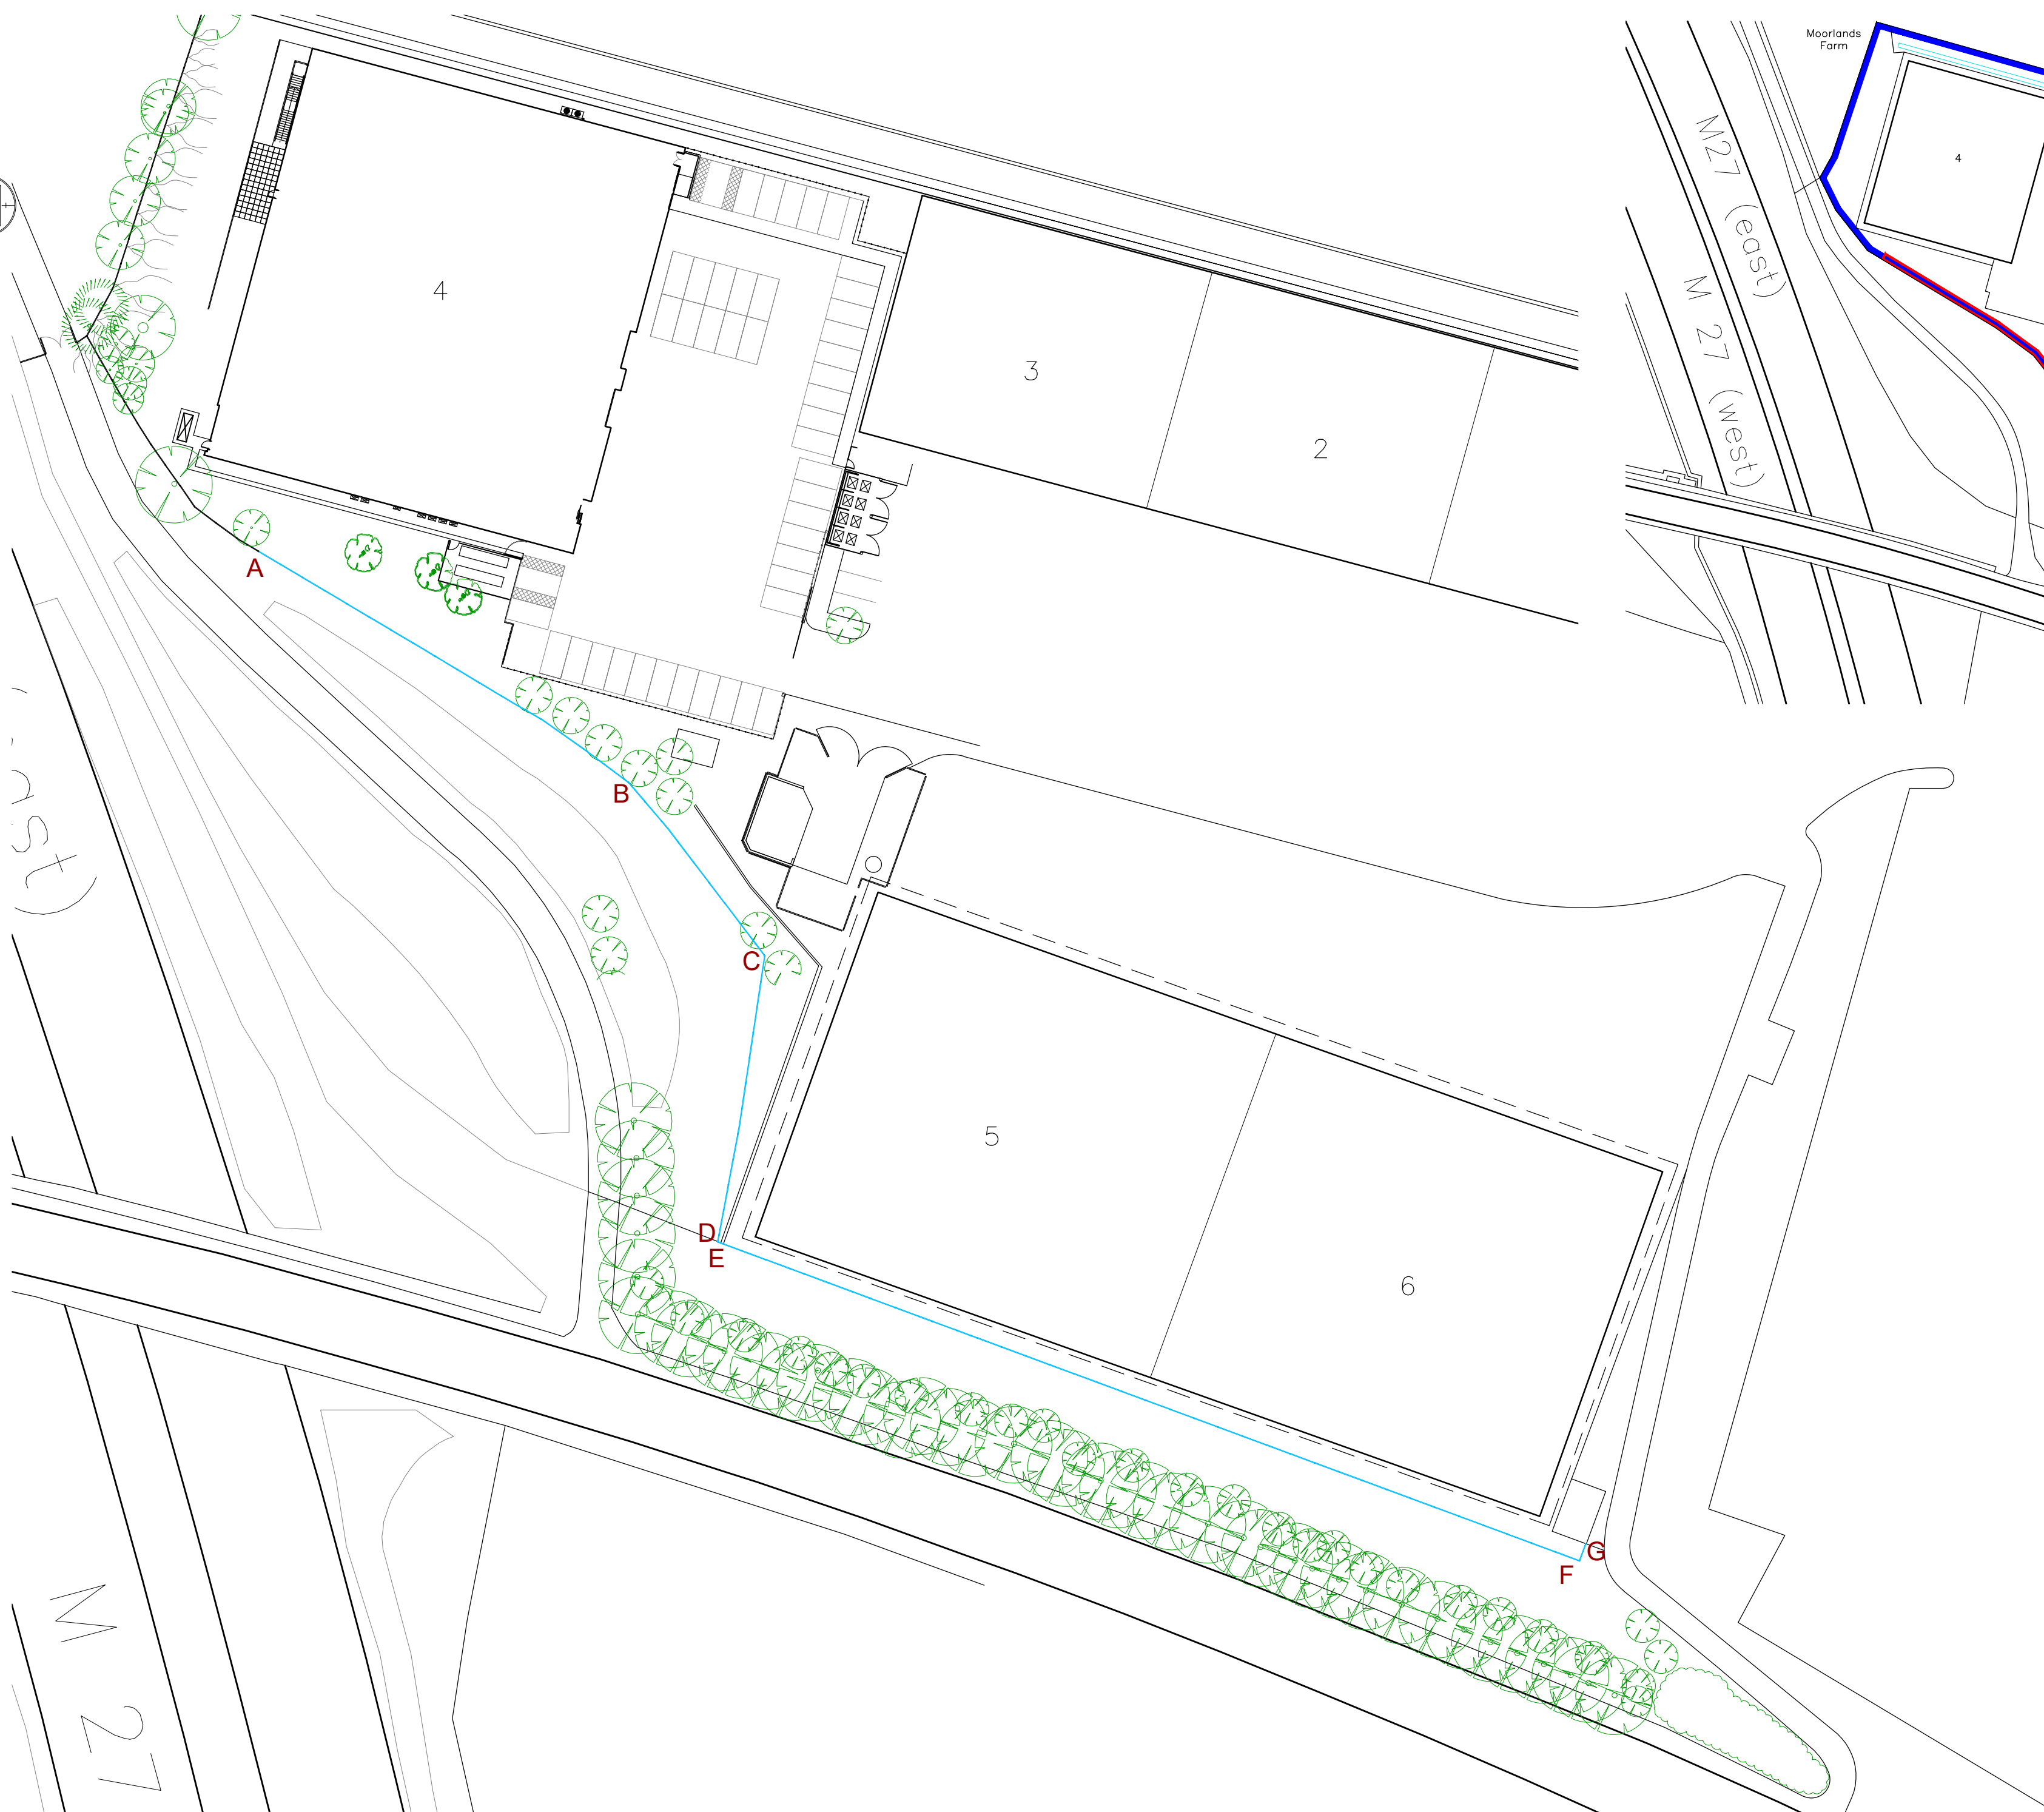


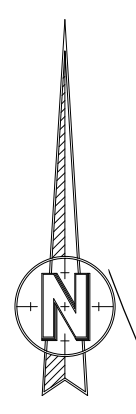

Location Plan @1:1250 0m 10m 20m 30m 40m 50m
K.A.D. Licensed O.S. No. 100047482

Rev	Revision	By	Date	
K NIGHT A RCHITECTURAL D ESIGN K.A.D. Ltd First Floor Unit 7 The Quarterdeck Port Solent PO6 4TP T: 01489 660194 E: admin@k-a-d.co.uk W: www.k-a-d.co.uk				
Client TRUMPF				
Project WELLINGTON PARK HEDGE END SOUTHAMPTON SO30 2QU				
Drawing PROPOSED SITE PLAN				
Scale 1:500@A2		Date DEC 2023		
Project no.	Sequential	Bldg/Floor	Detail	Rev
KAD	02	A	PP	B