



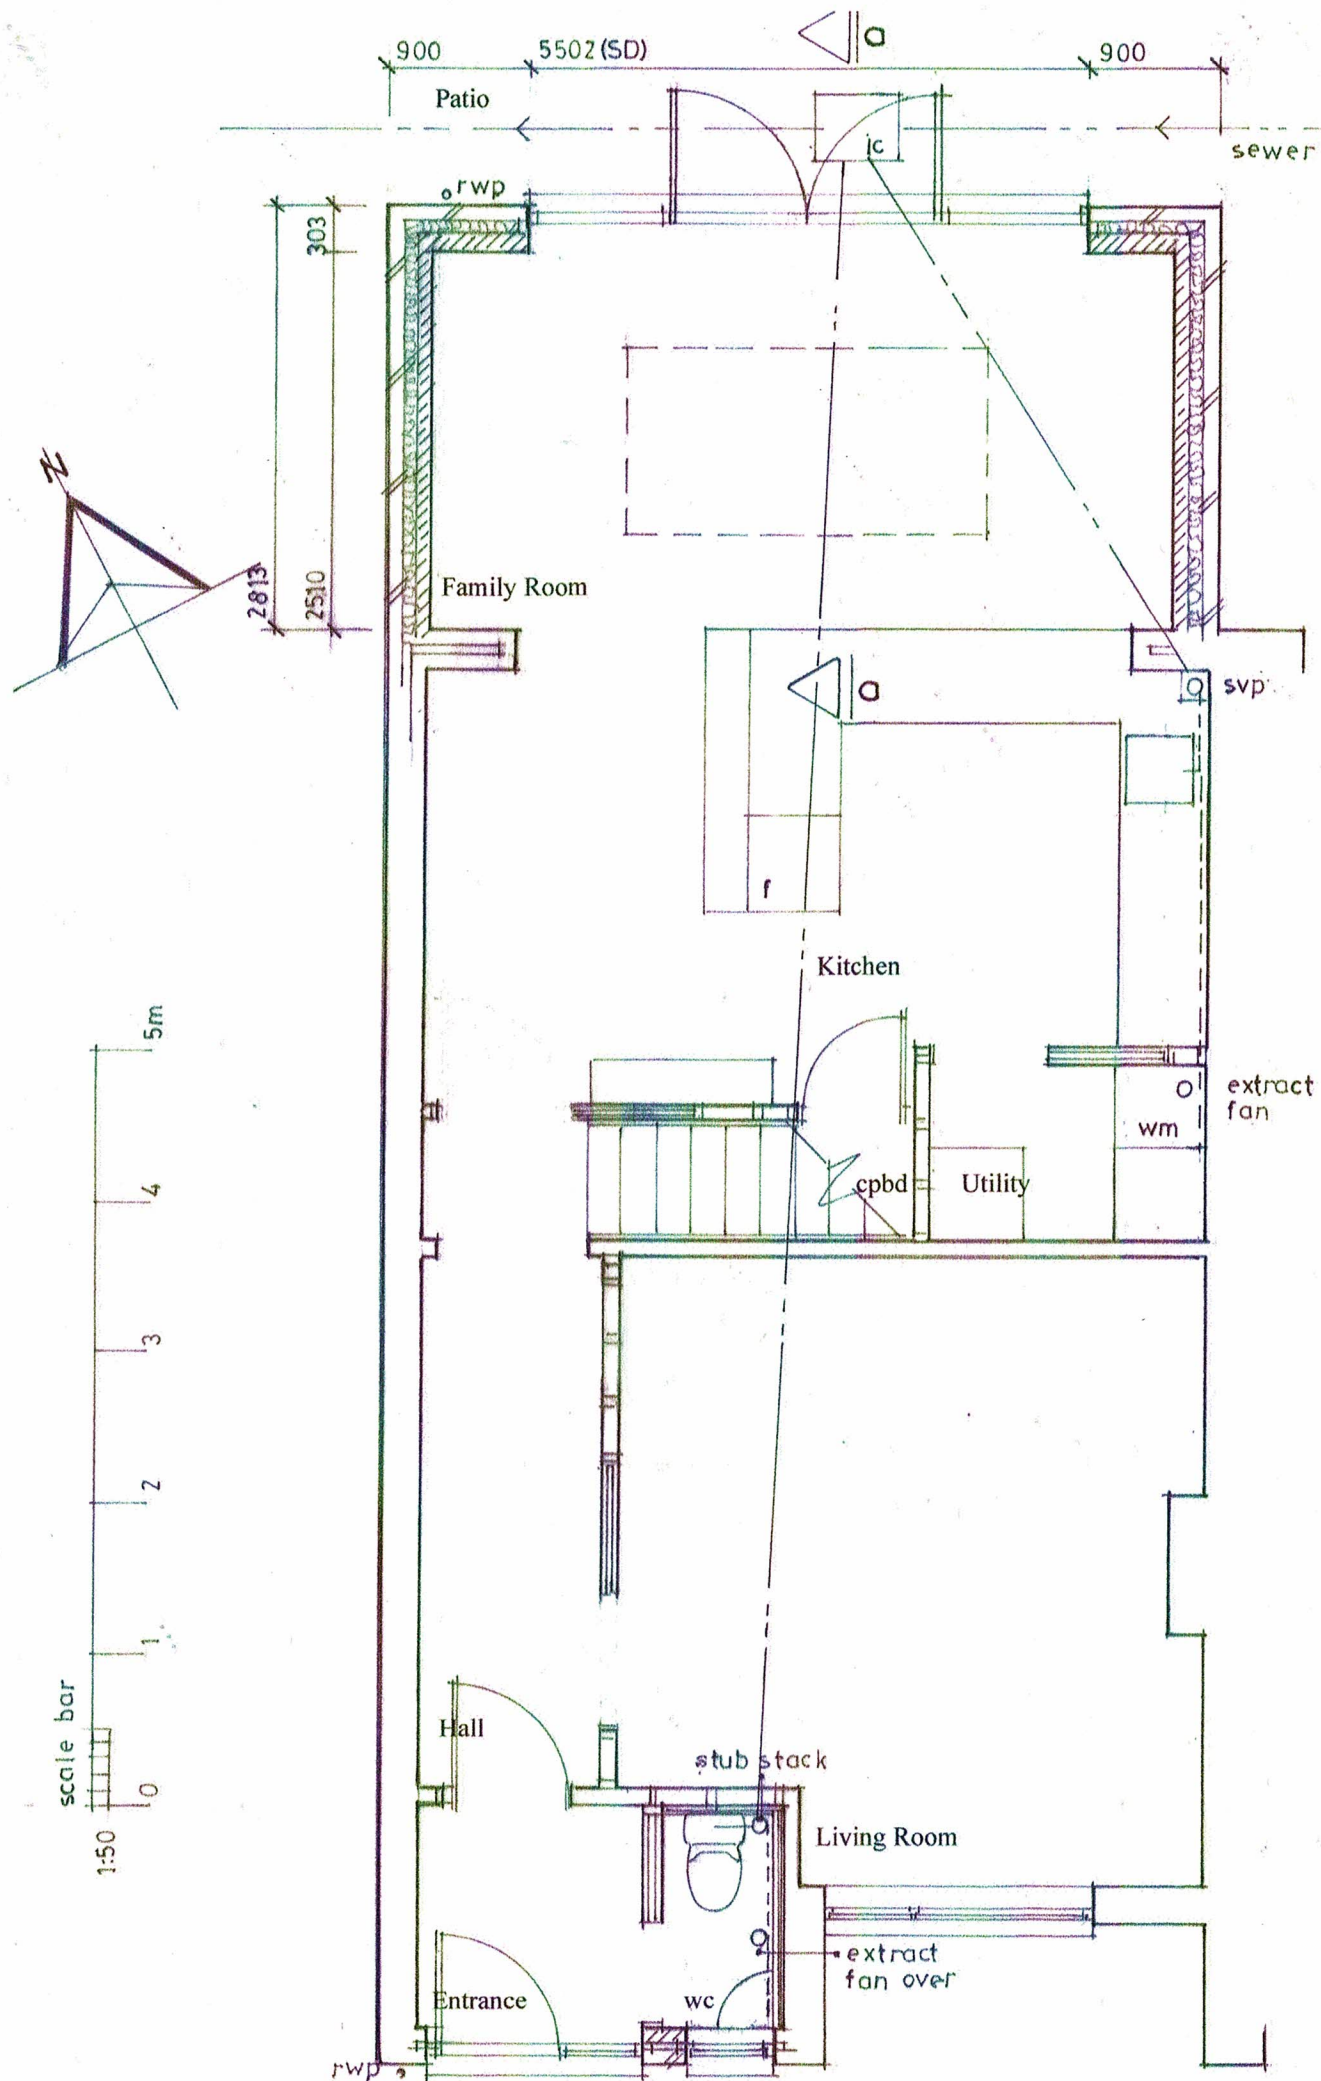

Proposed Ground Floor Plan

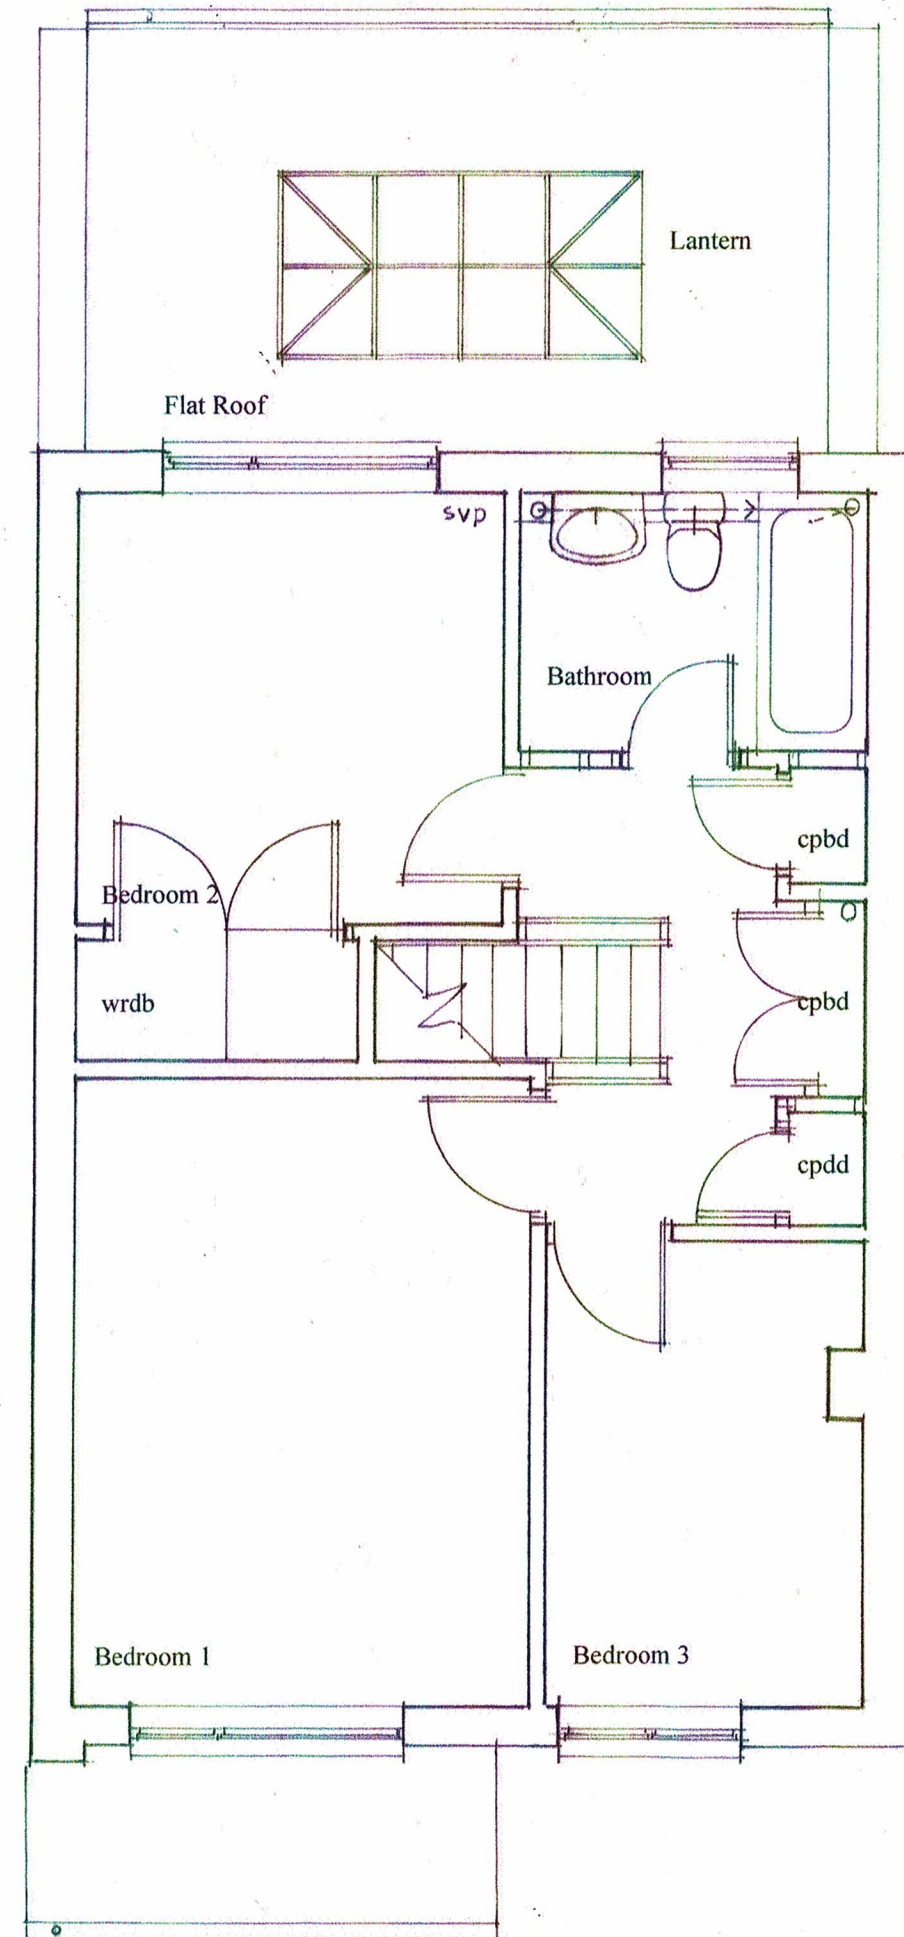

Proposed First Floor Plan

Client Elite Luxury Ltd
Project 67 Ribble Close
 Chandler's Ford
 Eastleigh
 Hampshire SO53 2NQ
Title Proposed Plans
Status Planning
Drawn PC
Dwg No. PCA23/2157/1.02
Date Dec 2023 **Scale** 1:50
 Paul Carter Associates
 Architecture Planning
 t. mob 07880 652765
 e paul-carter1@live.co.uk
 Paper size A3