

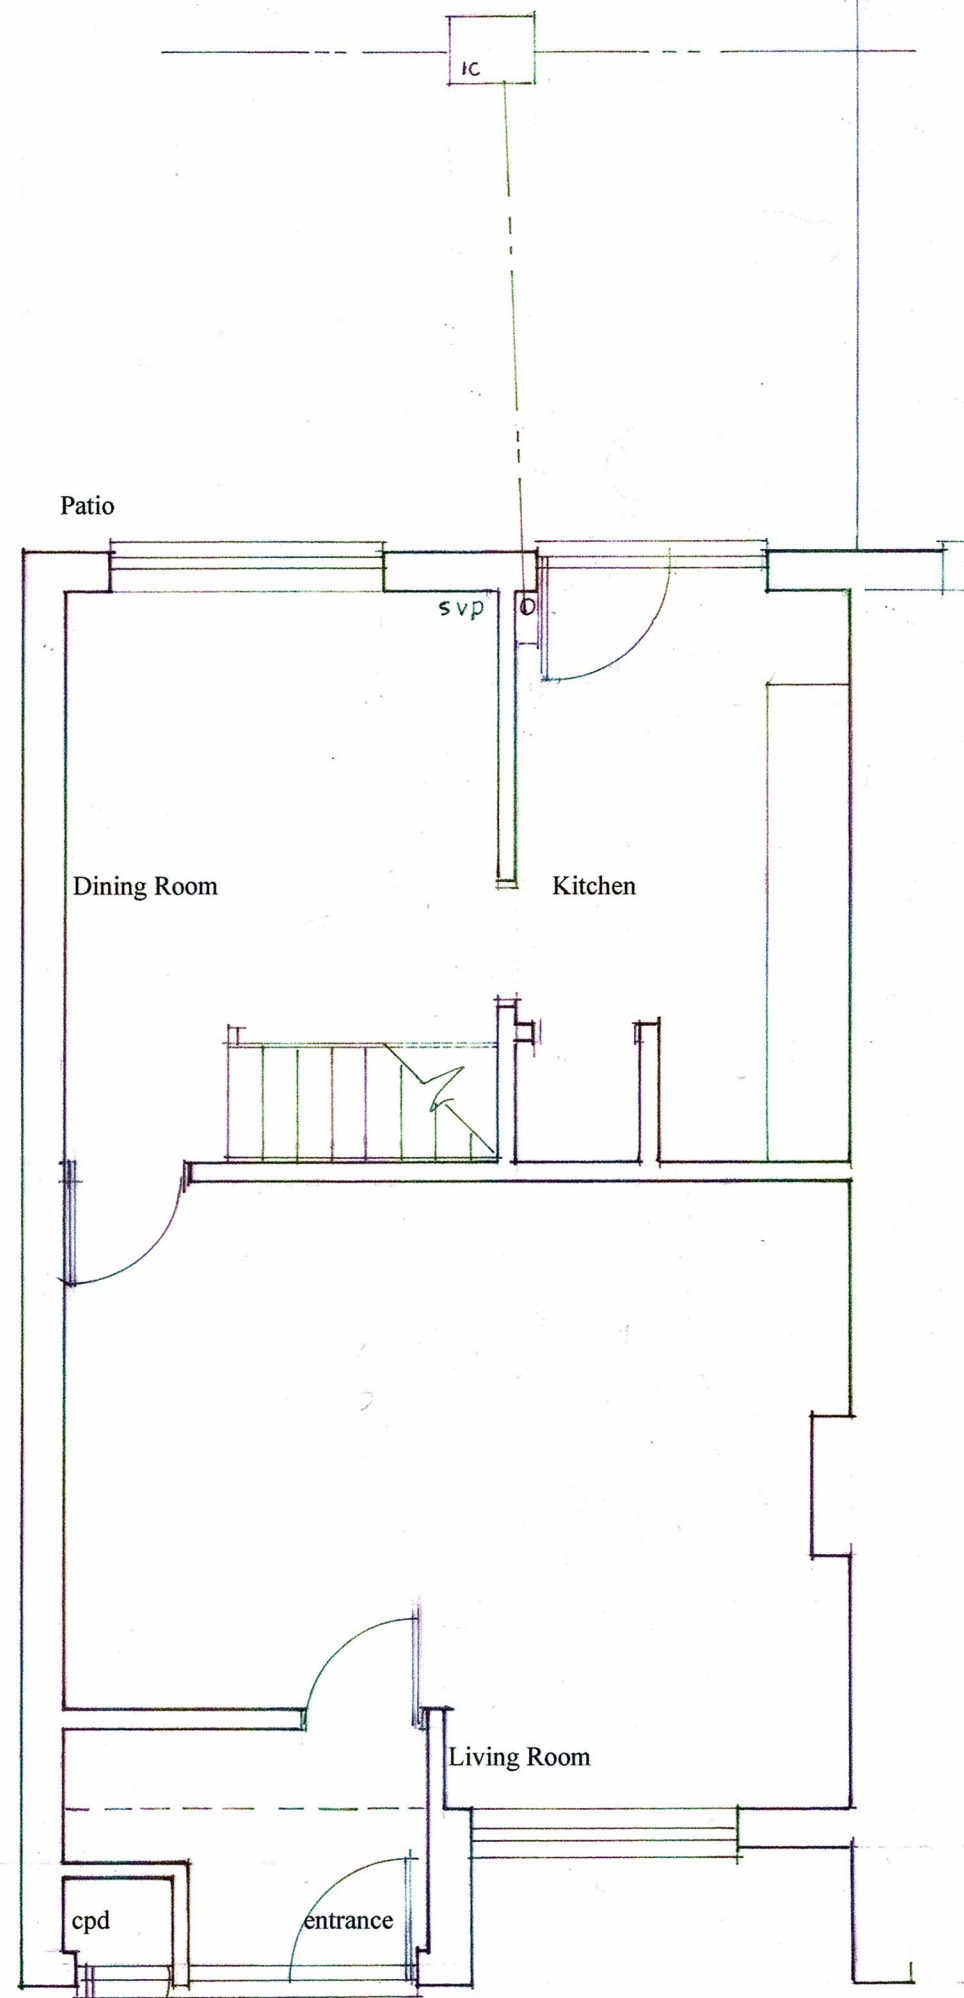


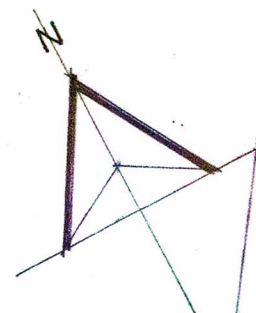

Existing Ground Floor Plan

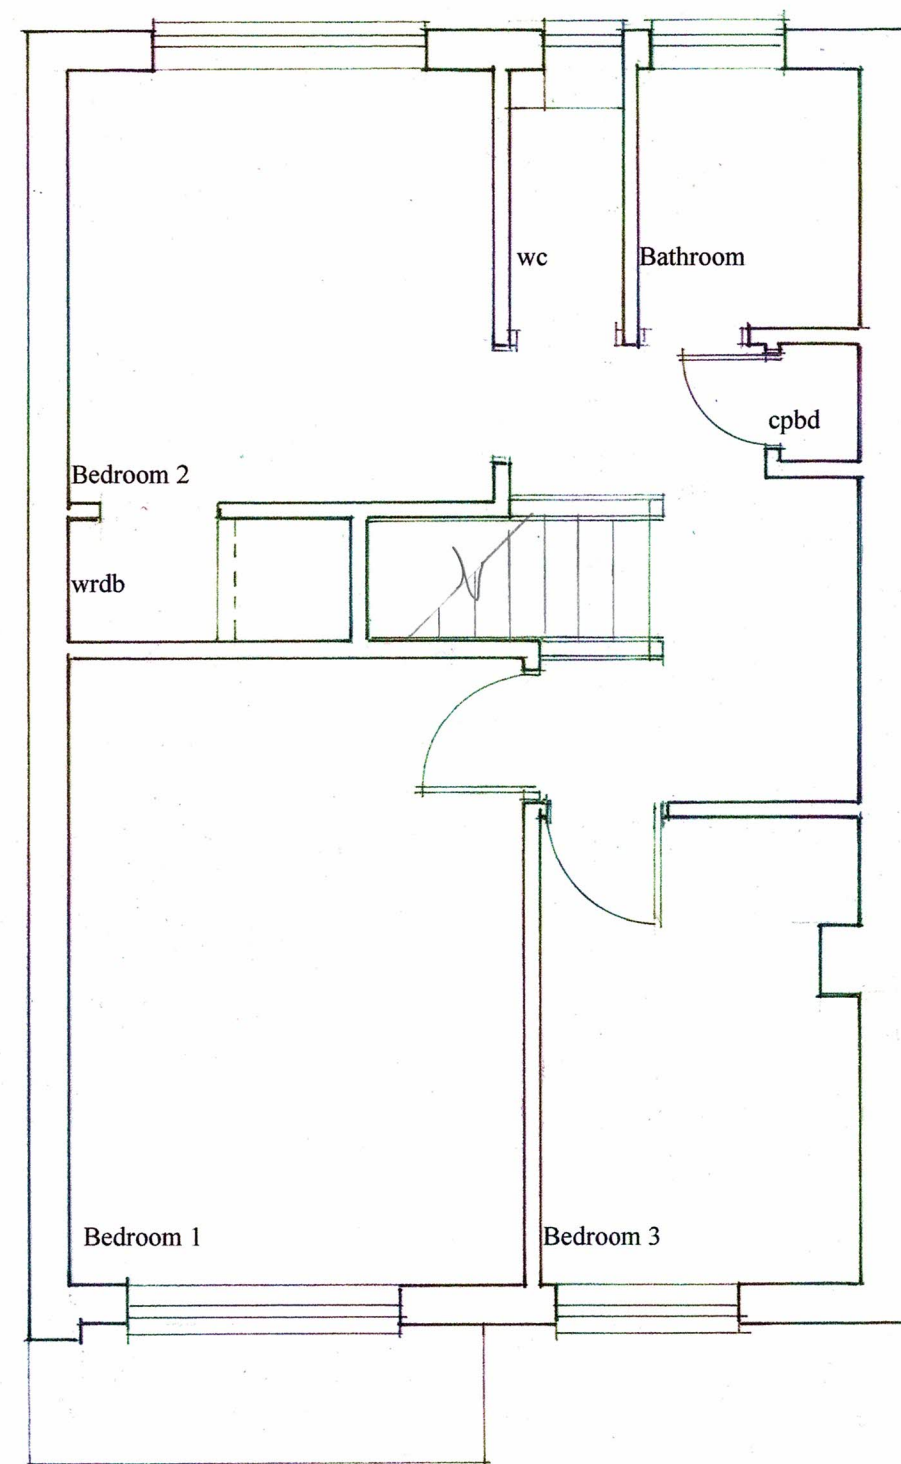

Existing First Floor Plan

Client Elite Luxury Ltd
Project 67 Ribble Close
Chandler's Ford
Eastleigh
Hampshire SO53 2NQ
Title Existing Plans
Status Planning
Drawn PC
Dwg No. PCA23/2157/1.01
Date Dec 2023 **Scale** 1:50
Paul Carter Associates
Architecture Planning
t. mob 07880 652765
e paul-carter1@live.co.uk
Paper size A3