



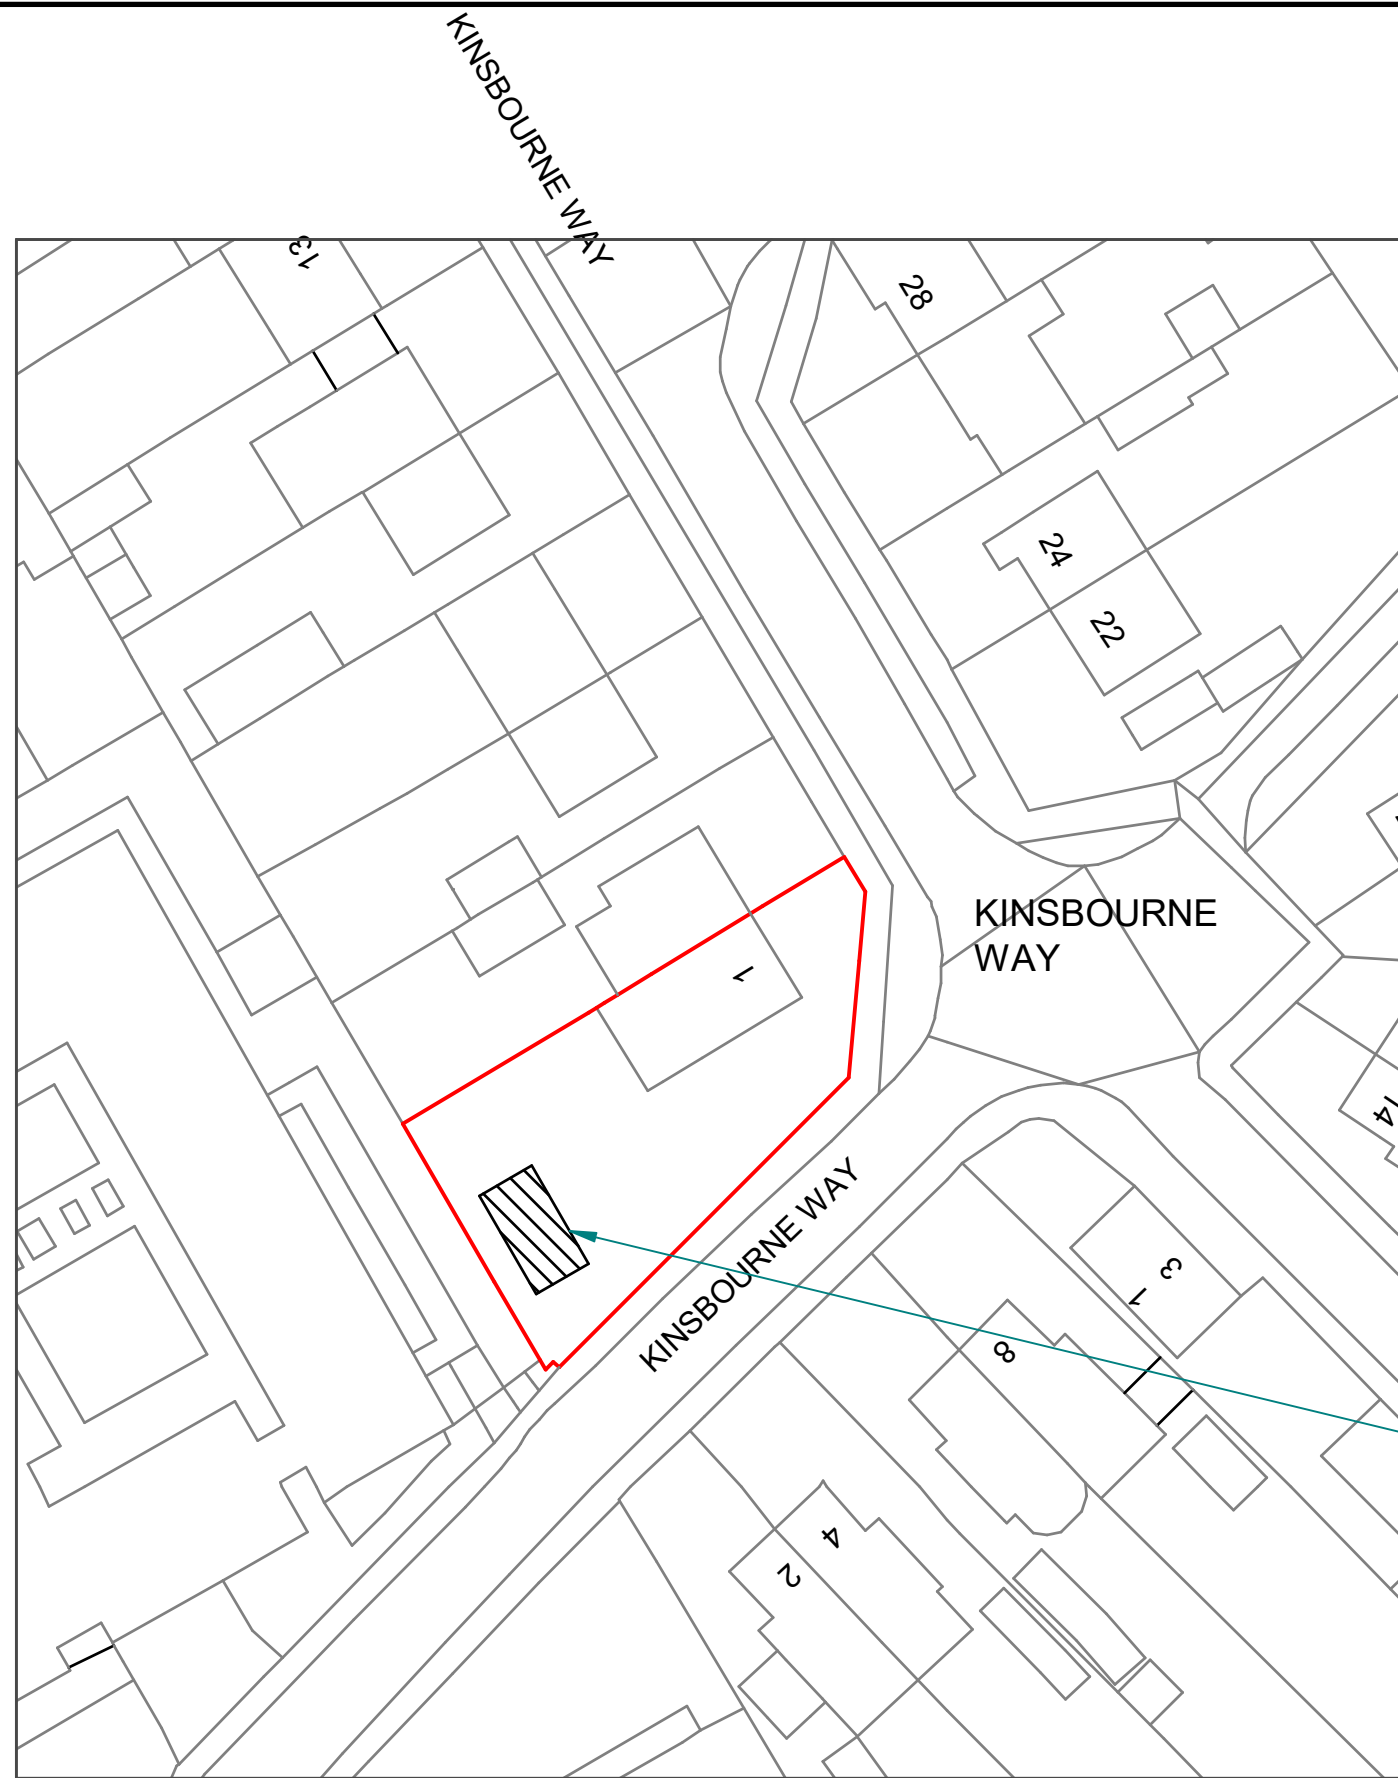

SCALE 1@500 @ A3

 

© Crown copyright 2023 Ordnance Survey 100053143

demolish existing garage
and replace with garden office

	NAME	DATE
DRAWN	PRB	10/12/2023

UNLESS OTHERWISE SPECIFIED
DIMENSIONS ARE IN MILLIMETERS

DWG PLANS 85 Cranmer Drive, Nursling, Southampton, SO16 0TD Mobile: 07851229345, Email: info@dwgplans.co.uk		
TITLE Site Plan 1 Kinsbourne Way, Thornhill		
SIZE A3	DWG NO DWG PLANS 02911	REV A
CLIENT: Mr Minchington		
SCALE: 1:500 @ A3		SHEET 1 of 1