


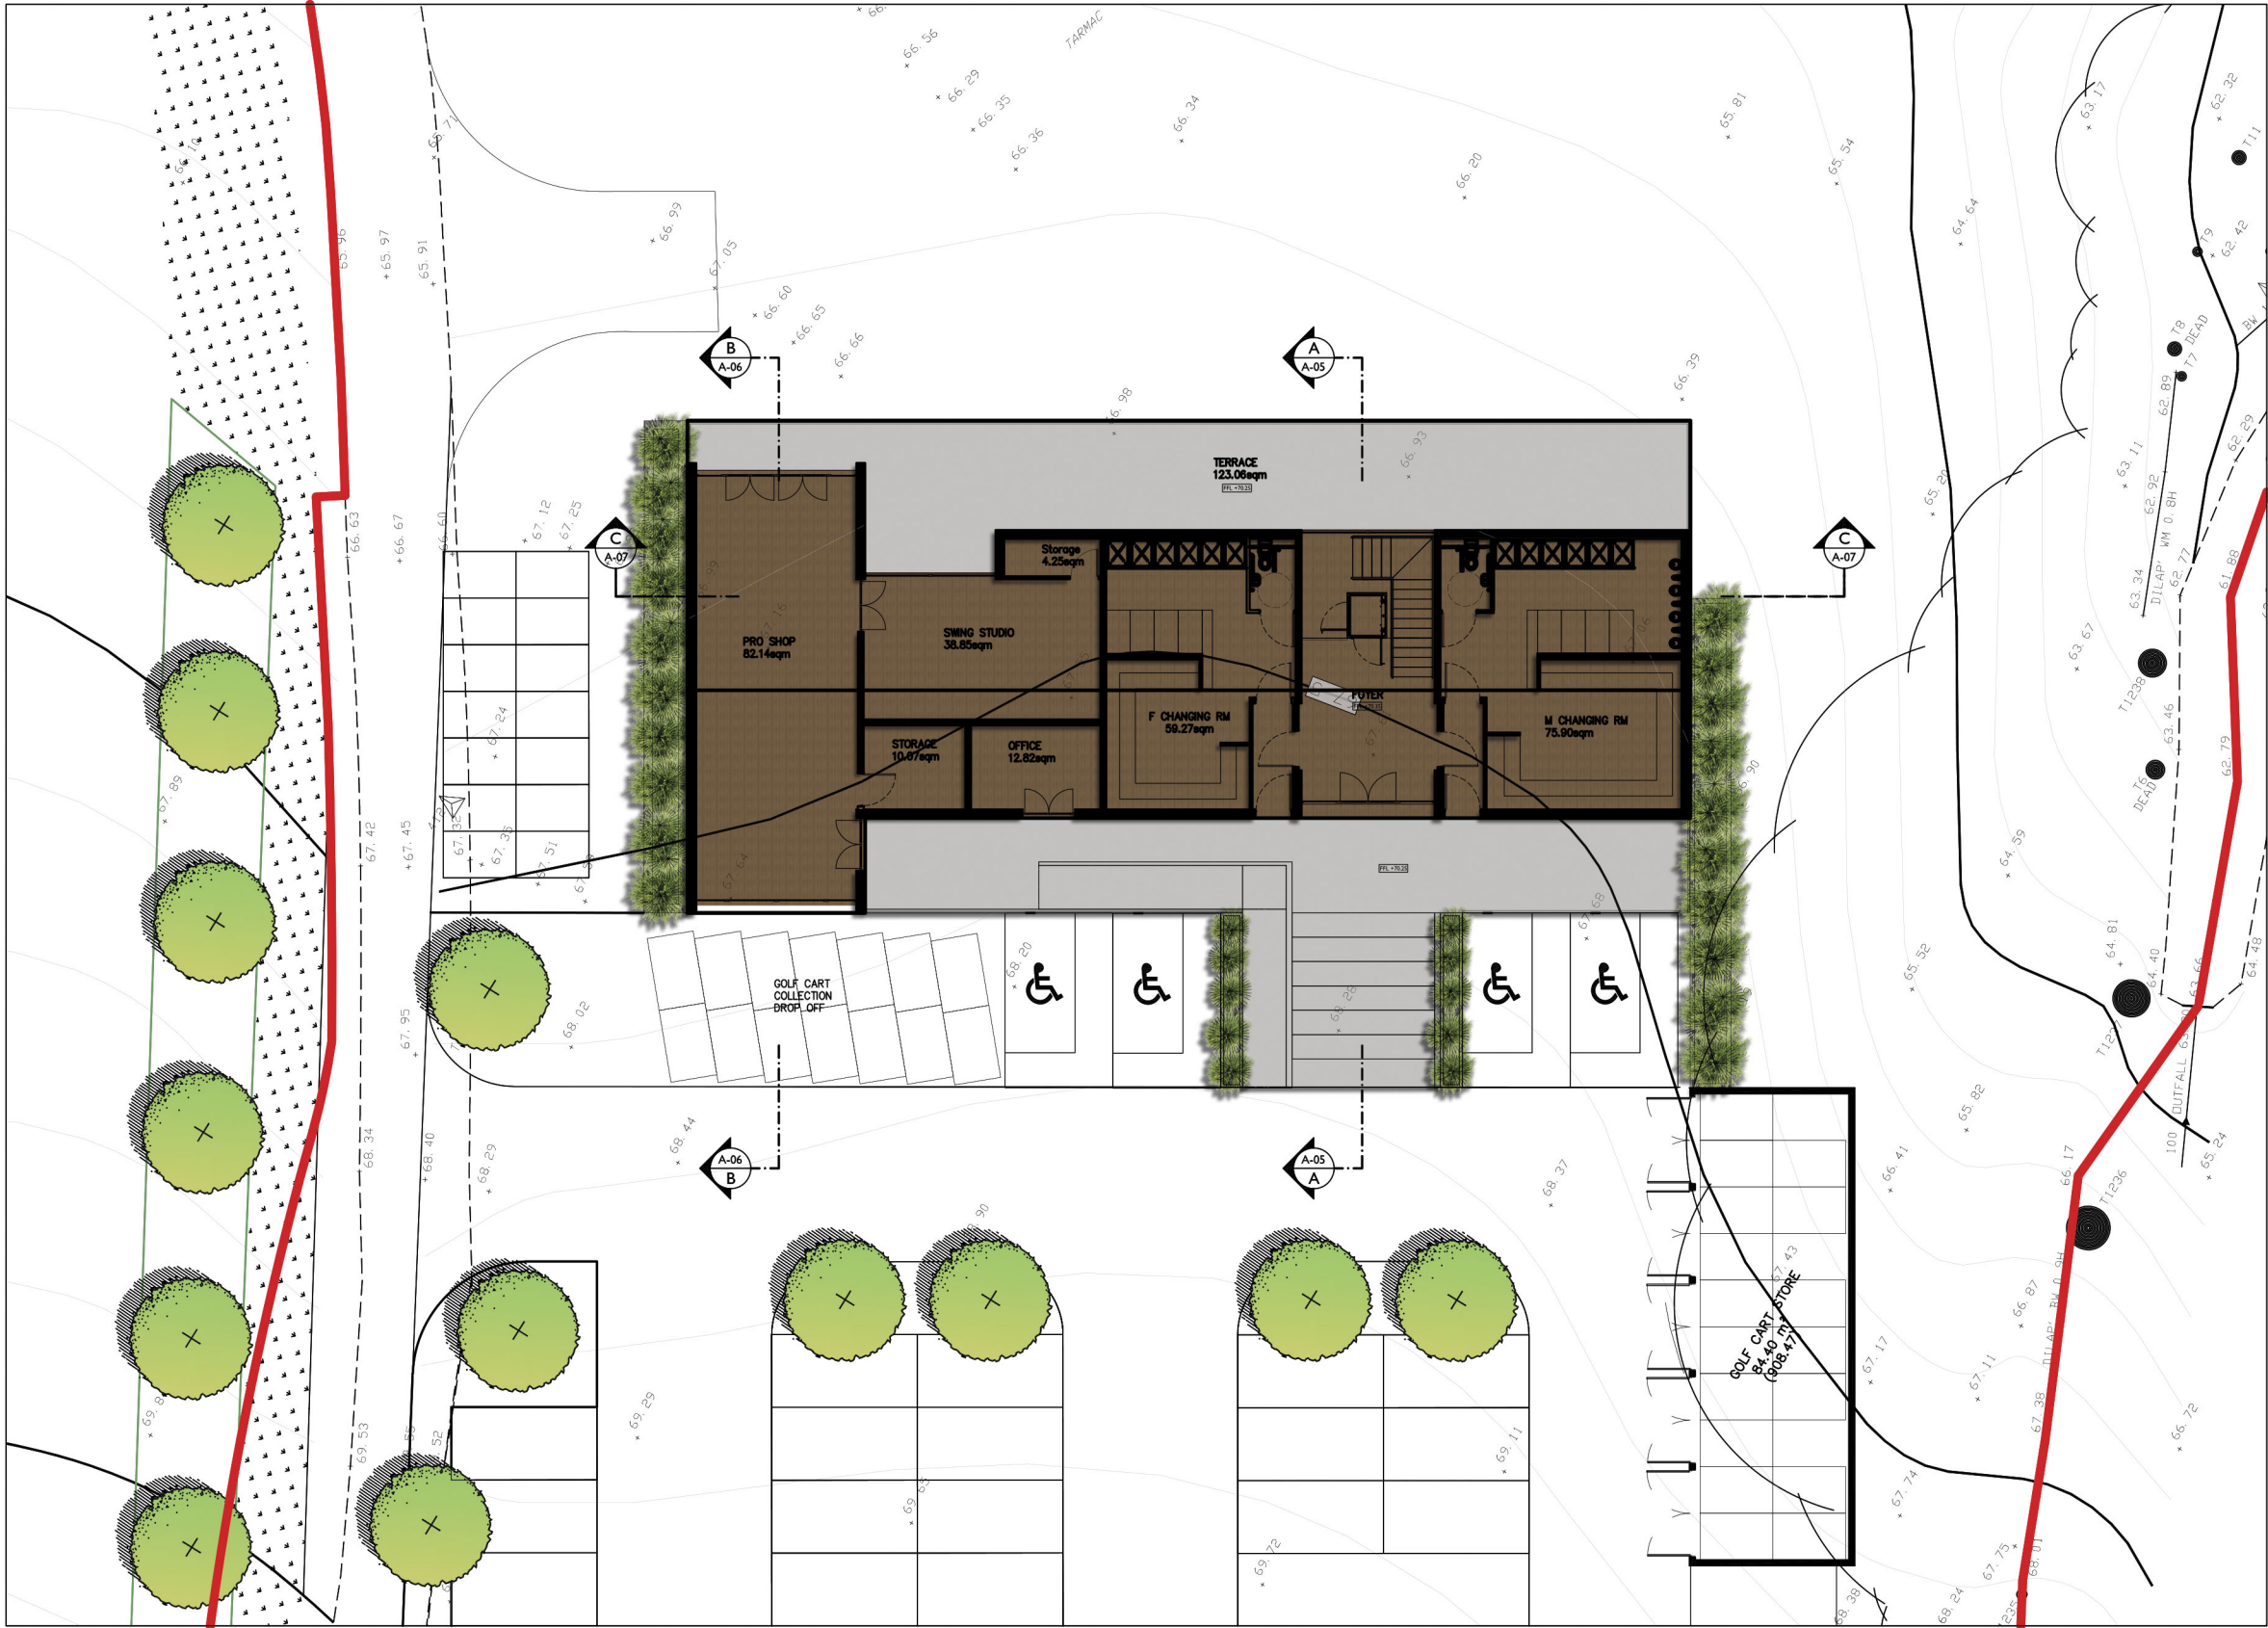

1F FLOOR PLAN
01/12/23 SCALE 1 : 250

OWNER

PROJECT
NAME

GENERAL
NOTE

DESIGNER

ARCHITECT
Name



STRUCTURAL ENGINEER
Name

ELECTRICAL ENGINEER
Name

MECHANICAL ENGINEER
Name

SANITARY ENGINEER
Name

DRAWING TITLE

ISSUE/REVISION

NO	DESCRIPTION	BY	DATE
1	Design Rev 15	ST	17/03/23
2	Design Rev 16 (Revised plans and sections)	ST	14/08/23
3	Design Rev 17 (Revised plans and sections)	ST	01/08/23
4	Design Issued	ST	20/10/23
5	Design Issued	ST	01/12/23

CHECK BY

ARCHITECT	SIGNED
PM	
PD	
PA	
JC	

DRAWN BY
PRINTED DATE

DRAWING NO.

SCALE:
REF. FILE