




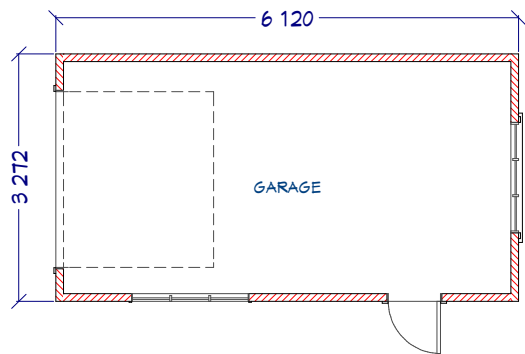


EXISTING FLOOR PLAN

 


EXISTING ROOF PLAN

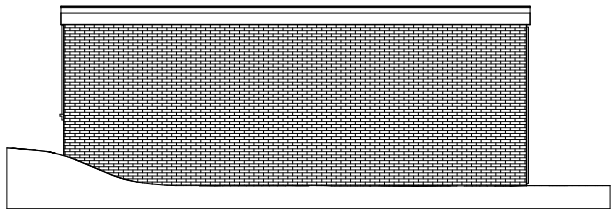


EXISTING REAR ELEVATION

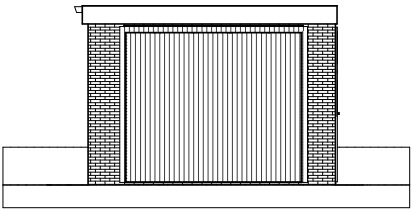


EXISTING SIDE ELEVATION

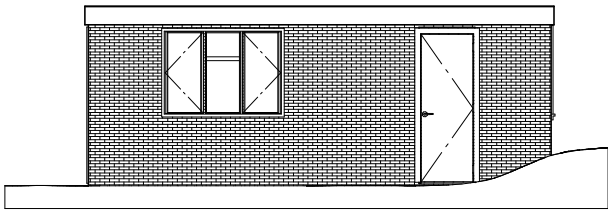



EXISTING FRONT ELEVATION

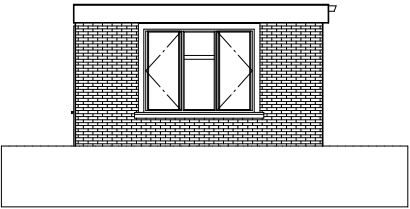


EXISTING SIDE ELEVATION

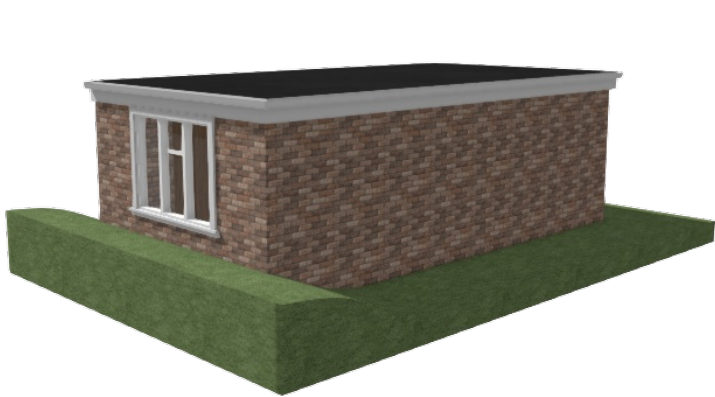


3D RENDERS NOT TO SCALE

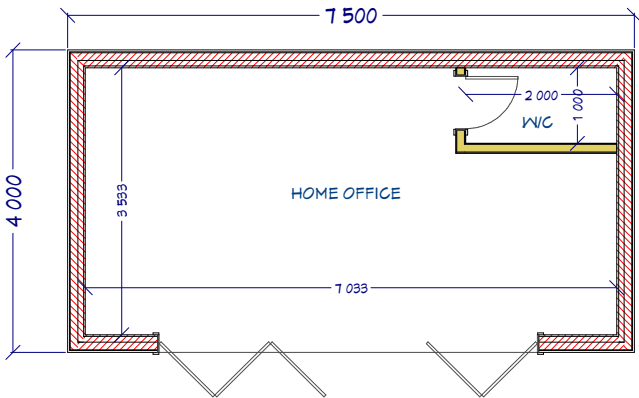 


PROPOSED FLOOR PLAN

 


PROPOSED ROOF PLAN

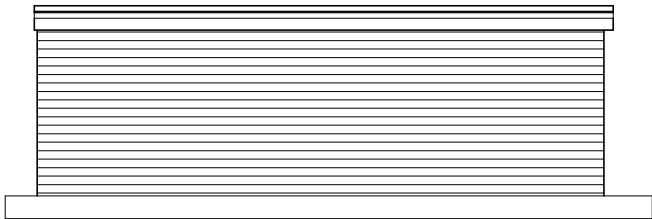


PROPOSED REAR ELEVATION

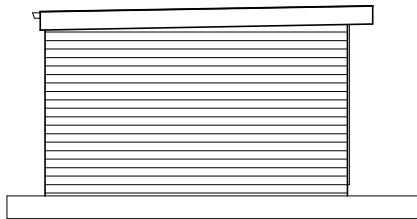



PROPOSED SIDE ELEVATION

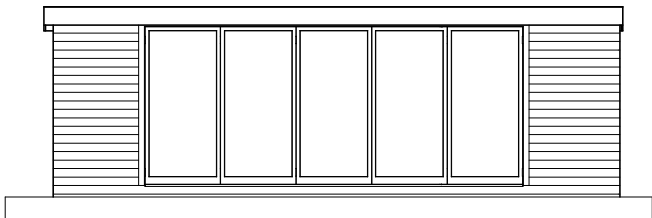

PROPOSED FRONT ELEVATION

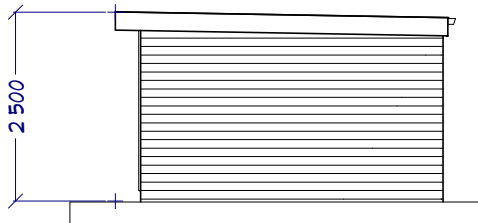

PROPOSED SIDE ELEVATION

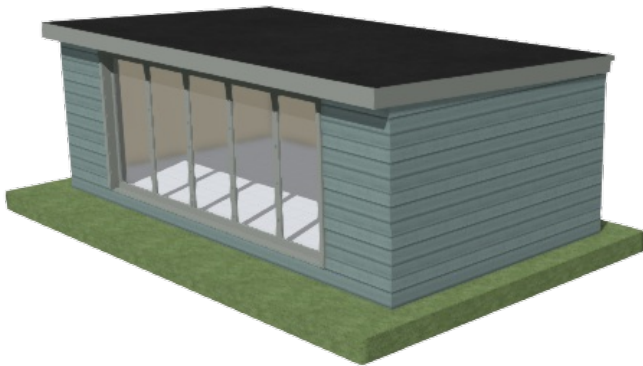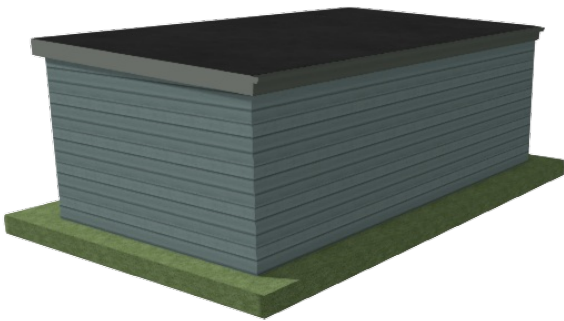

NOTES:
1) ALL DRAWINGS SUPPLIED BY DWG PLANS ARE TO BE USED FOR PLANNING PERMISSION PURPOSES ONLY AND NOT TO BE USED FOR BUILDING REGULATION PURPOSES.
2) THE CONTRACTOR, SUB-CONTRACTOR OR SUPPLIER IS TO CHECK ALL RELEVANT DIMENSIONS, LEVELS, EXISTING STRUCTURE AND MATERIALS PRIOR TO COMMENCING THE WORKS.
© THIS DRAWING IS COPYRIGHT AND MAY NOT BE COPIED, TRACED, ALTERED OR REPRODUCED WITHOUT WRITTEN PERMISSION FROM DWG PLANS.

	NAME	DATE
DRAWN	PRB	10/12/2023
UNLESS OTHERWISE SPECIFIED DIMENSIONS ARE IN MILLIMETERS		

DWG PLANS 35 Cranmer Drive, Nursling, Southampton, SO16 0TD Mobile: 07851229345, Email: info@dwgplans.co.uk		
TITLE Existing and proposed plans 1 Kinsbourne Way		
SIZE A3	DWG NO DWG PLANS 02910	REV A
CLIENT: Mr Minchington		
SCALE: 1:100 @ A3		SHEET 1 of 1