


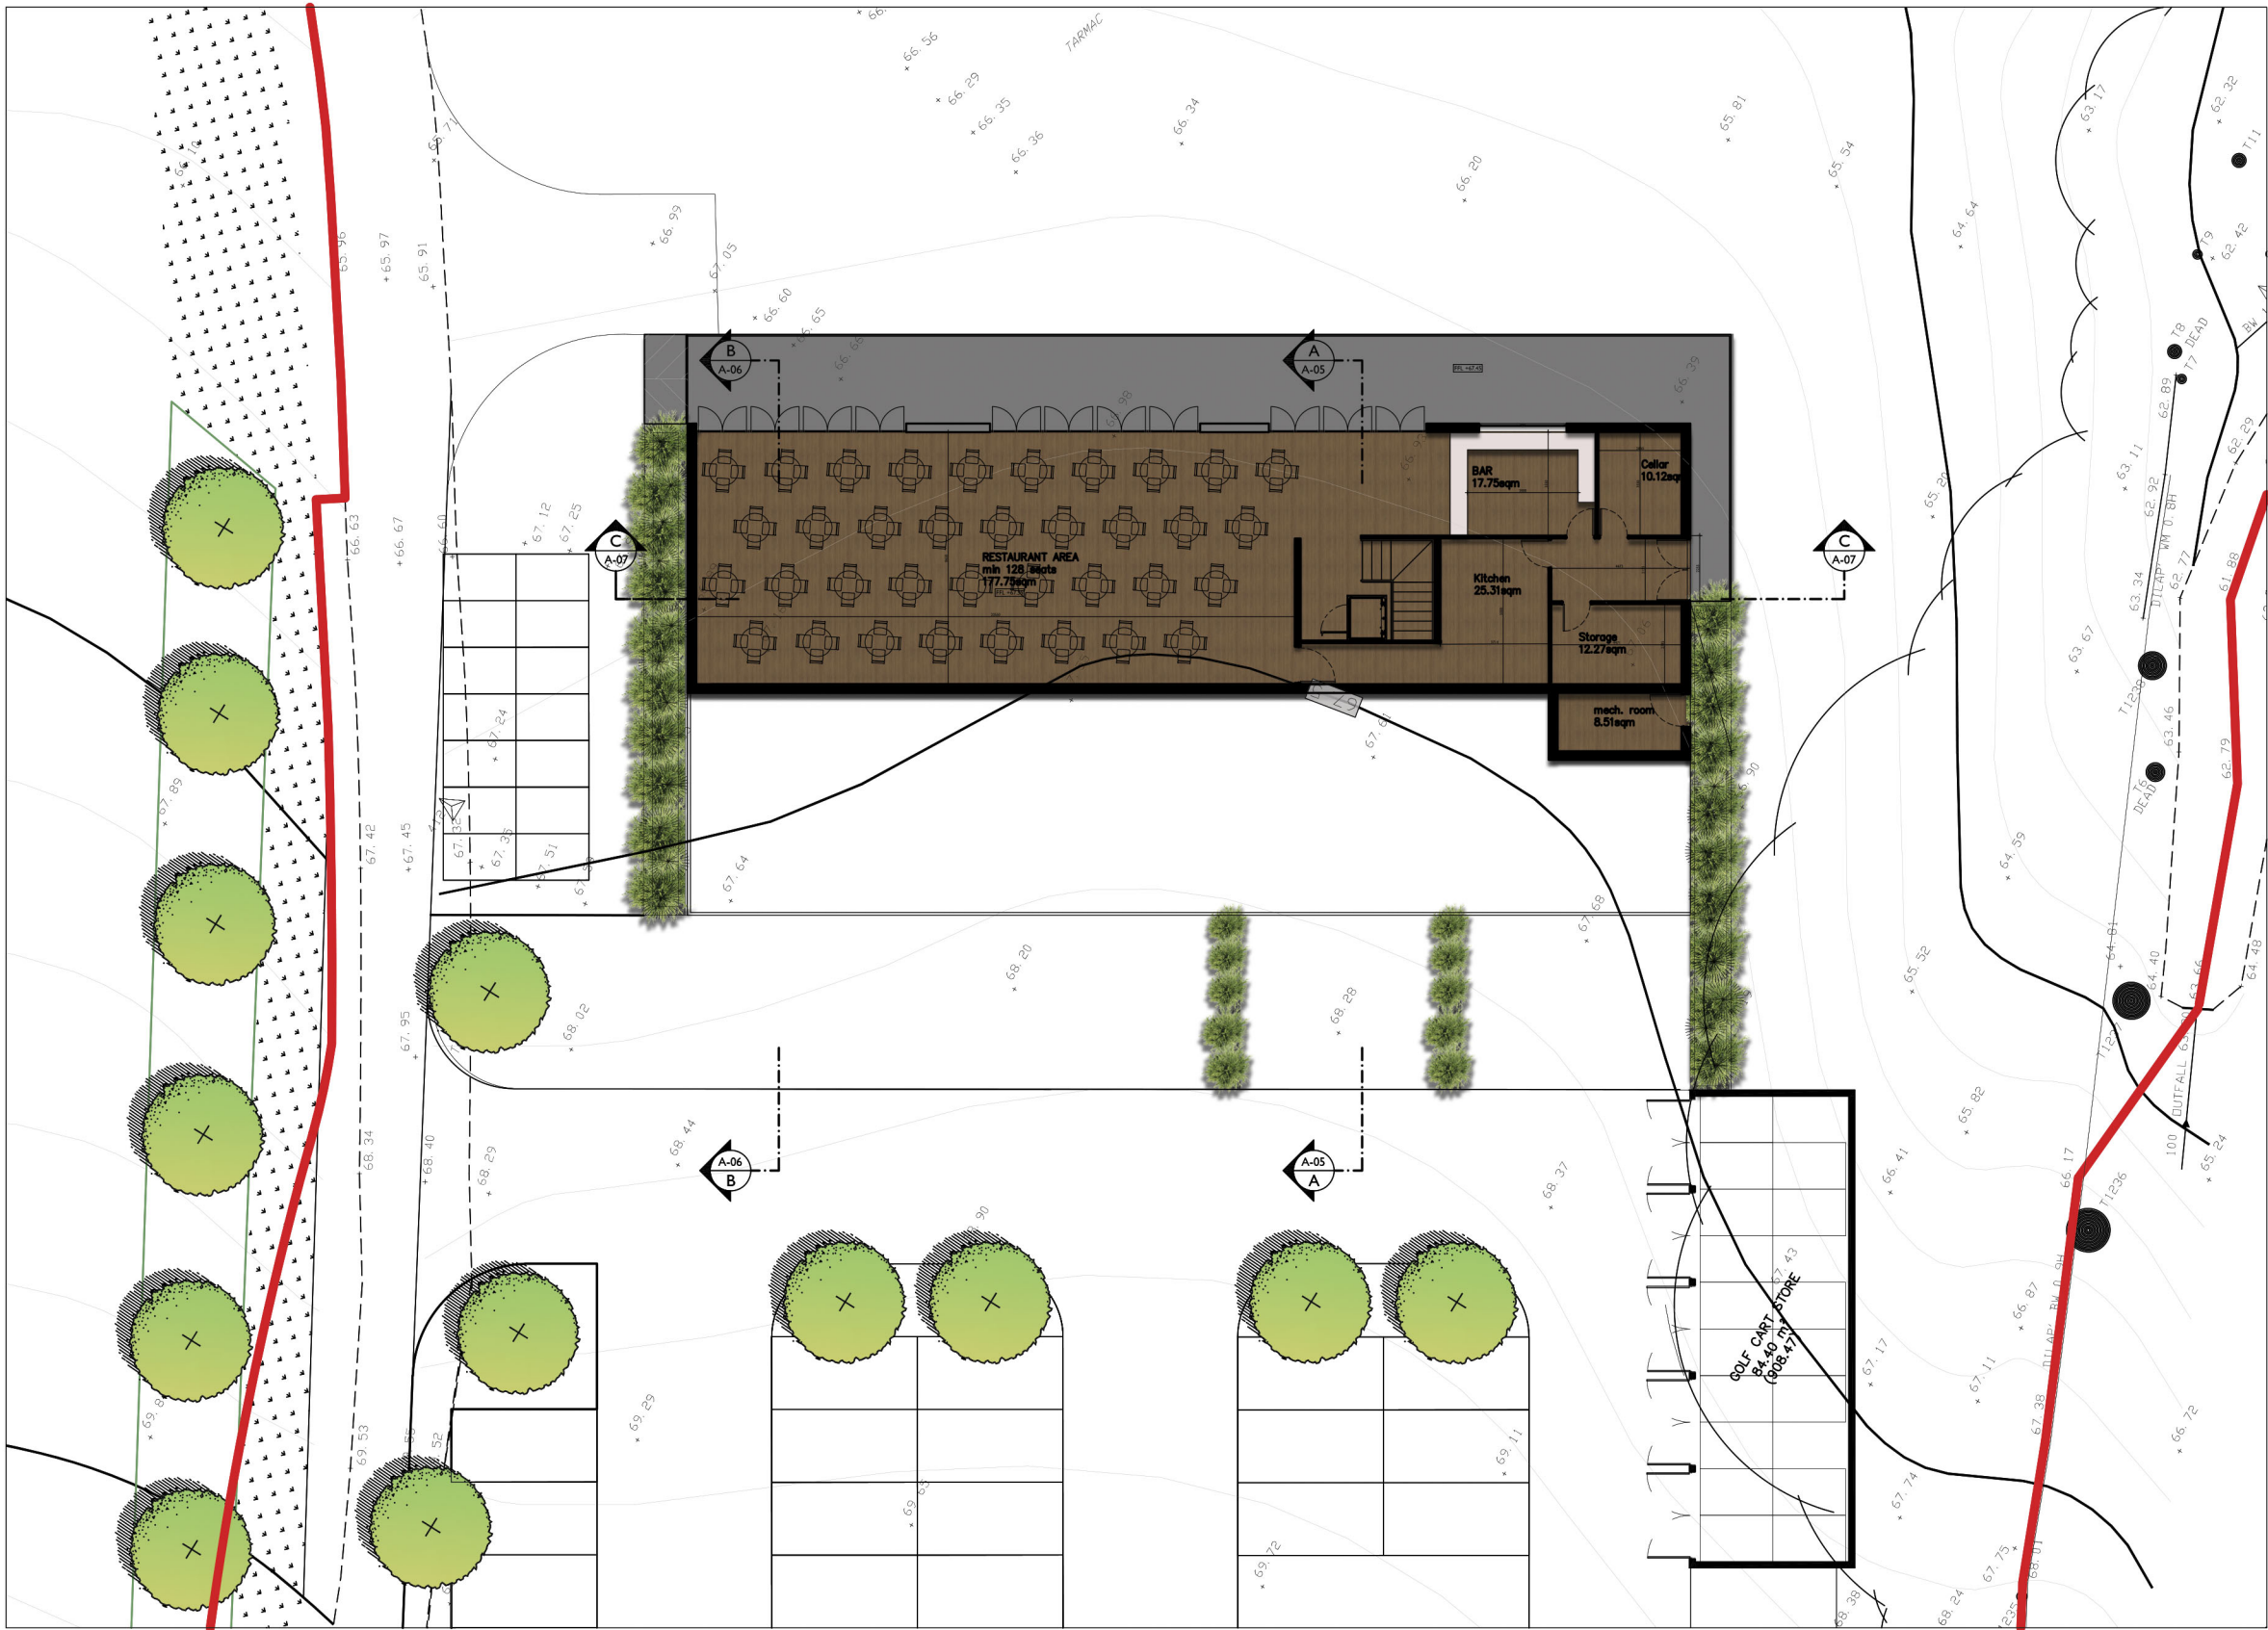

GF FLOOR PLAN
01/12/23 SCALE 1 : 250

OWNER

PROJECT
NAME

GENERAL
NOTE

DESIGNER

ARCHITECT
Name

tmf
Architecture / Interior Design / Construction

STRUCTURAL ENGINEER
Name

ELECTRICAL ENGINEER
Name

MECHANICAL ENGINEER
Name

SANITARY ENGINEER
Name

DRAWING TITLE

ISSUE/REVISION
NO DESCRIPTION

BY DATE

CHECK BY
ARCHITECT SIGNED

DRAWING NO.

DRAWN BY
PRINTED DATE

SCALE:
REF. FILE

COPYRIGHT © 2023 tmf