


Key



Site Boundary

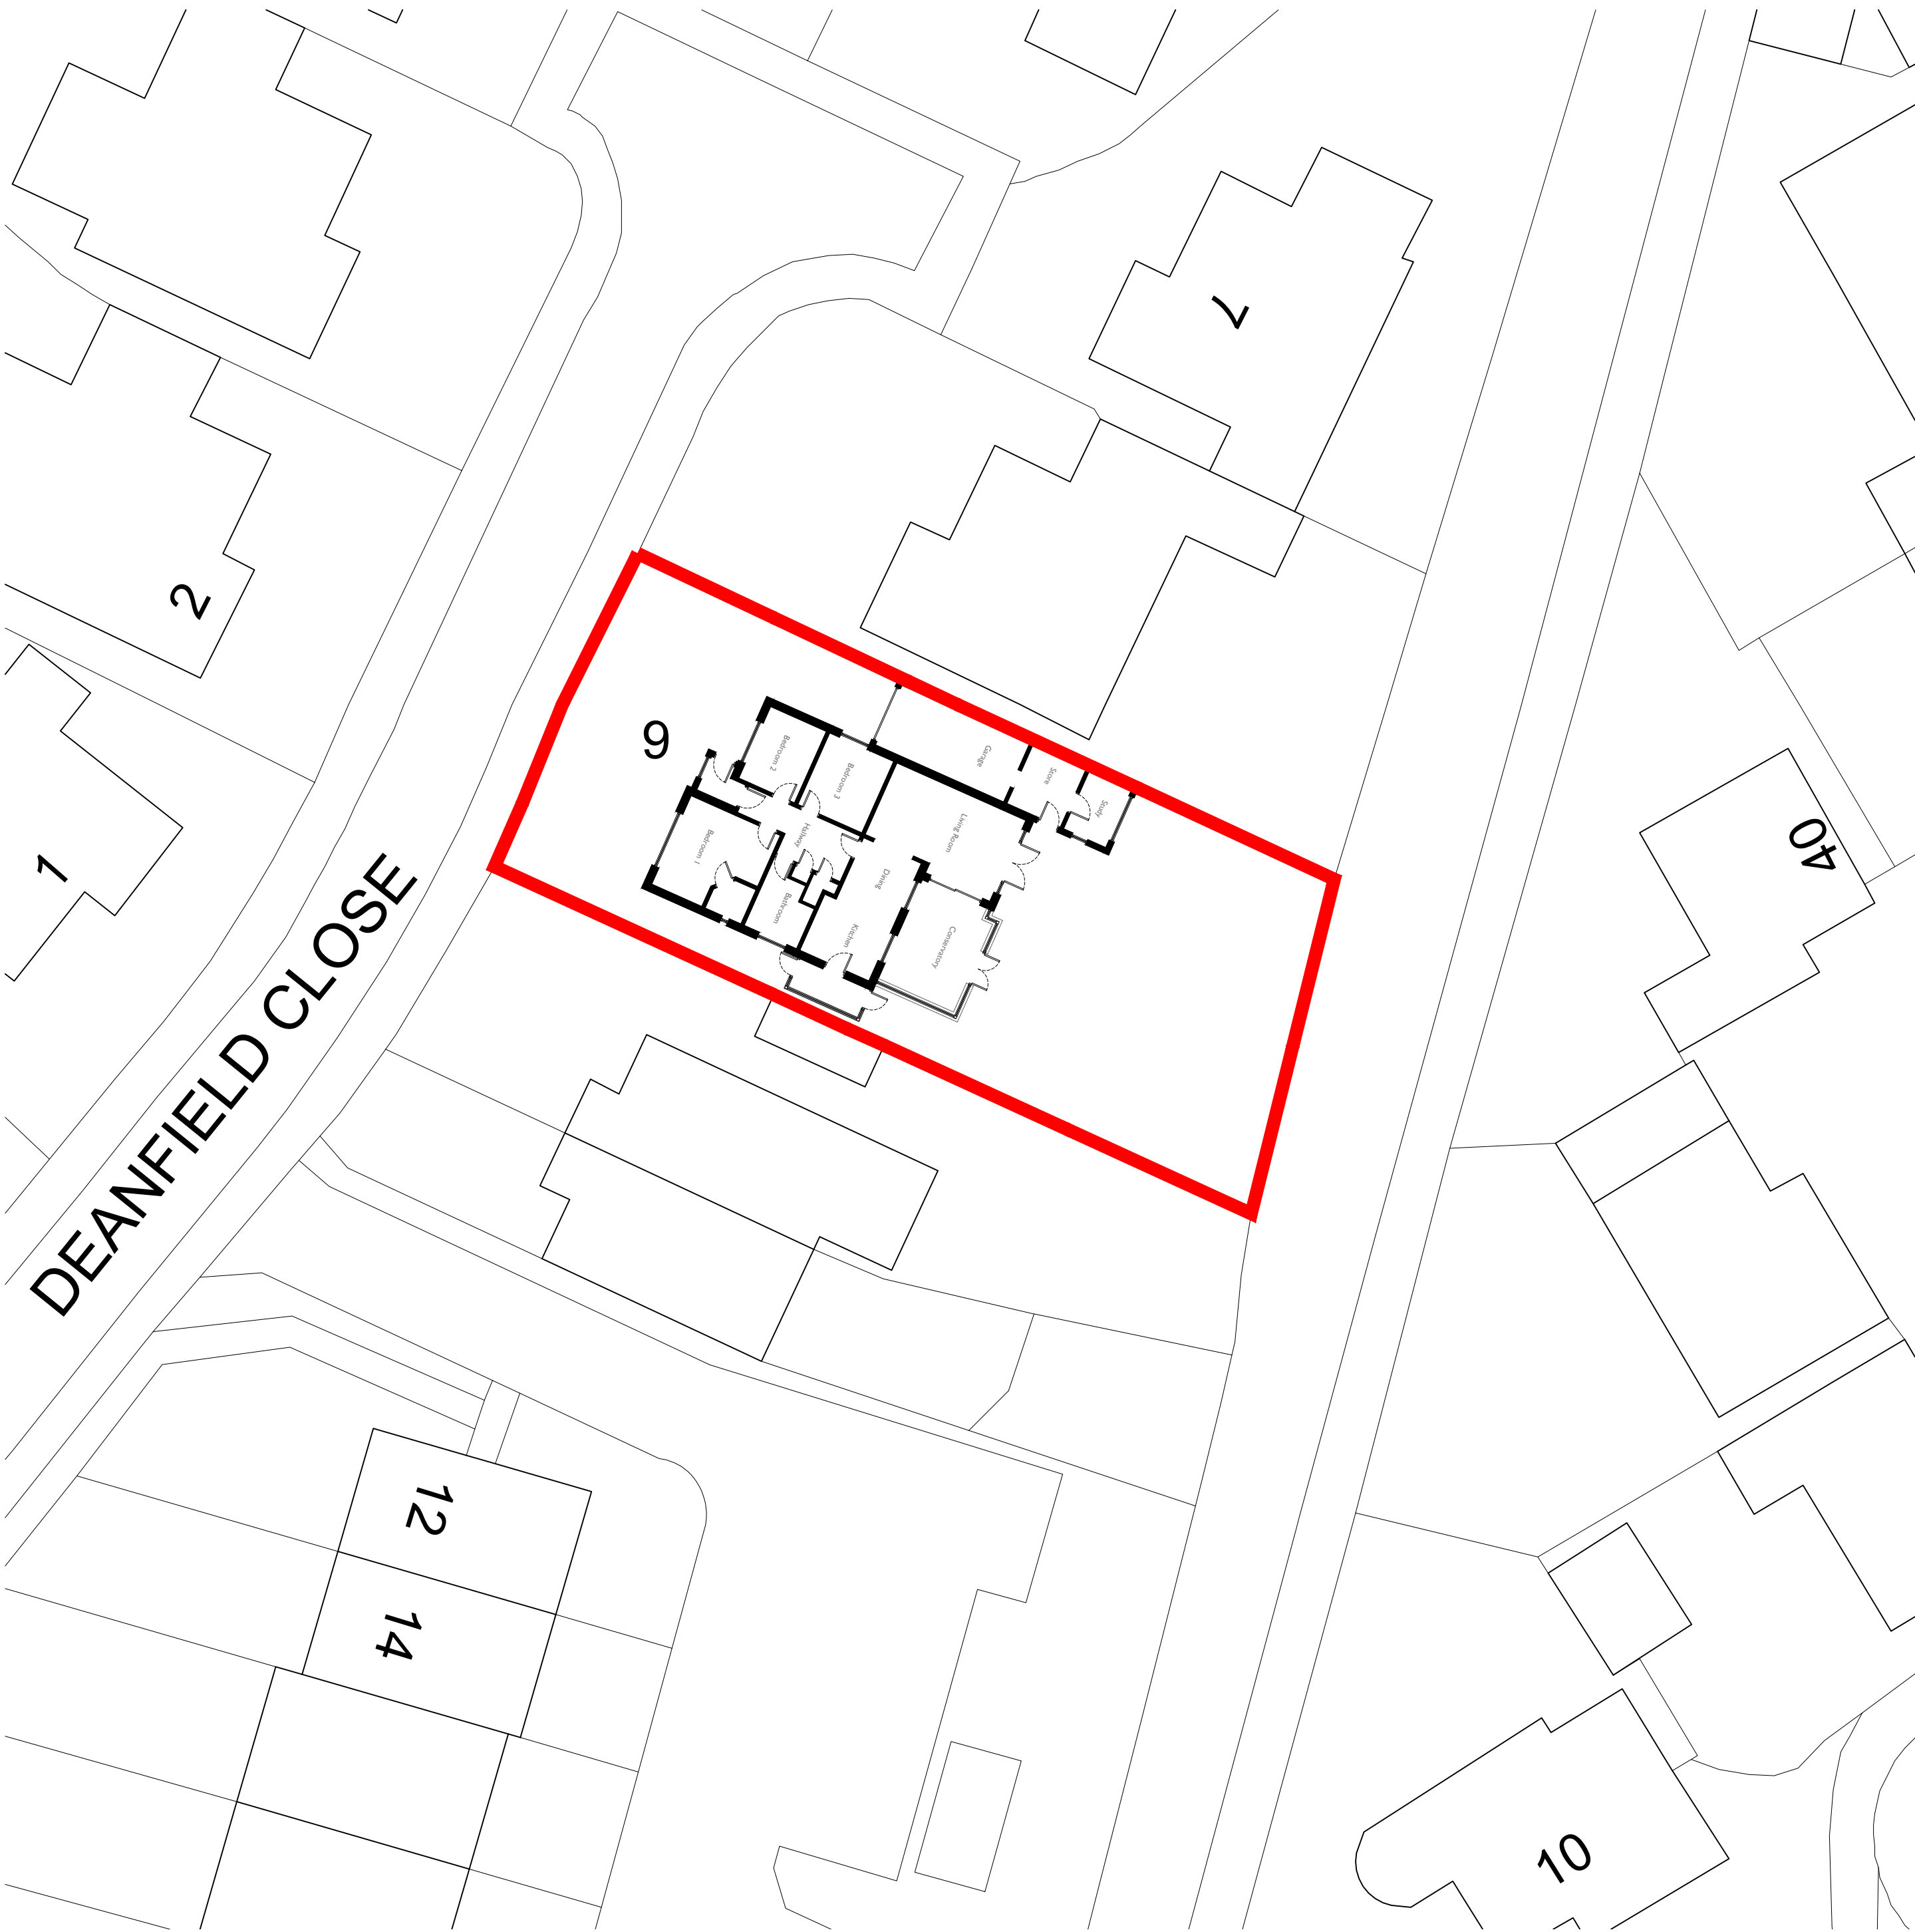

Please ensure drawing is printed with 'no scaling' and 'NOT' scaled to fit'. Check against scale bar.



Email: alexpcarr@outlook.com
Telephone: 07308 953285
Website: www.acdesignuk.co.uk

PROJECT
9 Deansfield Close
Hamble

Project type
Housing

Drawing classification
Housing

DRAWING TITLE
Existing Site Plan

SCALE
1:200

SHEET SIZE
A2

SHEET No.

DATE
24/08/23

DRAWN
Alexander Carr

Planning

SR01-1000-1st