




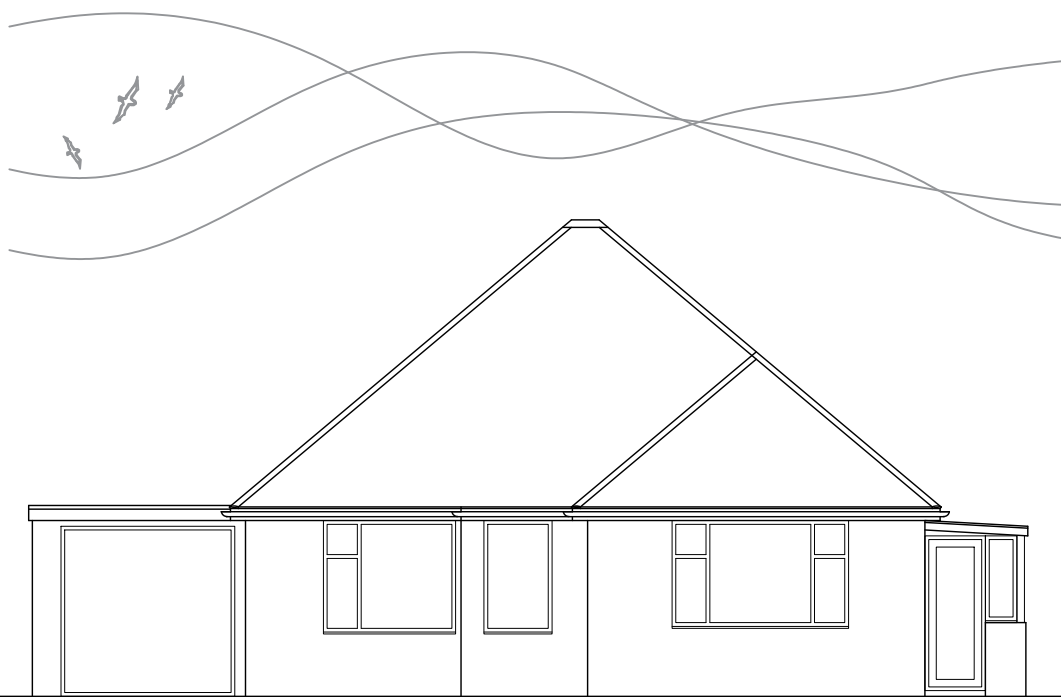

Proposed
Front Elevation

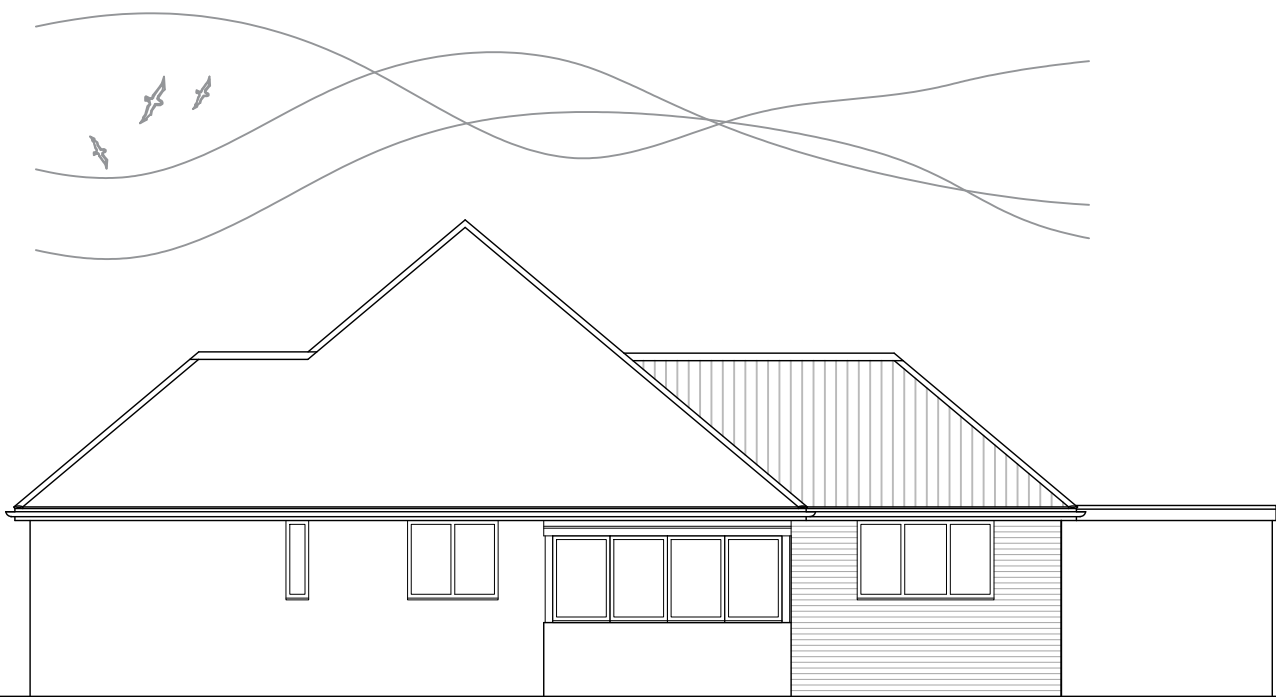


Proposed
Side Elevation

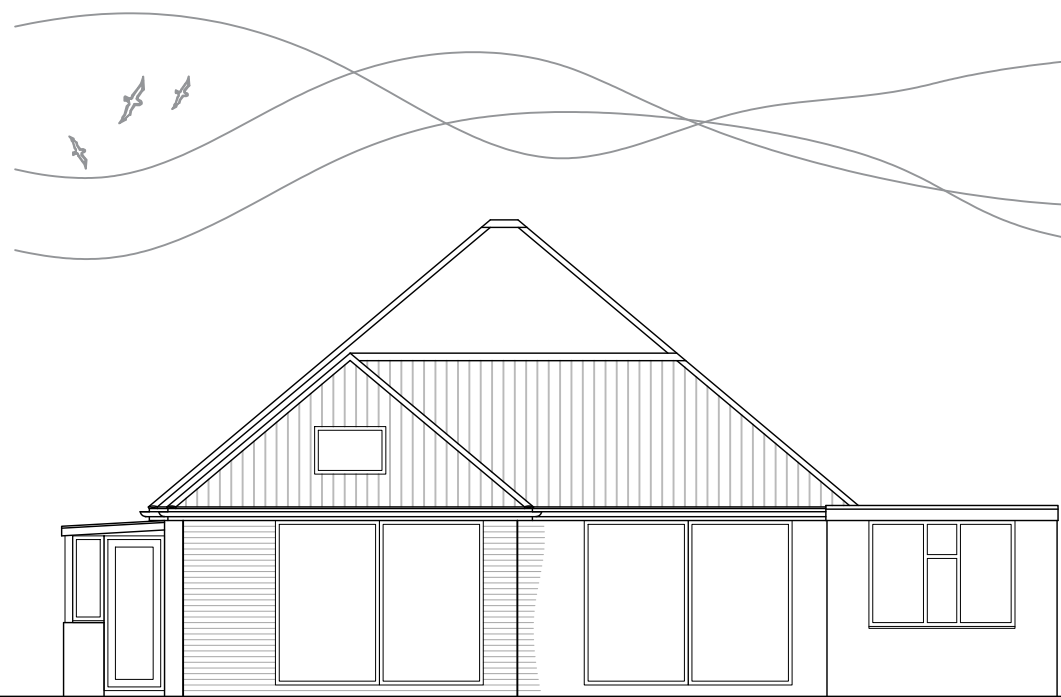


Proposed
Rear Elevation



Proposed
Ground Floor Plan

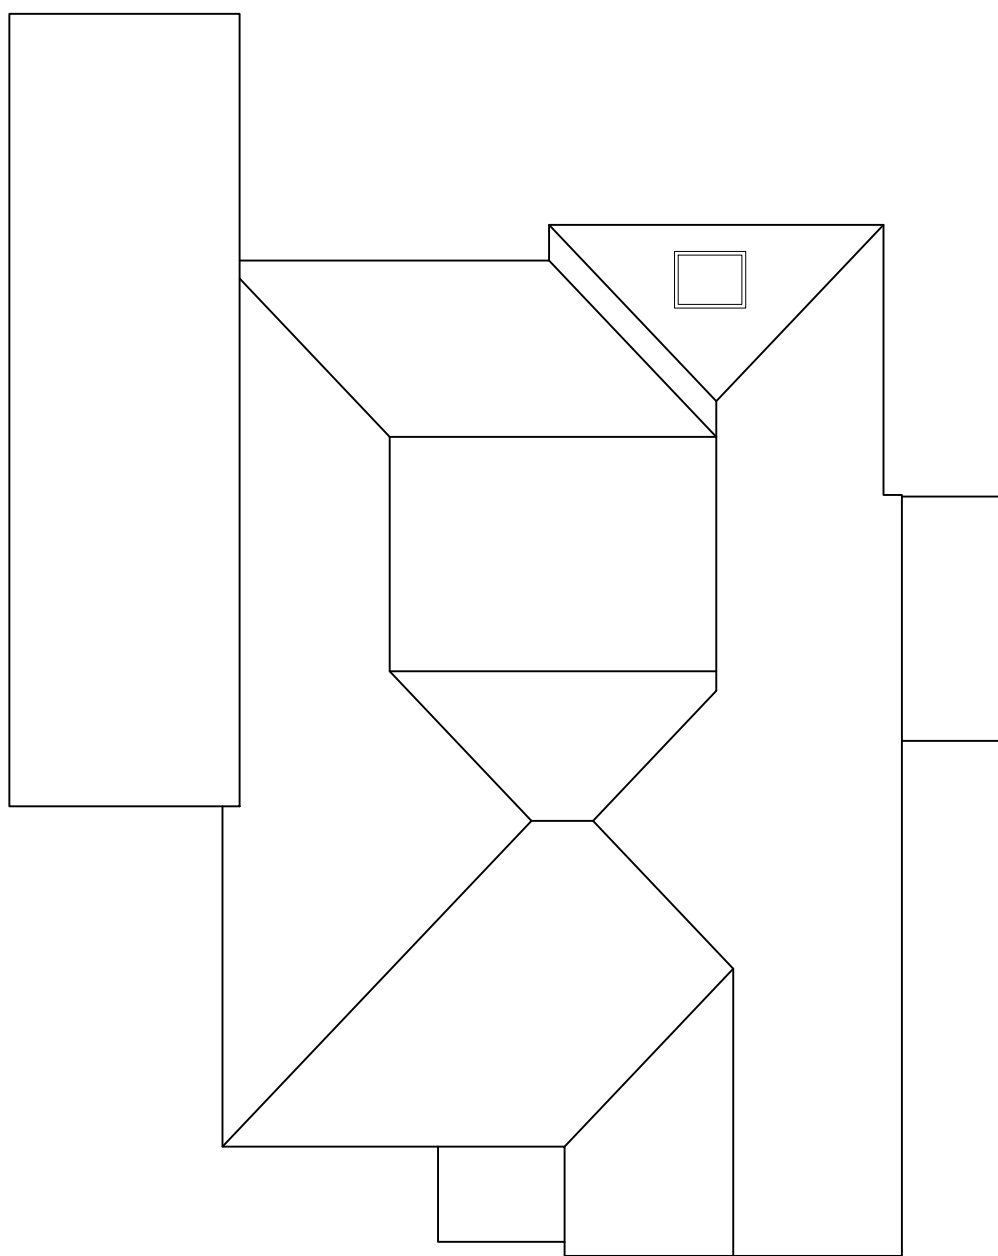

Proposed
Roof Plan

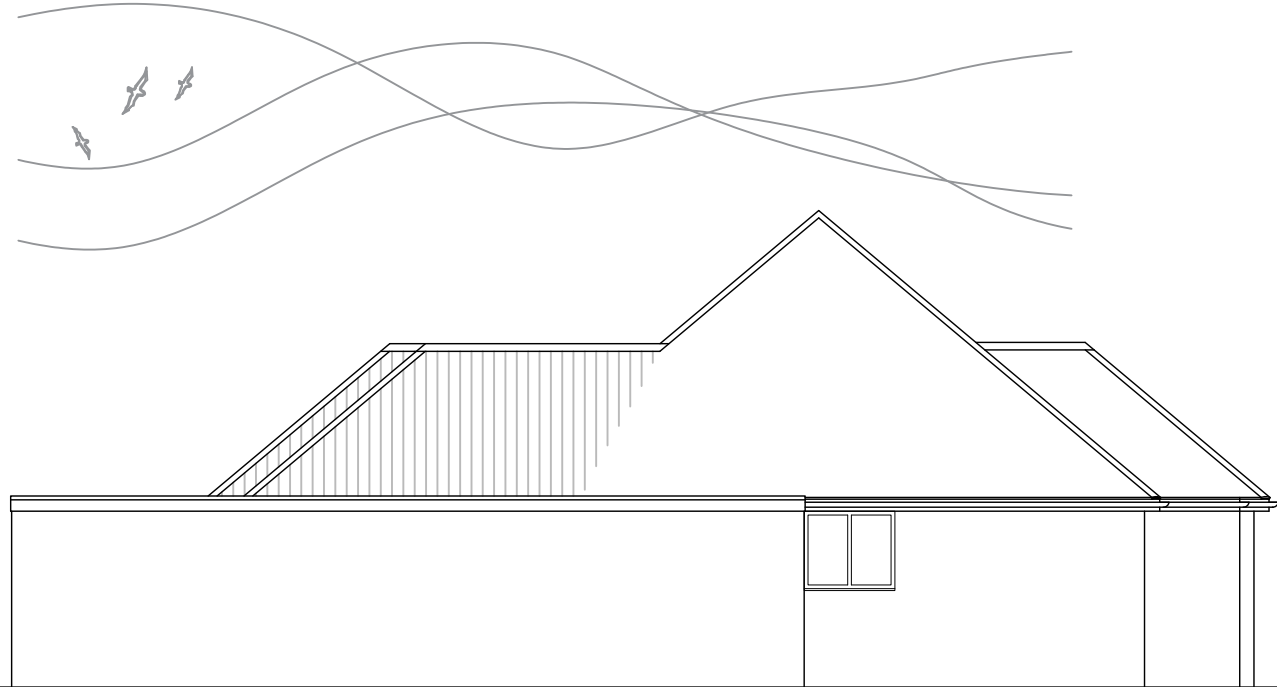

Proposed
Side Elevation

Key

Proposed brickwork (painted)

Proposed new roof finish


AC DESIGN


Hampshire
Architect

In association with

Email: alexpcarr@outlook.com
Telephone: 07308 953285
Website: www.acdesignuk.co.uk

PROJECT	9 Deansfield Close Hamble
Project type	Housing
Drawing classification	Housing
SCALE	1:100
SHEET SIZE	A3
SHEET No.	
DATE	11/08/23
DRAWN	Alexander Carr

DRAWING TITLE	Proposed Floor Plans and Elevations
Planning	
SR01-101-1st	

0m

5m

10m

15m

0cm

1cm

2cm

3cm

Scale 1:100

Please ensure drawing is printed with 'no scaling' and NOT 'scaled to fit'. Check against scale bar.