



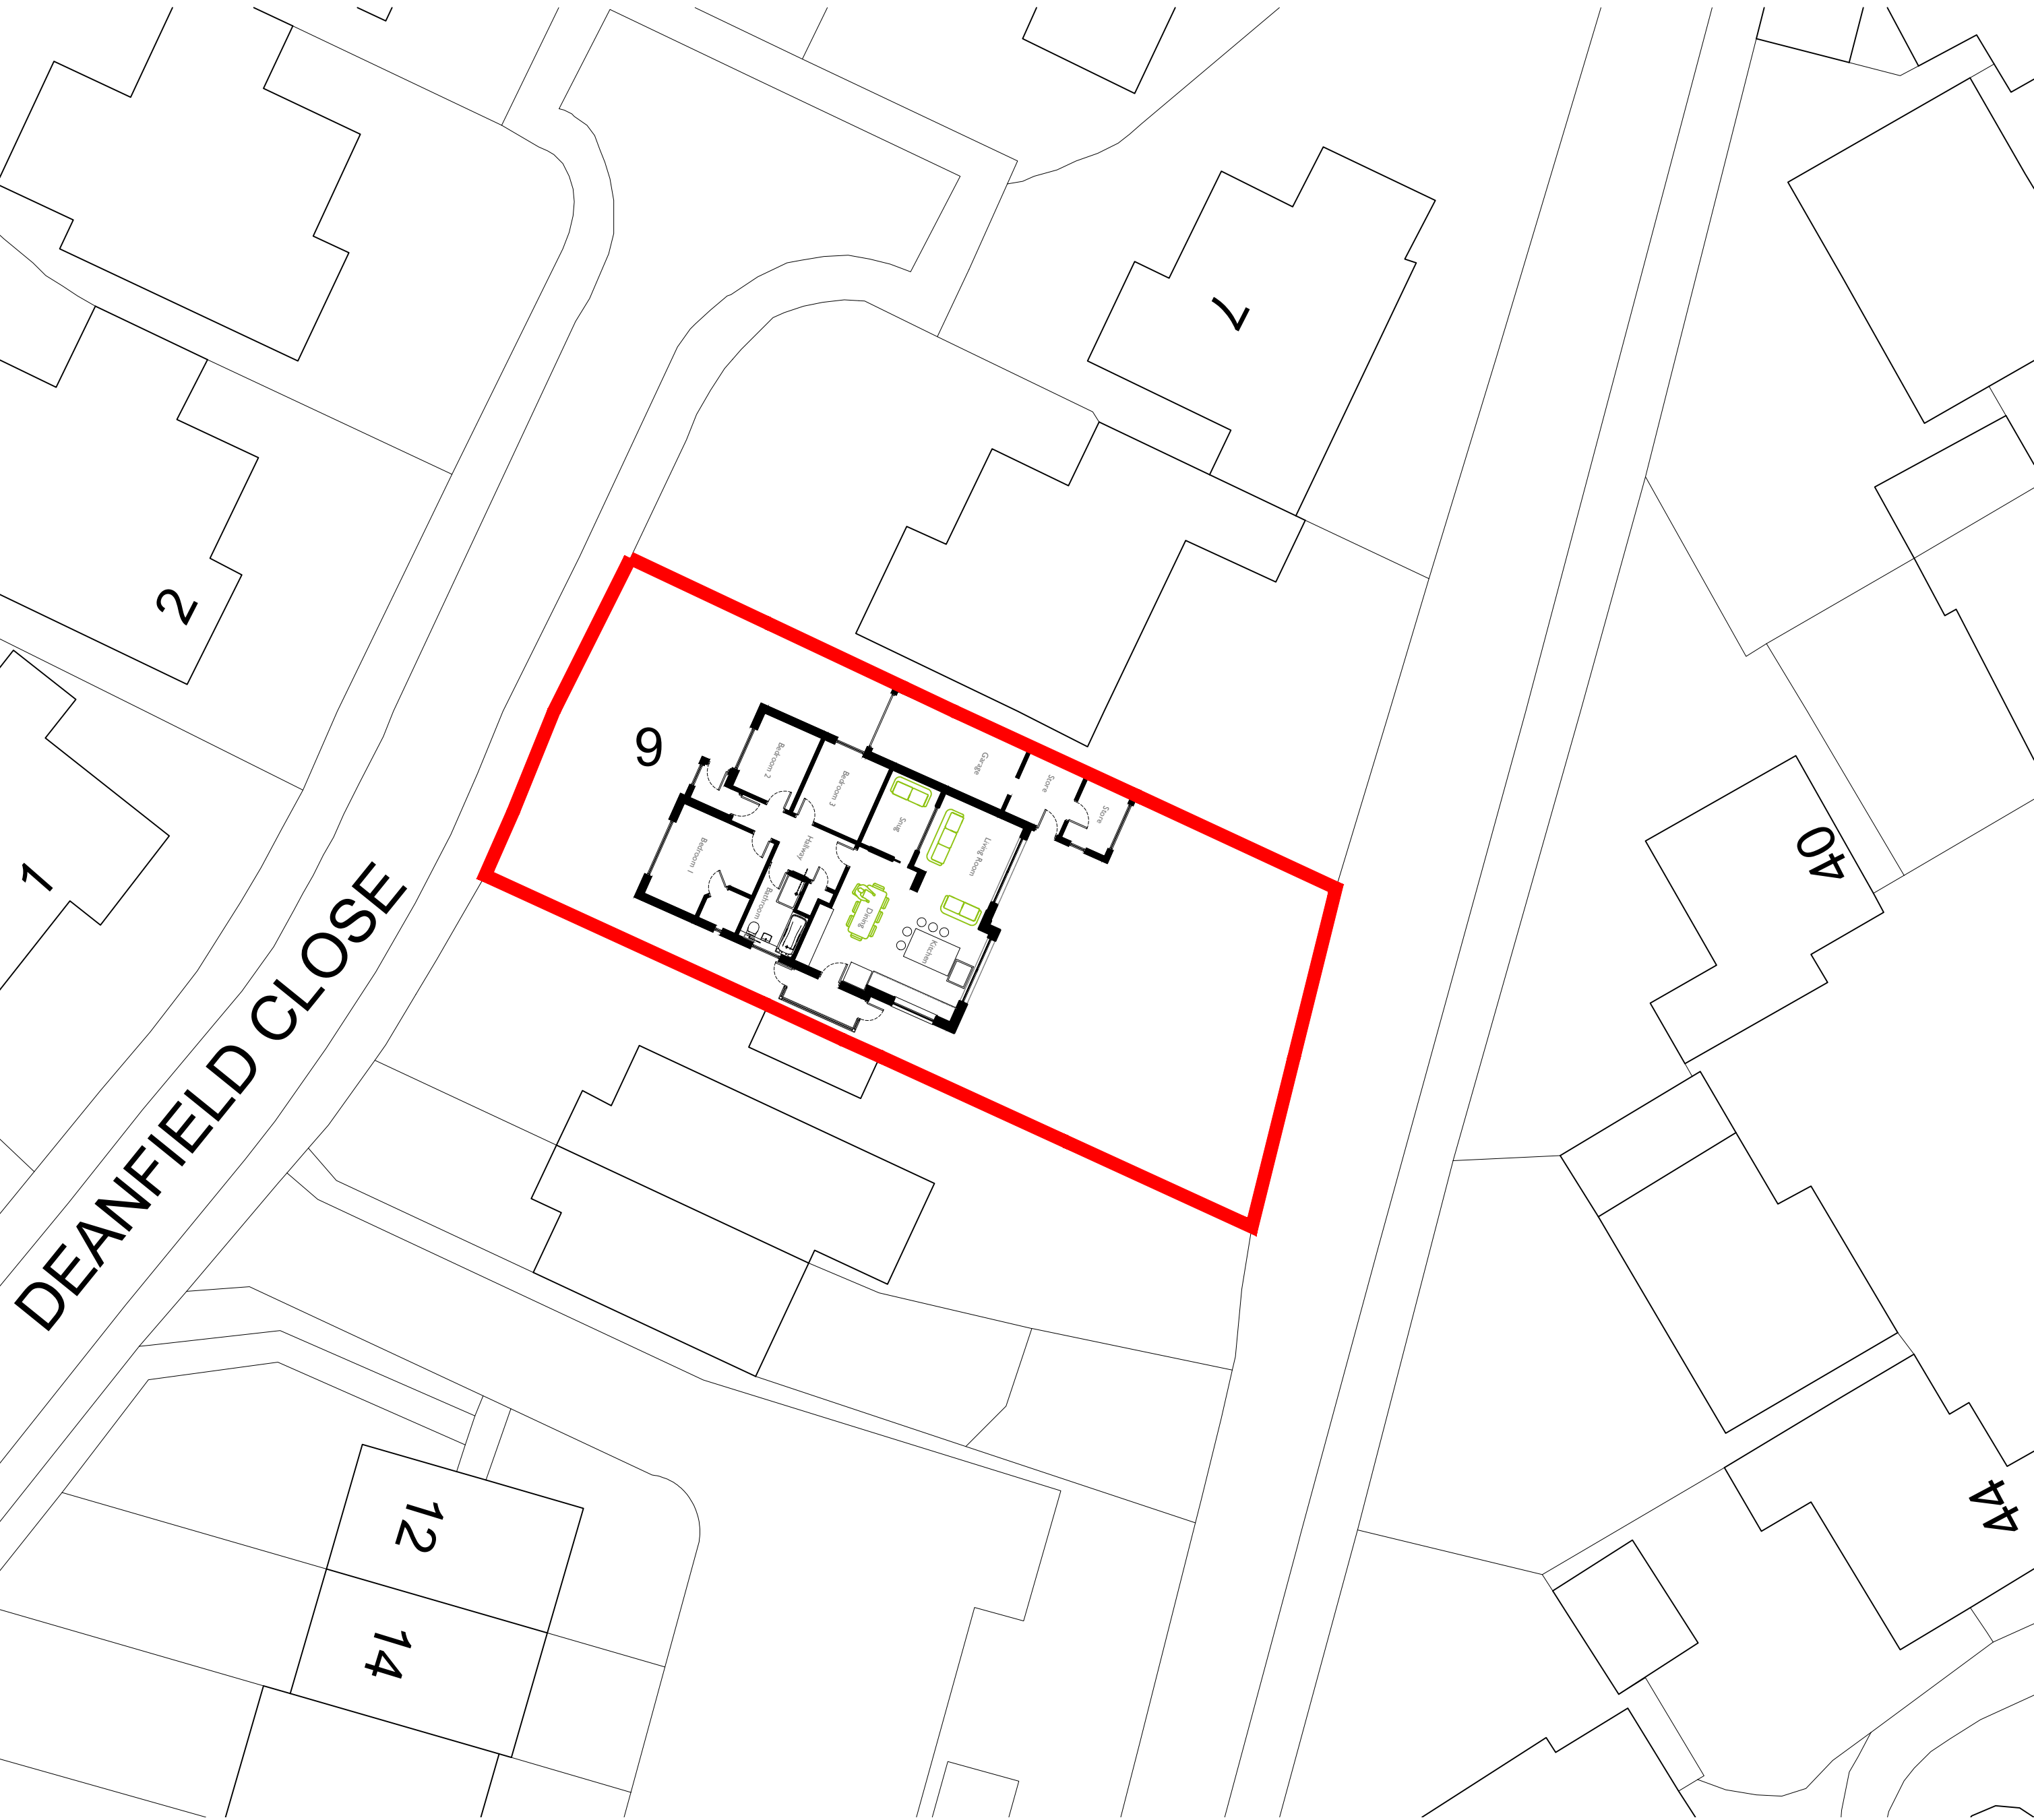

Key



Site Boundary

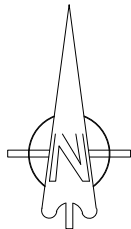

Please ensure drawing is printed with 'no scaling' and 'NOT' scaled to fit'. Check against scale bar.

In association with  
  Hampshire Architect  
Email: alexpcarr@outlook.com  
Telephone: 07308 953285  
Website: www.acdesignuk.co.uk

|                                         |                                     |                                   |                |                  |           |                  |                         |
|-----------------------------------------|-------------------------------------|-----------------------------------|----------------|------------------|-----------|------------------|-------------------------|
| PROJECT<br>9 Deansfield Close<br>Hamble | Project type<br>Housing             | Drawing classification<br>Housing | SCALE<br>1:200 | SHEET SIZE<br>A2 | SHEET No. | DATE<br>24/08/23 | DRAWN<br>Alexander Carr |
|                                         | DRAWING TITLE<br>Proposed Site Plan |                                   | Planning       |                  |           |                  |                         |
|                                         |                                     |                                   | SR01-1001-1st  |                  |           |                  |                         |