




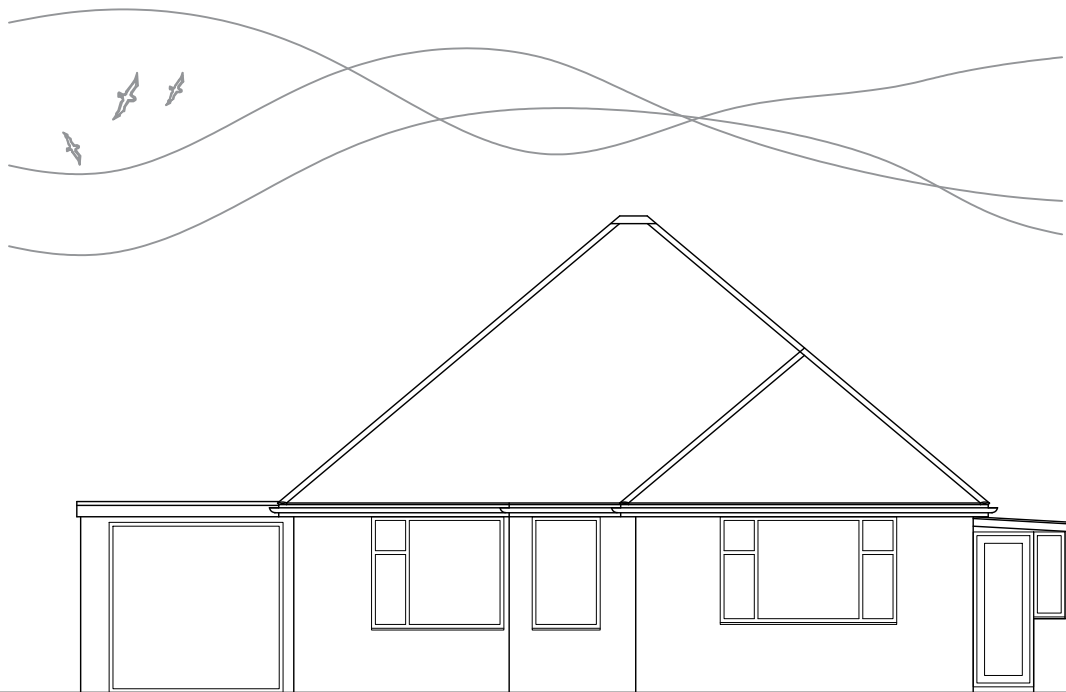

Existing
Front Elevation

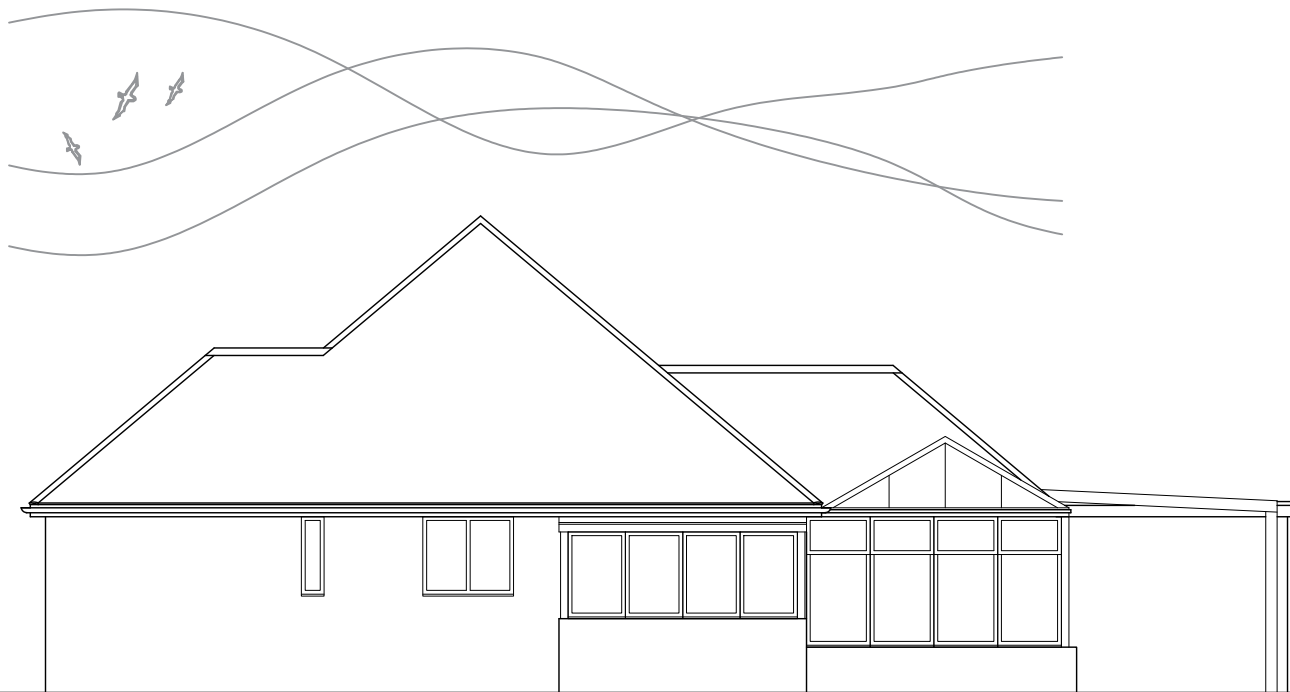


Existing
Side Elevation

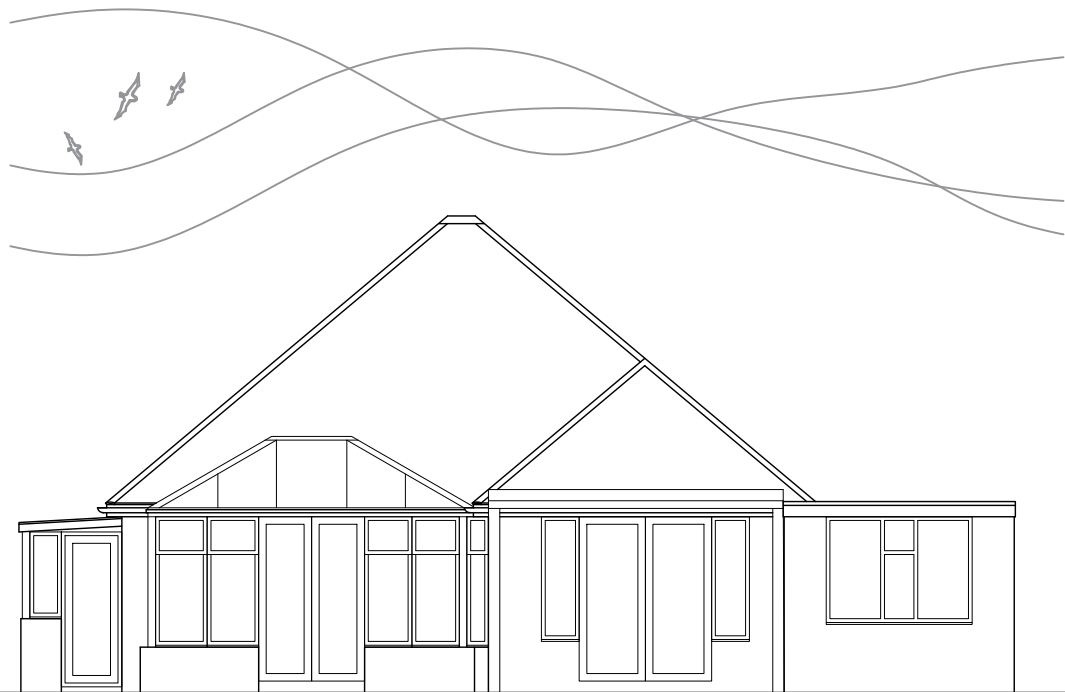


Existing
Rear Elevation



Existing
Ground Floor Plan

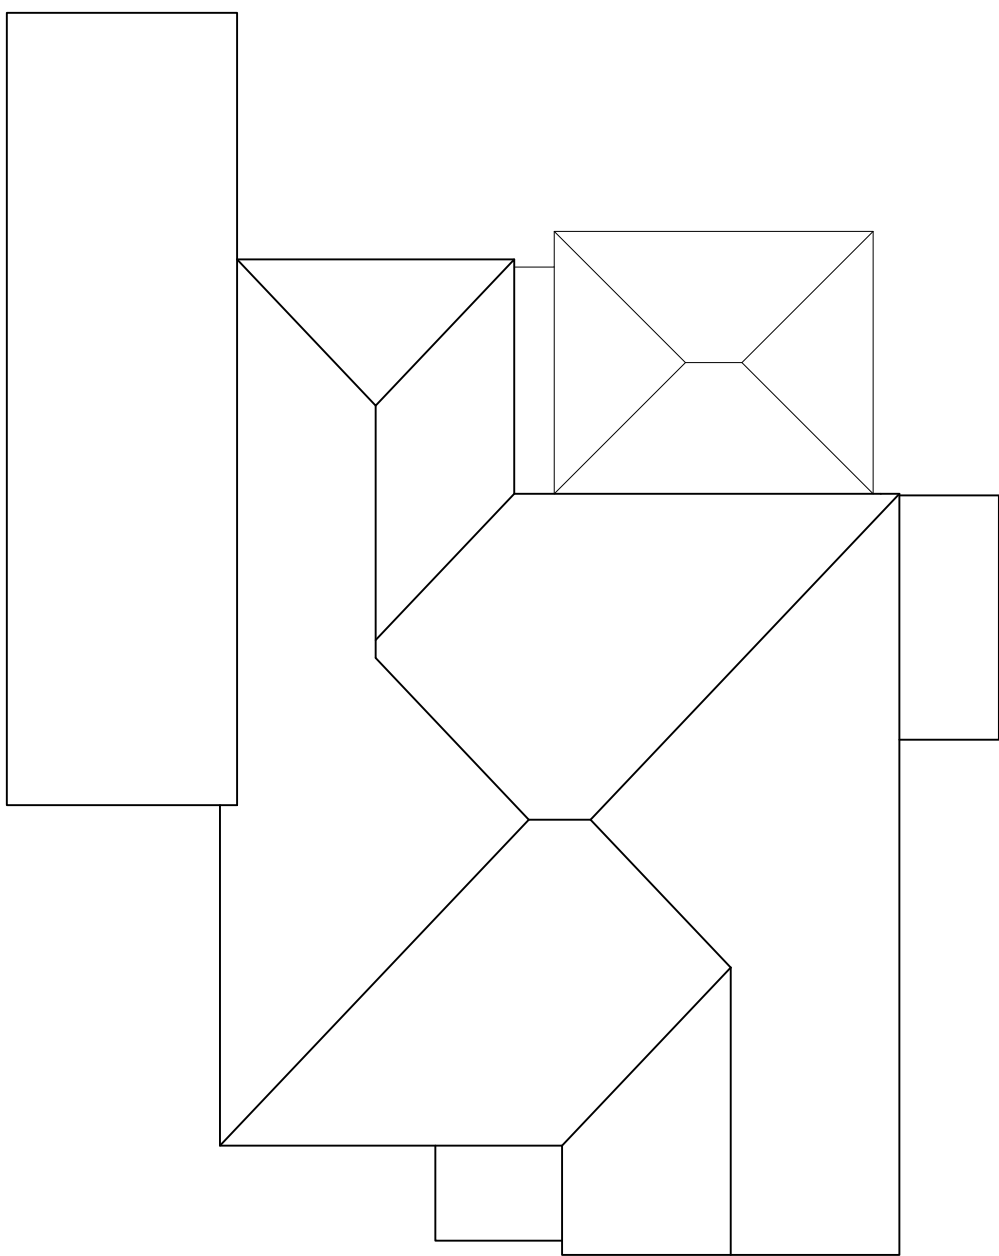

Existing
Roof Plan

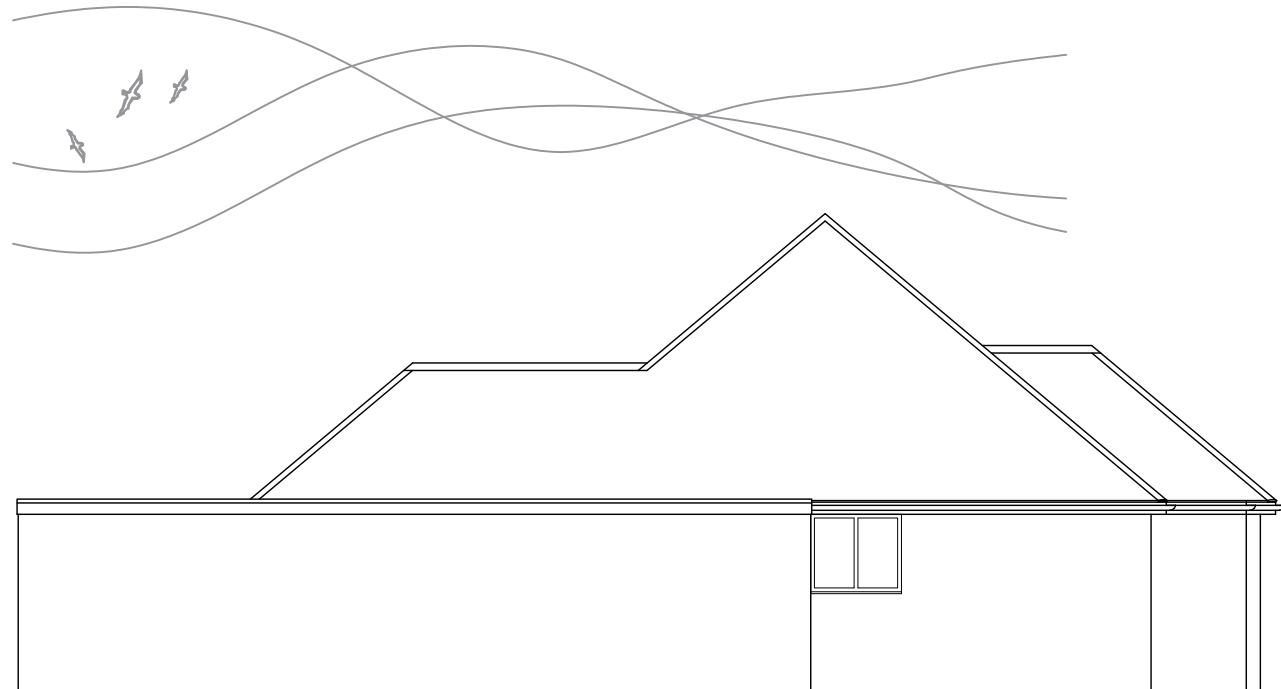

Existing
Side Elevation



Email: alexpcarr@outlook.com
Telephone: 07308 953285
Website: www.acdesignuk.co.uk

PROJECT 9 Deansfield Close Hamble	Project type Housing	Drawing classification Housing	SCALE 1:100	SHEET SIZE A3	SHEET No.	DATE 11/08/23	DRAWN Alexander Carr
	DRAWING TITLE Existing Floor Plans and Elevations						
	Planning SR01-100-1st						

