


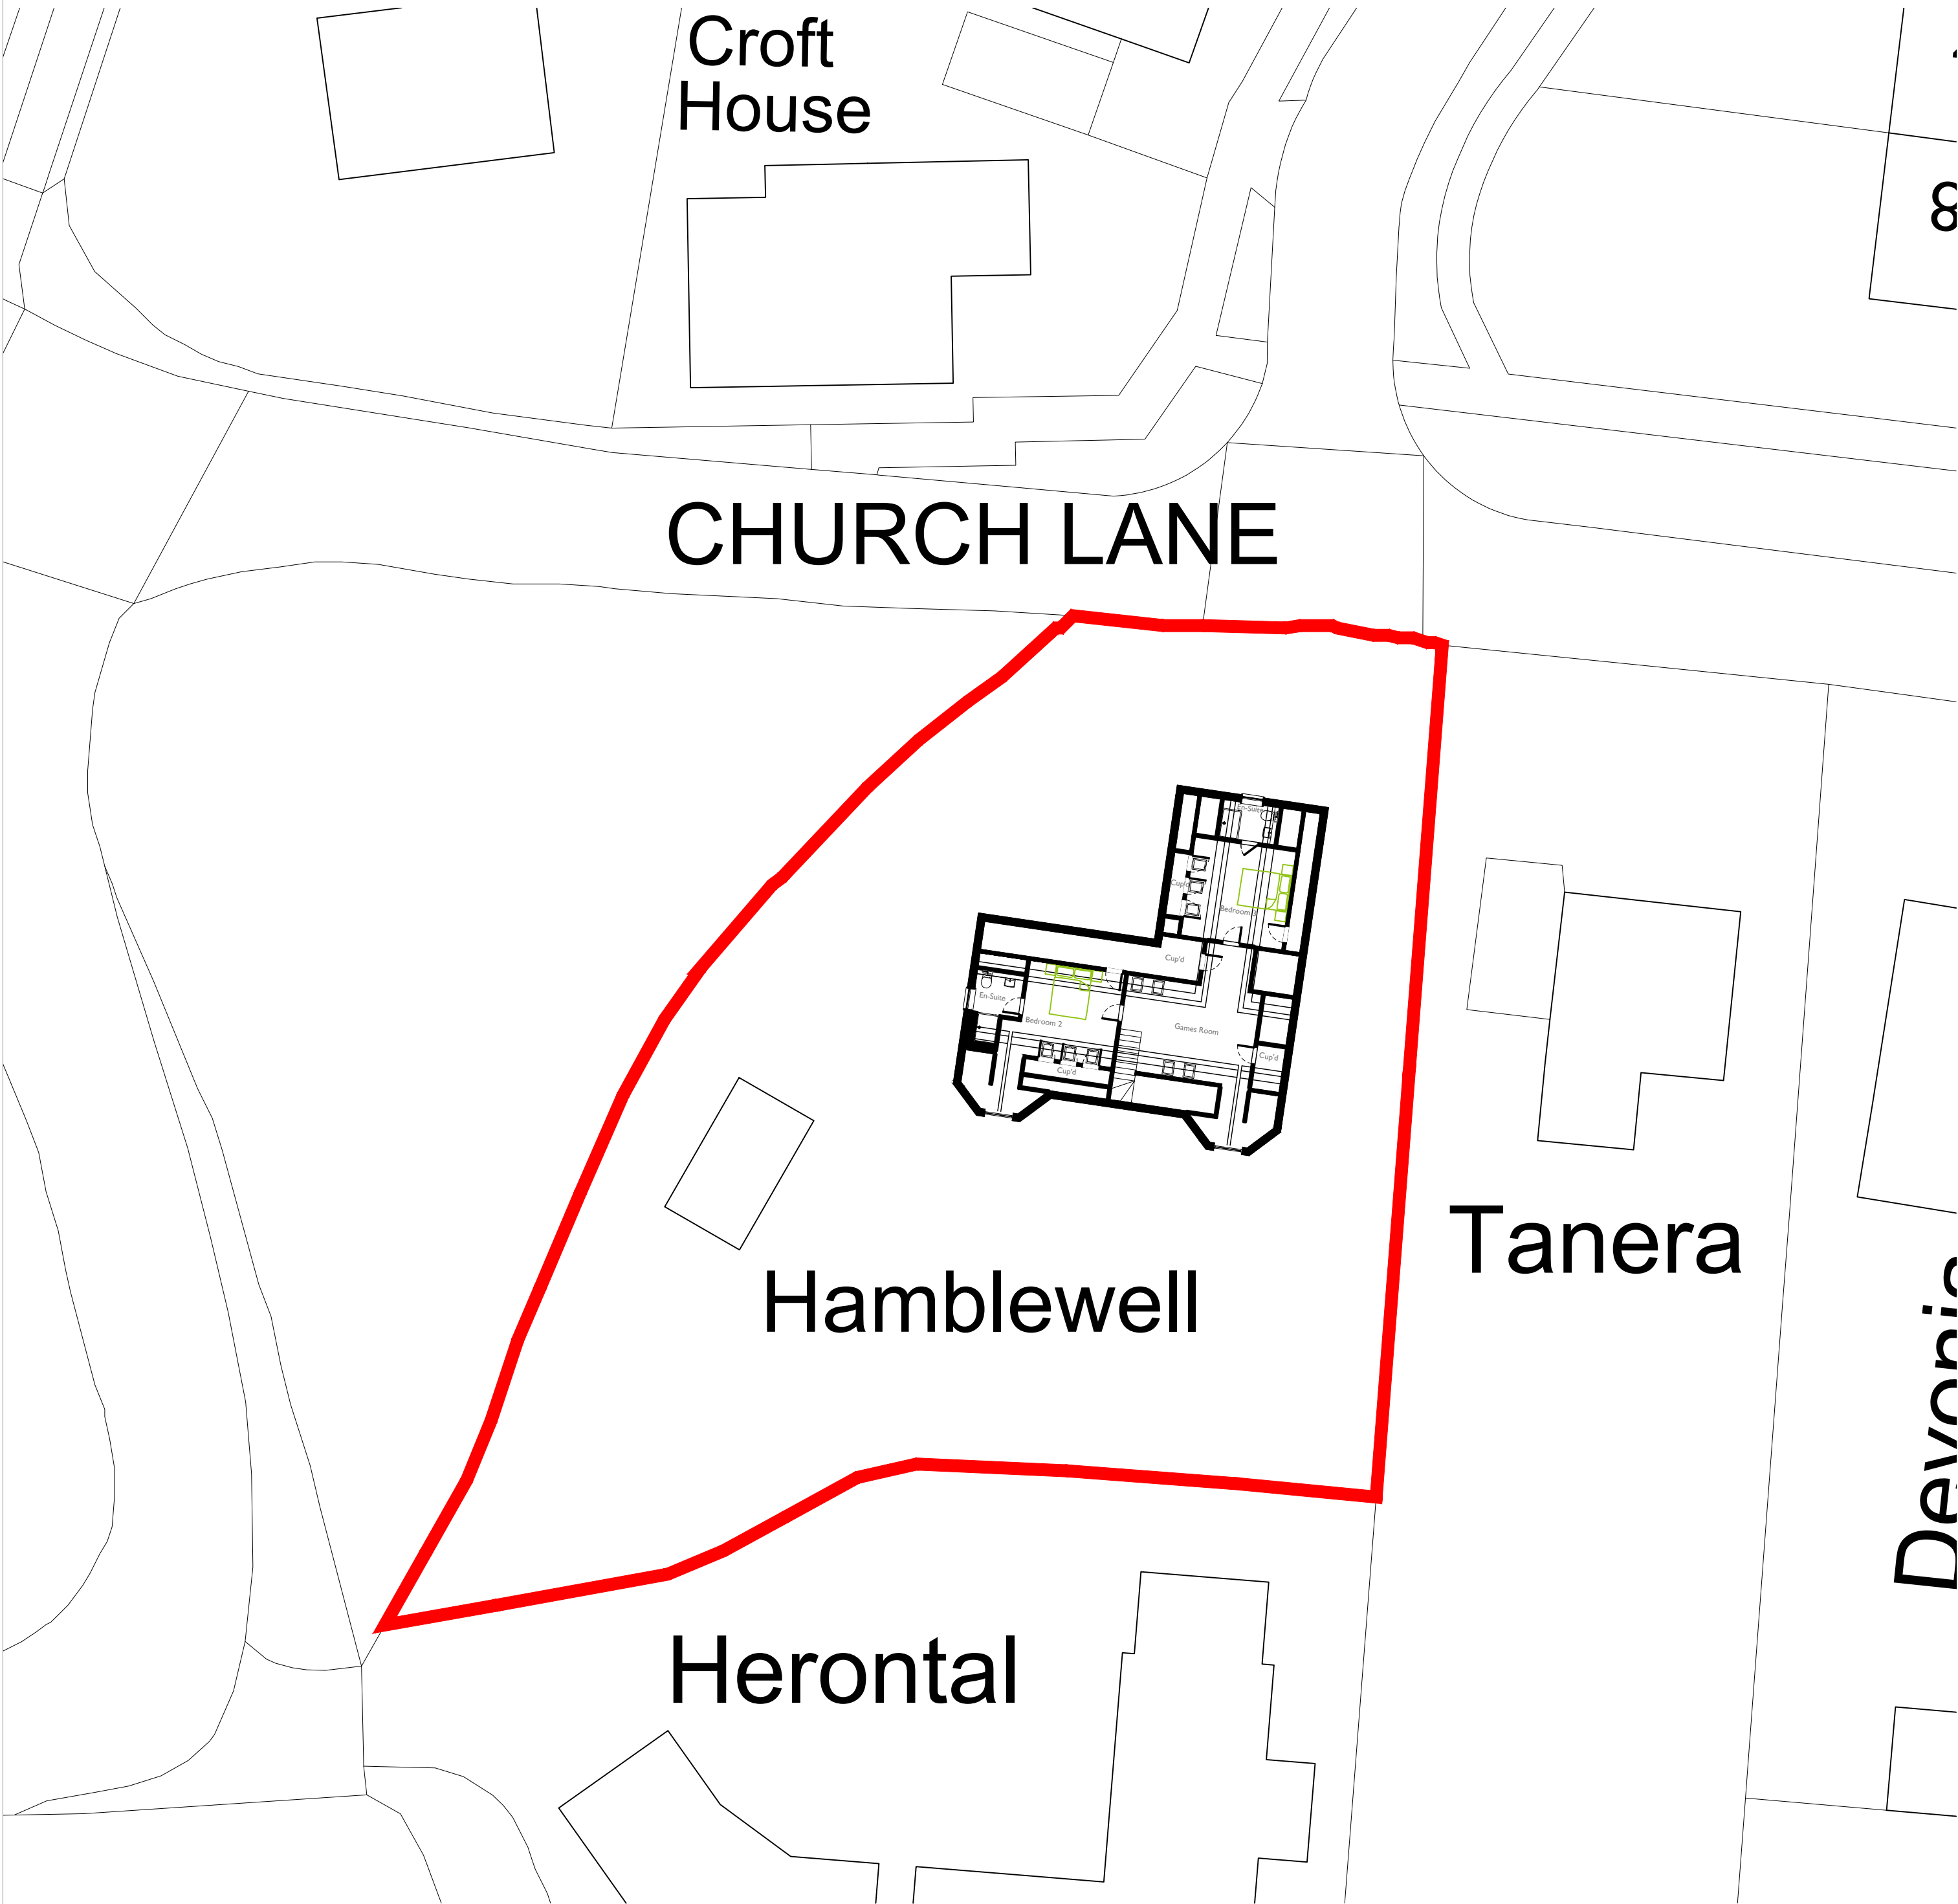


In association with

  Hampshire Architect

Email: alexpcarr@outlook.com
Telephone: 07308 953285
Website: www.acdesignuk.co.uk

PROJECT	Project type	Drawing classification	SCALE	SHEET SIZE	SHEET No.	DATE	DRAWN
Hamblewell	Housing	Housing	1:200	A2		24/05/23	Alexander Carr
Church Lane	DRAWING TITLE						
Bursledon	Proposed Site Plan						

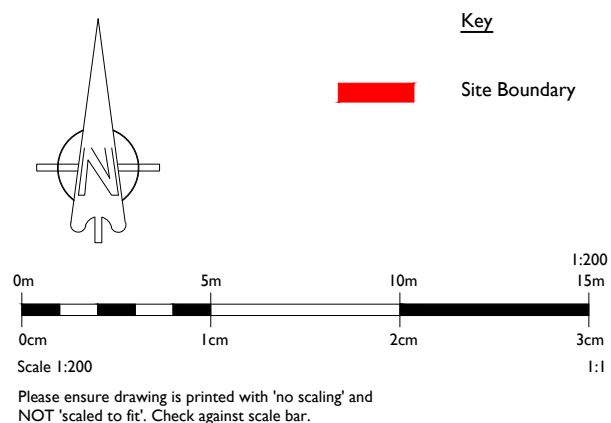

PROJECT	Project type	Drawing classification	SCALE	SHEET SIZE	SHEET No.	DATE	DRAWN
Hamblewell	Housing	Housing	1:200	A2		24/05/23	Alexander Carr
Church Lane	DRAWING TITLE						
Bursledon	Proposed Site Plan						