



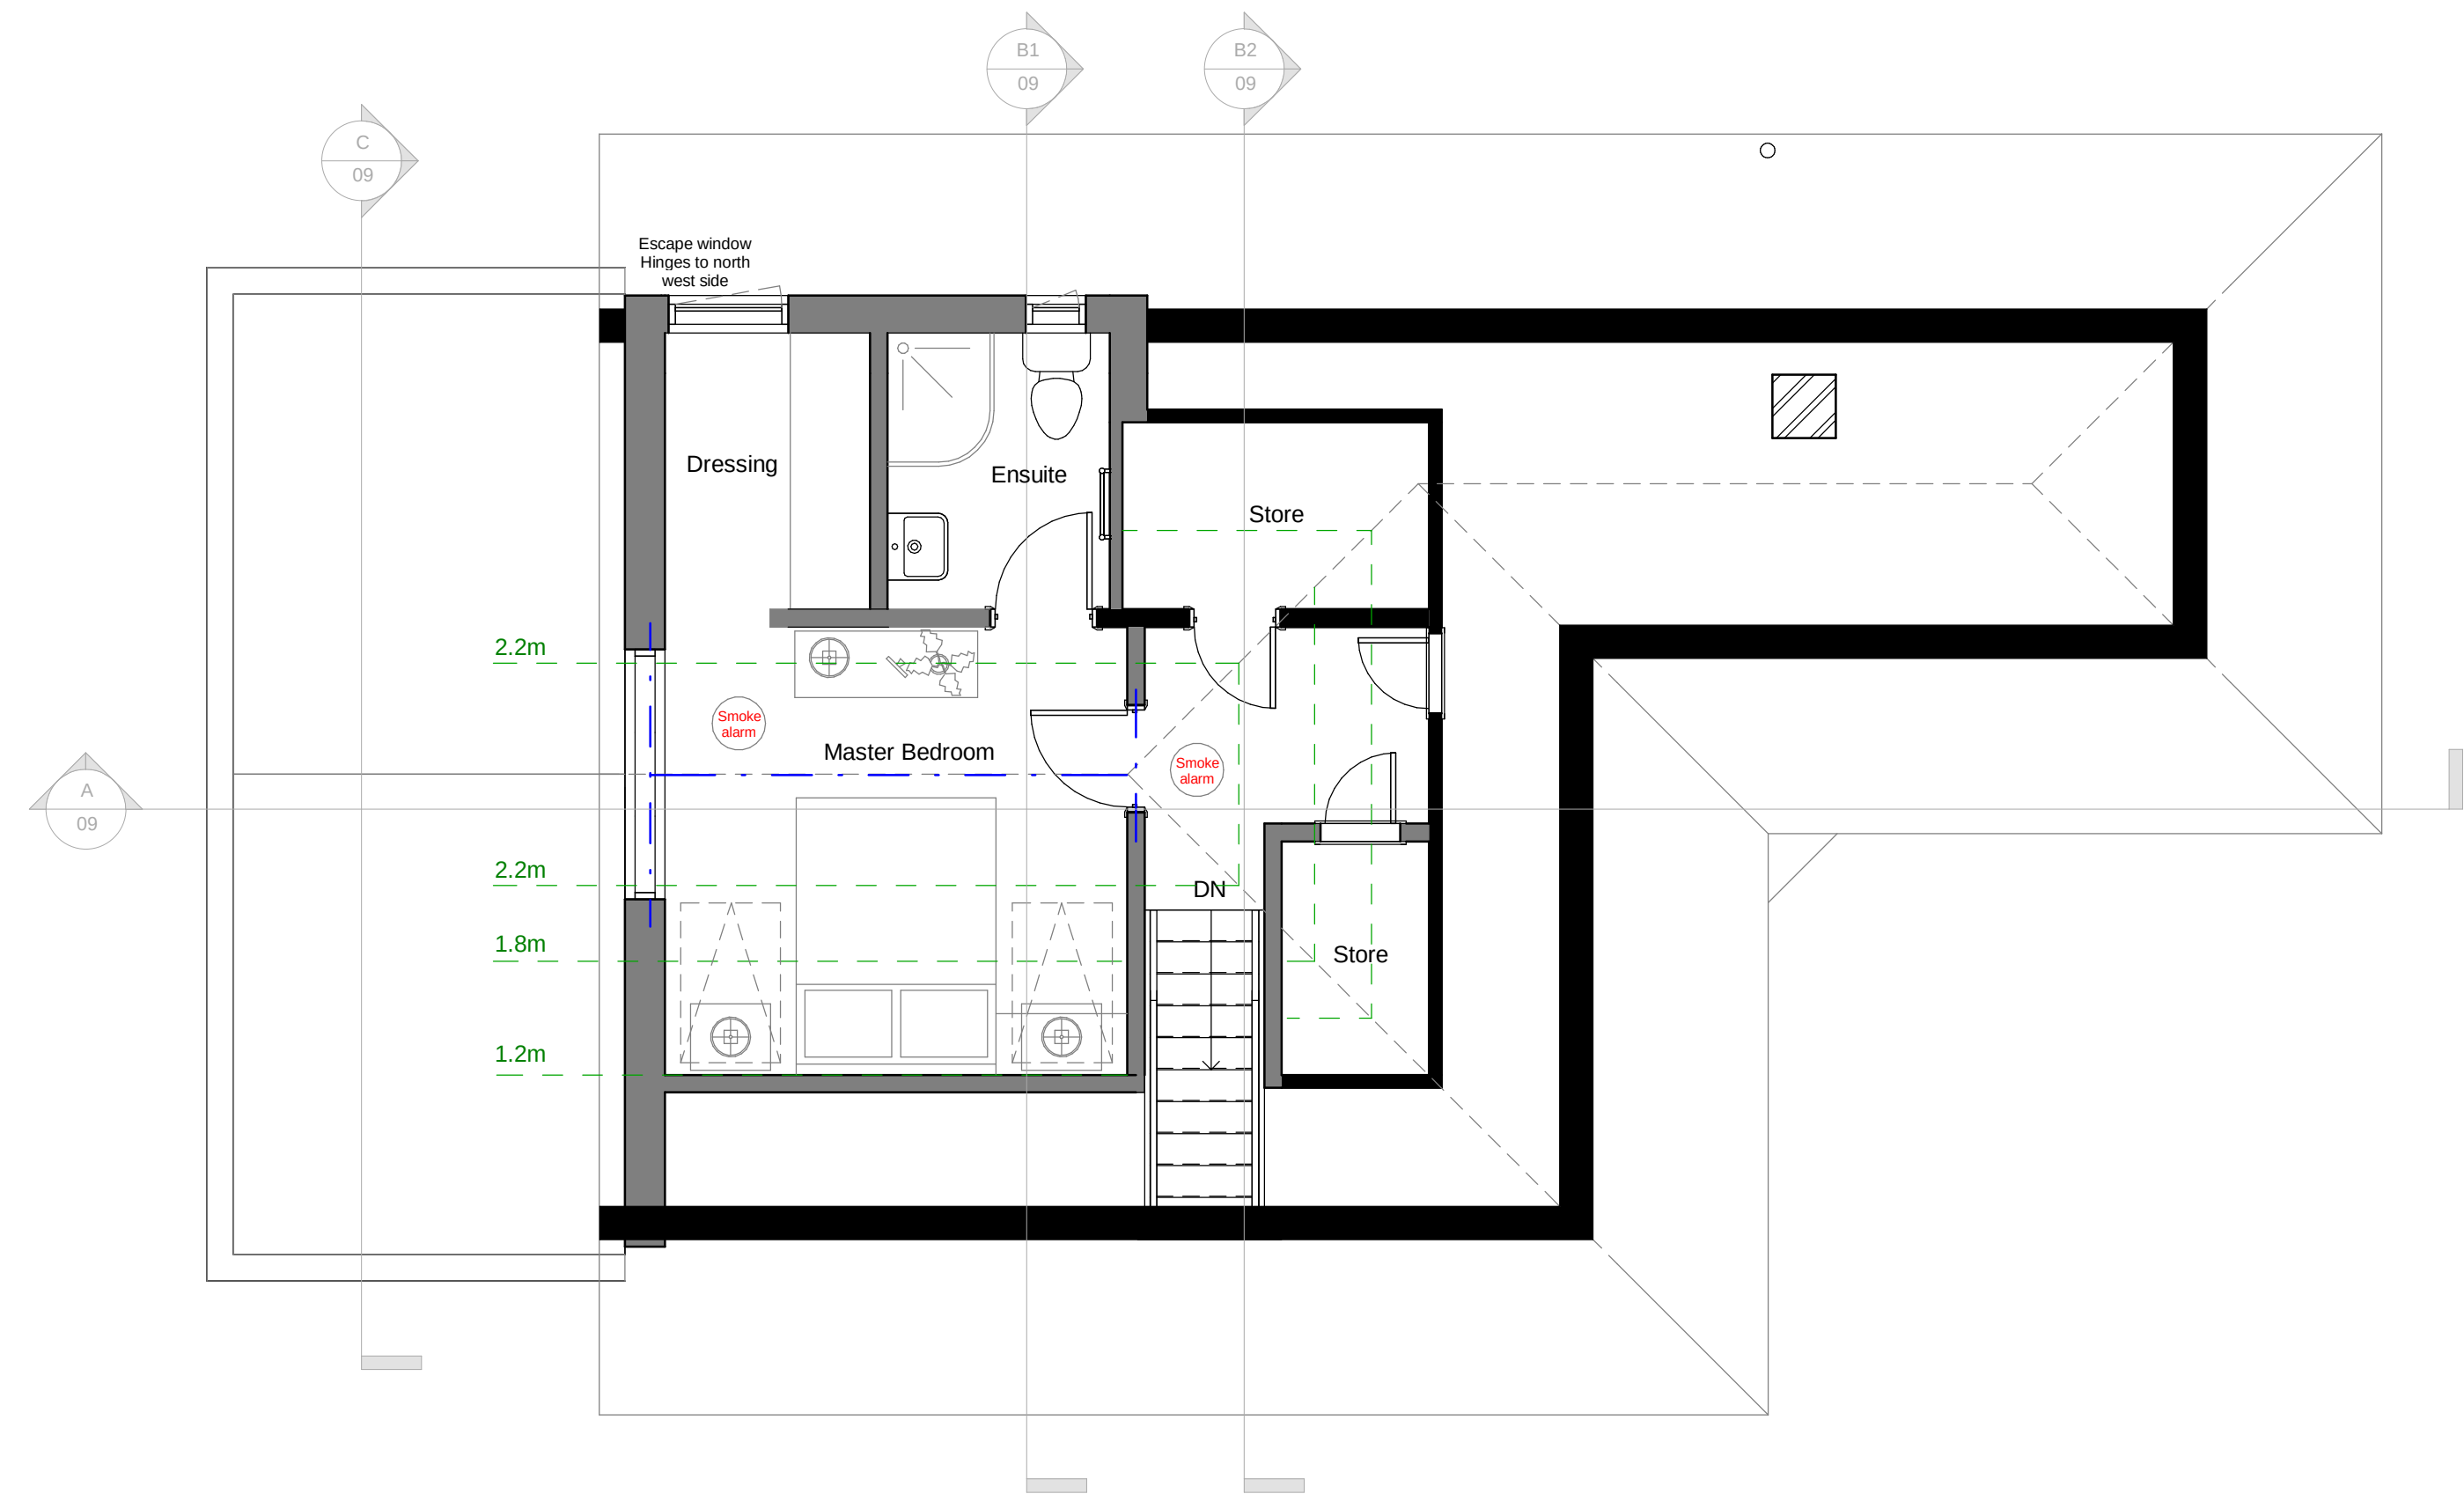

Proposed First Floor Plan
1 : 50

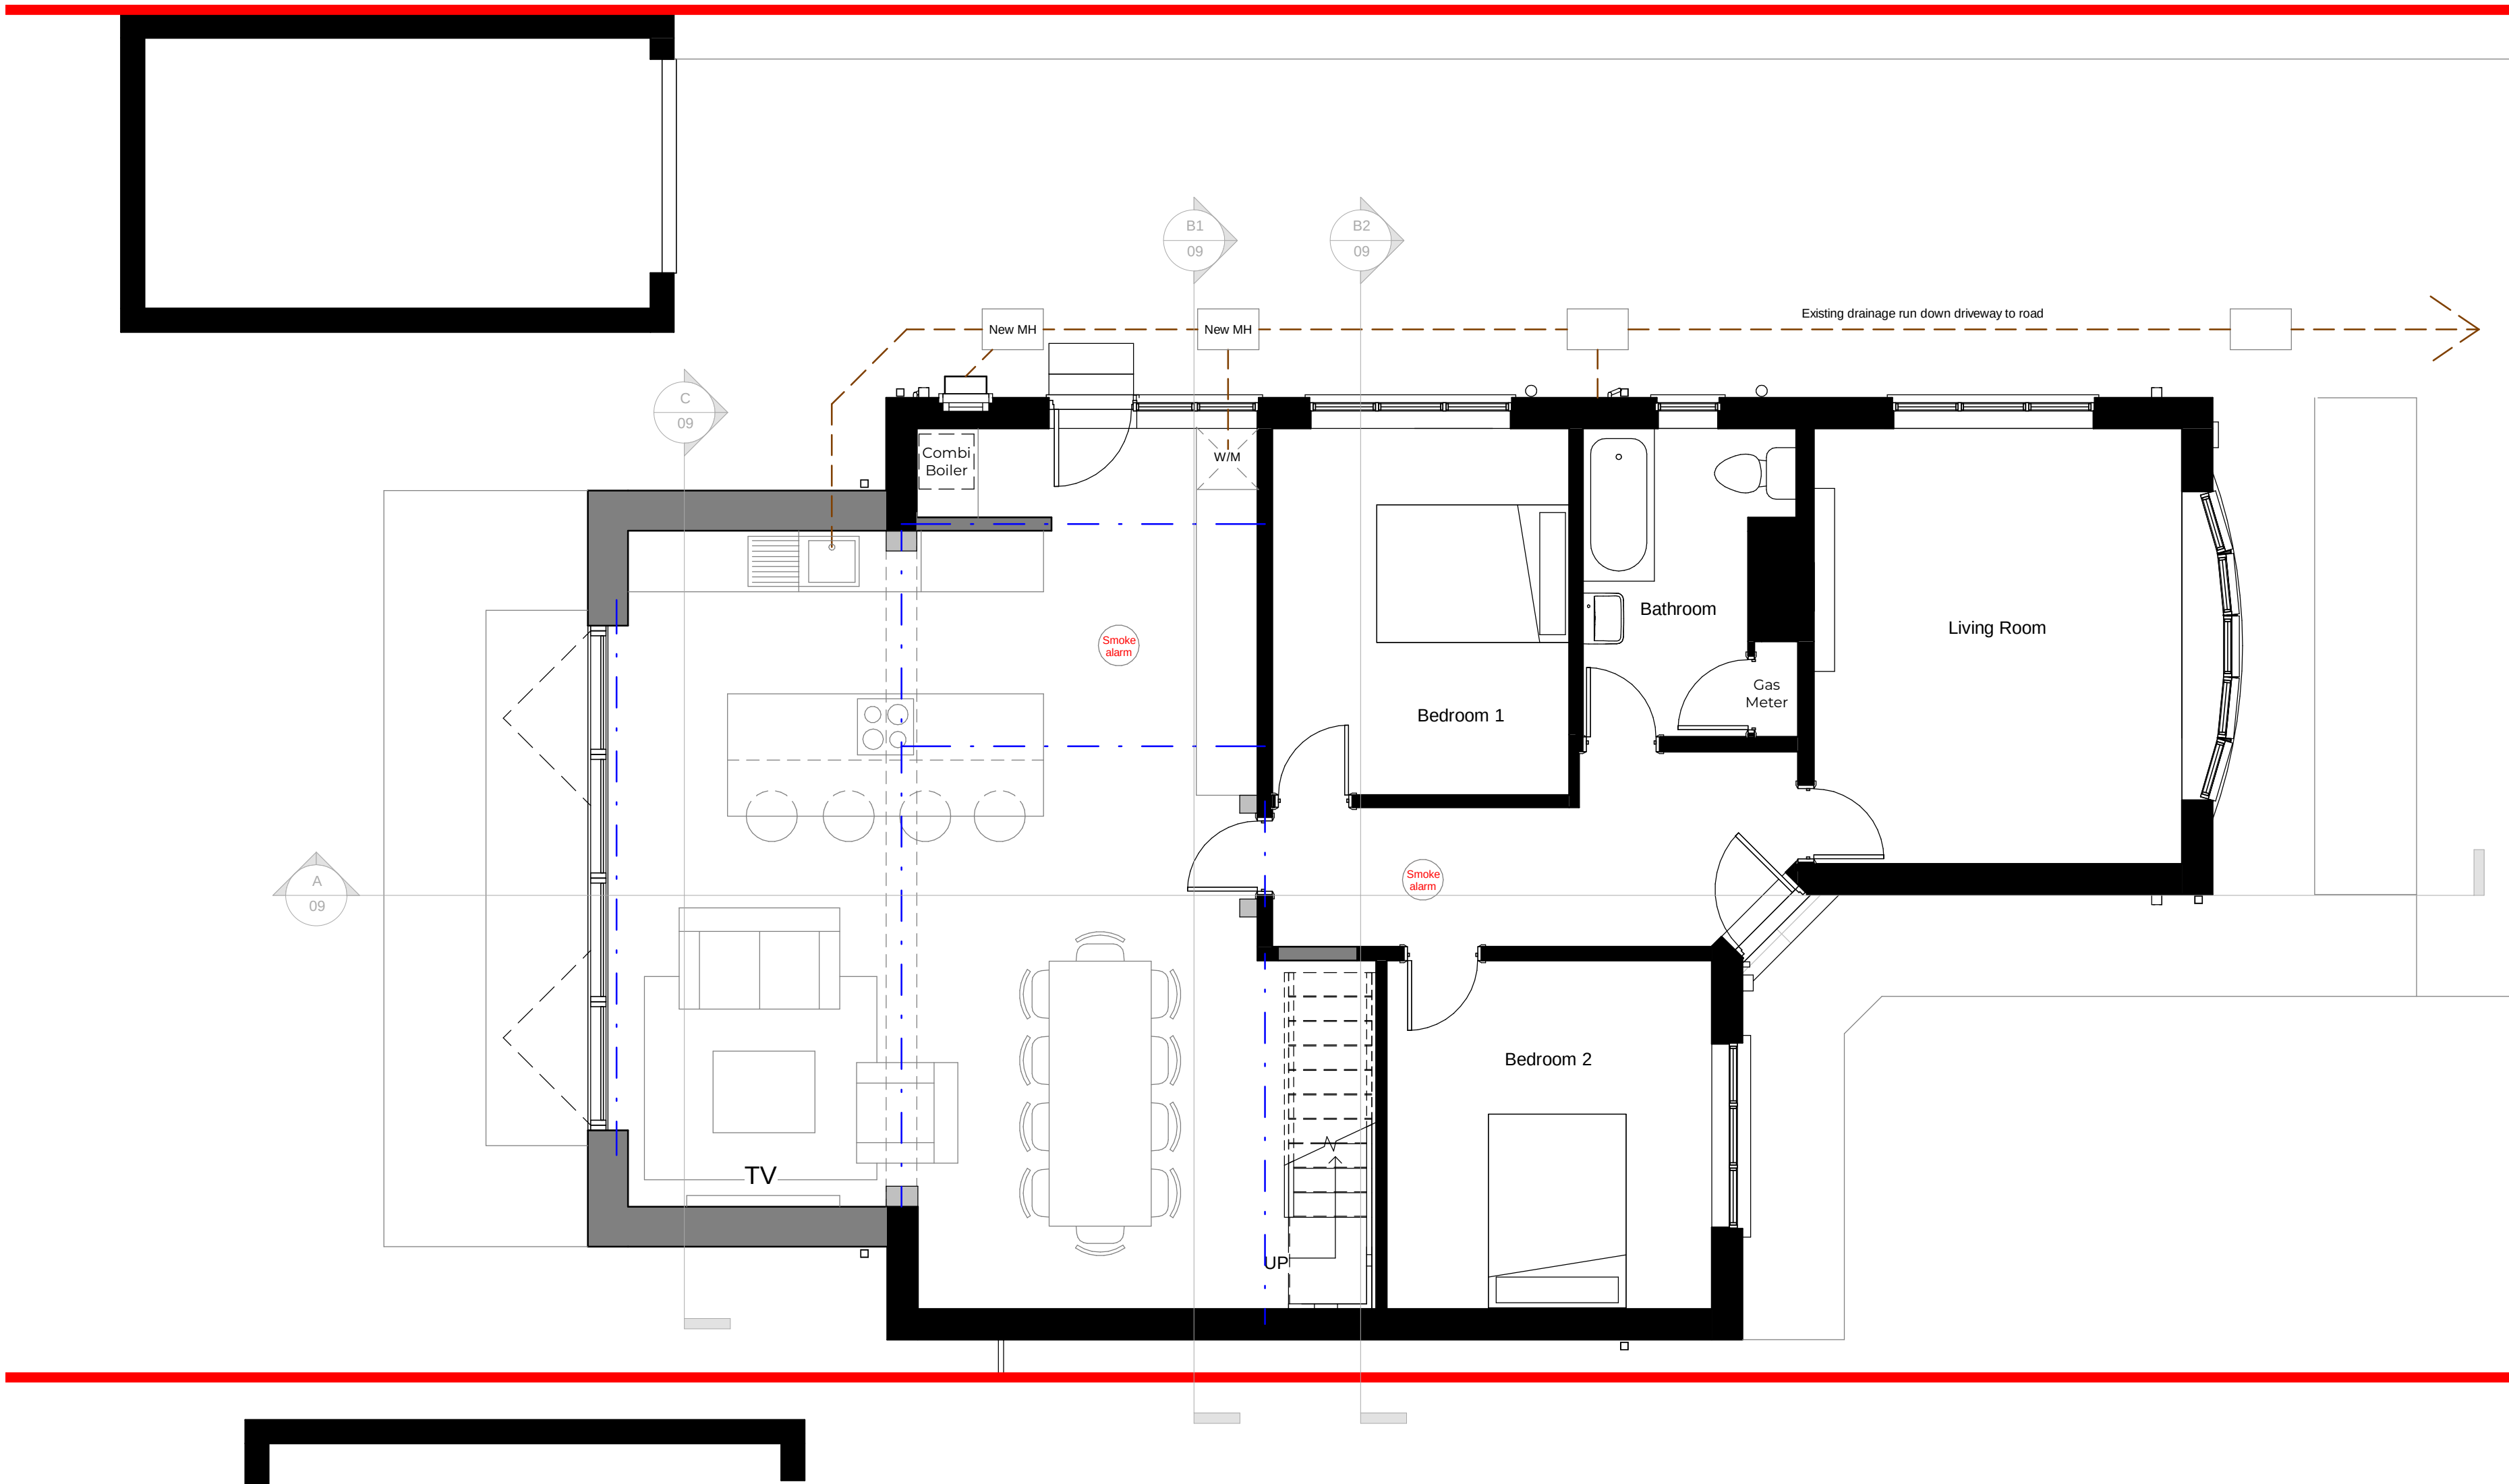

Proposed Ground Floor Plan
1 : 50

A CRI Escape window opening noted and notes updated 14.12.23

PLANNING

STUDIO FOUR
ARCHITECTS

Hampshire 01794 311253
Devon 01392 327054
admin@s4architects.co.uk
www.studiofourarchitects.com

Client
Richard Dalmas

Project
78 Hobb Lane, Southampton

Title
Proposed Plans

Scale 1 : 50	Paper A1	Drawn CRI	Checked PA
Date Aug 23	Job No. 43072	Drwg. No. 07	Revision A

23AUG2023 - 78 Hobb Lane, Southampton - Extension & lift works to bungalow/CRI&R Drawing/Revit
78 Hobb Lane 78 Hobb Lane