



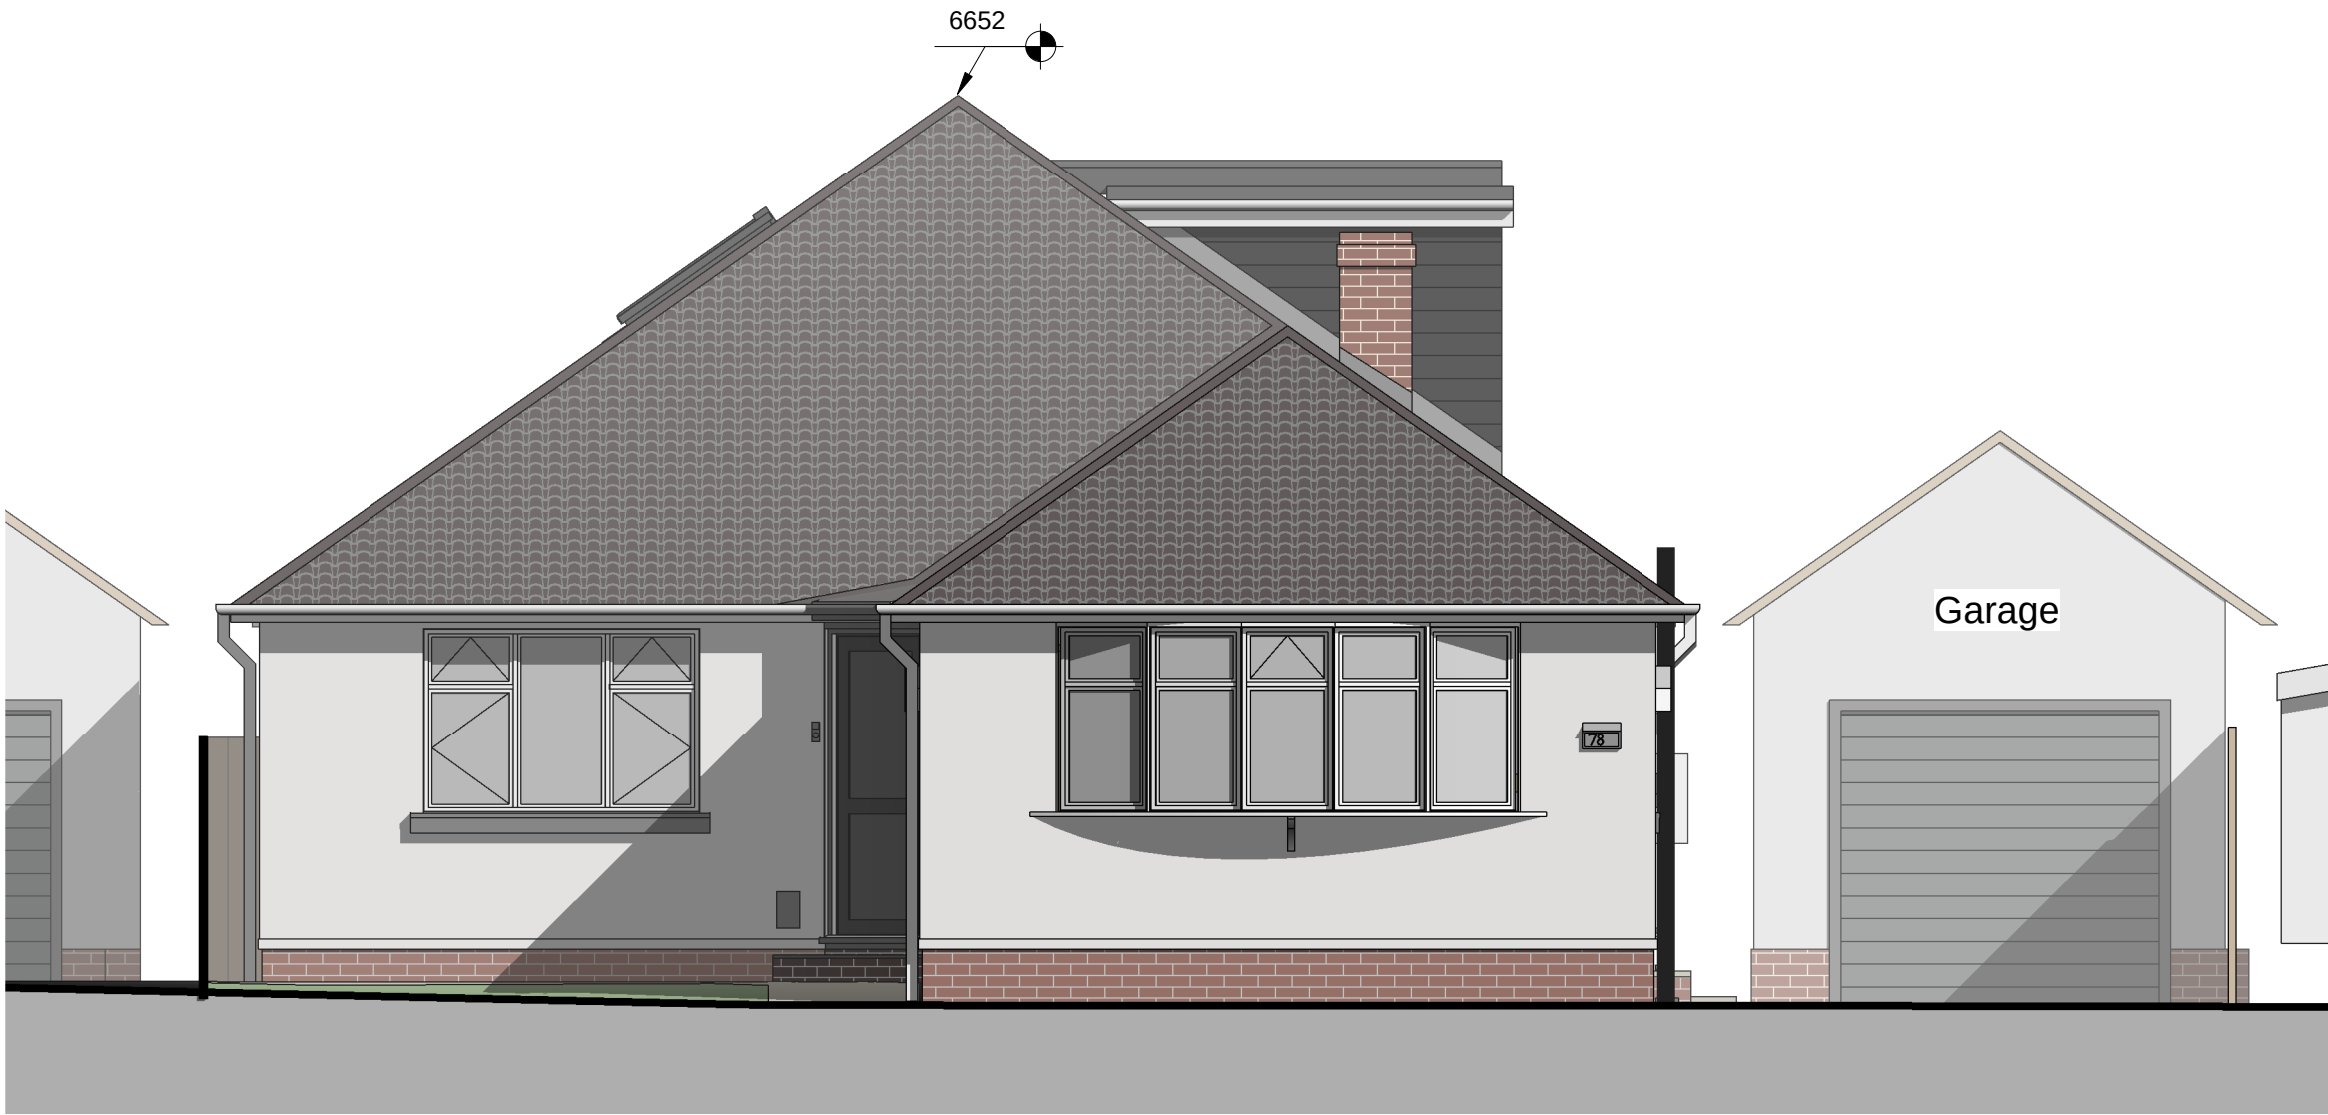

Proposed South East Elevation
1 : 50

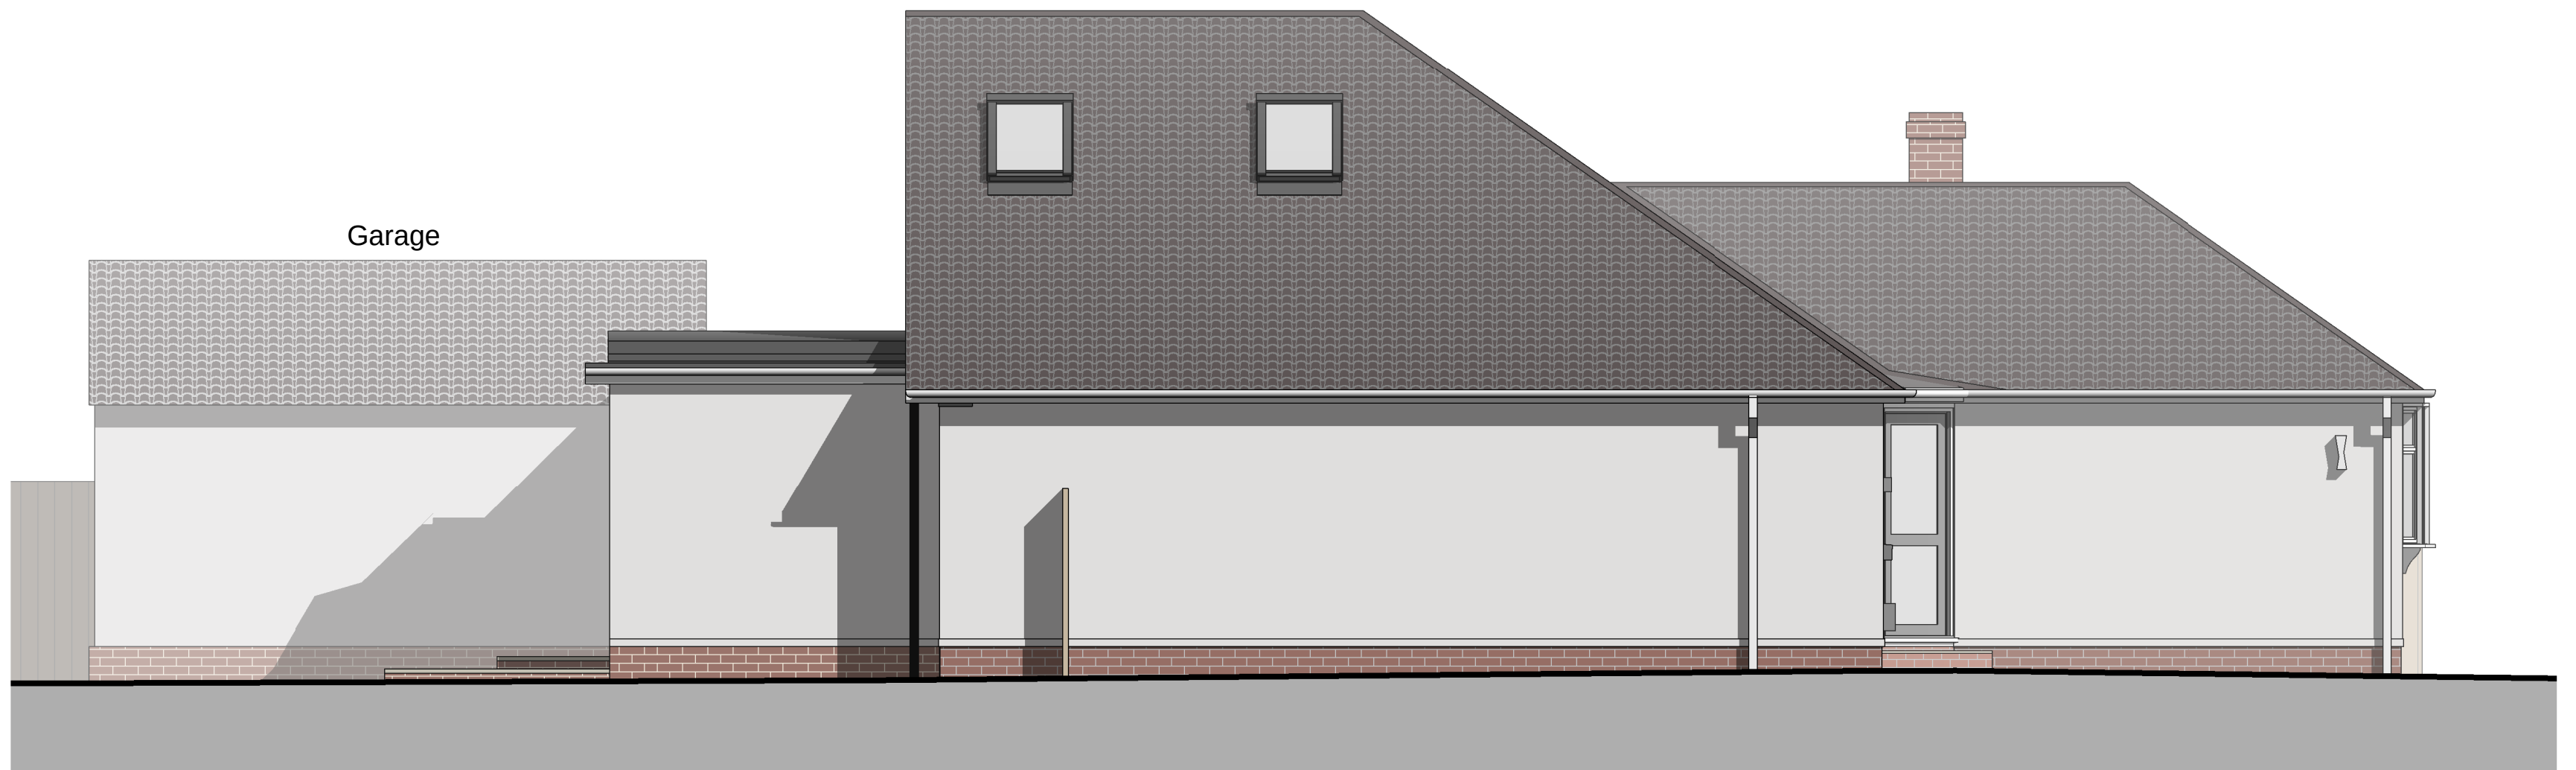

Proposed South West Elevation
1 : 50



Proposed North West Elevation
1 : 50



Proposed North East Elevation
1 : 50

A CRI Escape window opening noted and notes updated 14.12.23

PLANNING



Hampshire 01794 311253
Devon 01392 327054
admin@sf4architects.co.uk
www.studiofourarchitects.com

Client
Richard Dalmas

Project
78 Hobb Lane, Southampton

Title
Proposed Elevations

Scale	Paper	Drawn	Checked
1 : 50	A1	CRI	PA
Date	Job No.	Drwg. No.	Revision
Aug 23	43072	08	A

23A08A0202 - 78 Hobb Lane, Southampton - Extension & lift works to bungalow/CORR Drawing/Rev