


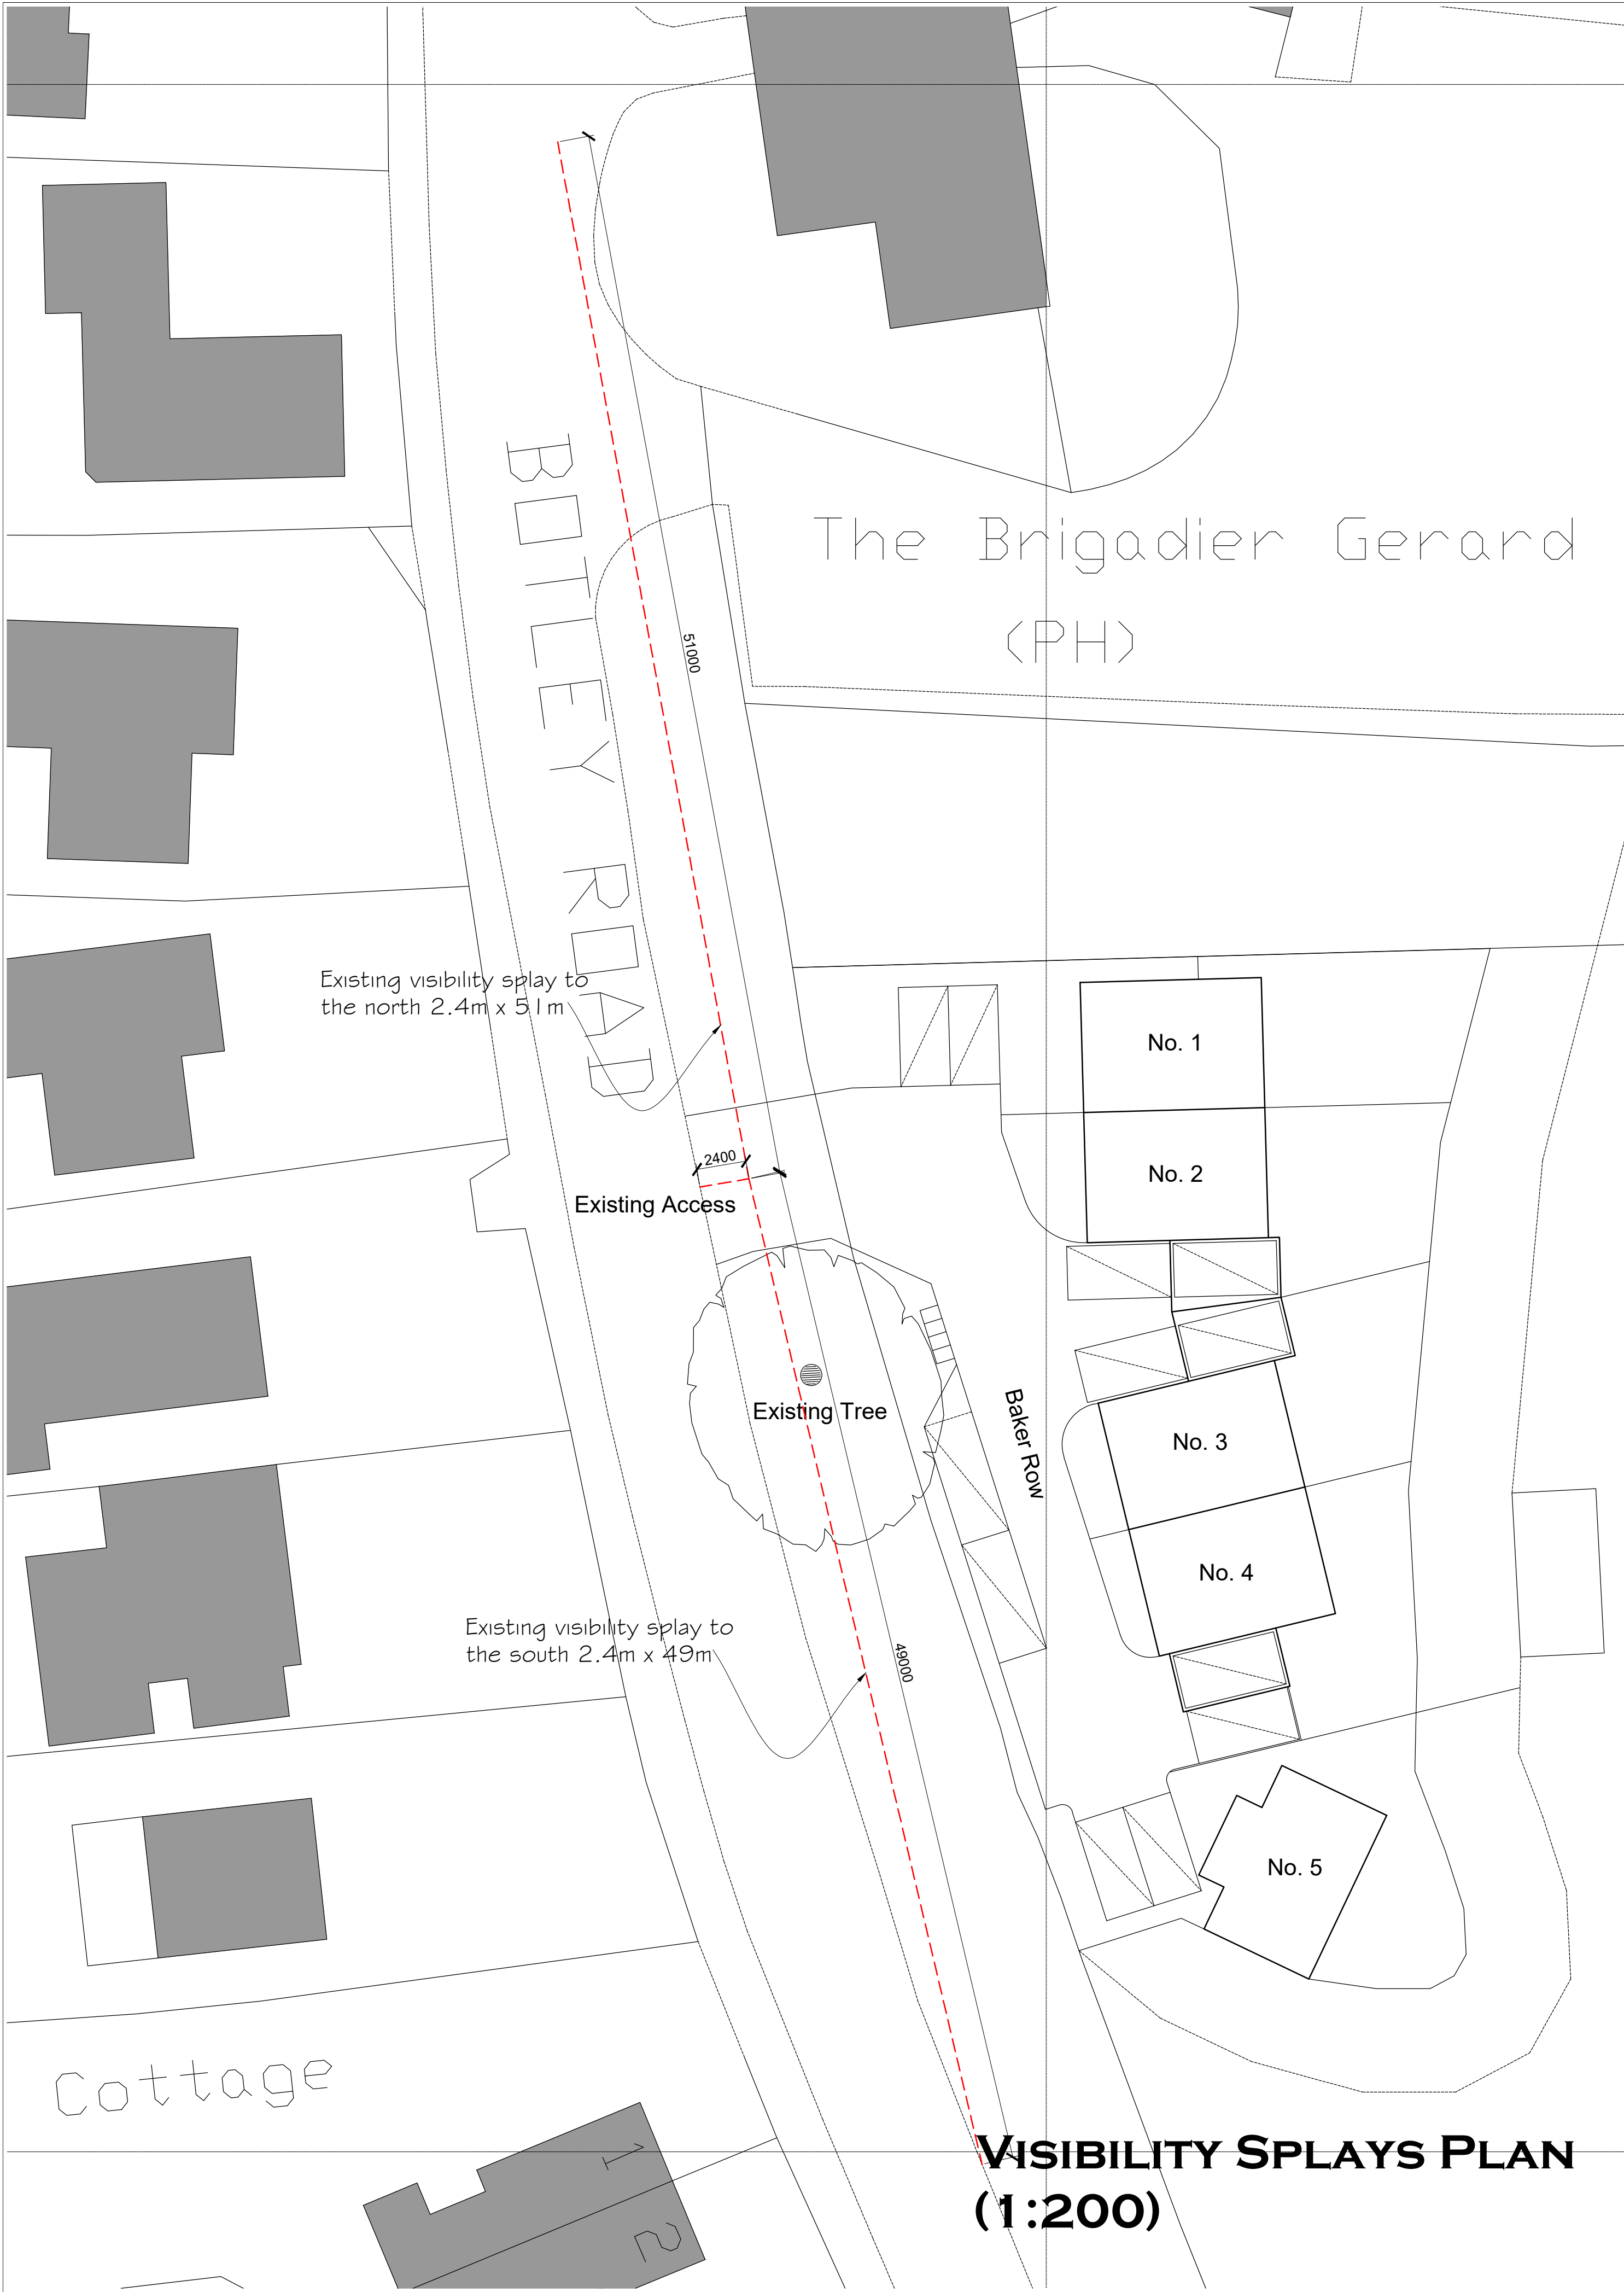

**VISIBILITY SPLAYS PLAN
(1:200)**



**EXISTING ACCESS PLAN
(1:50)**

Notes

THIS DRAWING IS THE COPYRIGHT OF VIVID DESIGN STUDIO LTD AND MUST NOT BE COPIED, ALTERED OR REPRODUCED IN ANY WAY NEITHER PASSED TO A THIRD PARTY WITHOUT THEIR WRITTEN PERMISSION.

DIMENSIONS TO BE CHECKED ON SITE BEFORE COMMENCING WORK AND ANY DISCREPANCIES SHALL BE REPORTED TO THE DESIGNER. FIGURED DIMENSIONS MUST BE TAKEN IN PREFERENCE TO SCALED DIMENSIONS.

Rev:-	Description:-	Date:-	Chkd by:-



The Barn, Calcot Mount Business Park, Calcot Lane,
Curdridge, Southampton, Hampshire, SO32 2BN
Tel: 01489 786670
Email: info@vividdesignstudio.co.uk
Website: www.vividdesignstudio.co.uk

Project:-			
Proposed Residential Development Land adjacent to The Brigadier Botley Road Horton Heath			
Title:-			
Access Site Plan			
Client:-			
Imperial Homes Southern Counties Ltd			
Scale:-			
1:50, 1:200 (@A1)			
Drawn By:-		Checked By:-	
PJD			
Date:-		Date:-	
06/12/23			
Job.No:-		Drg.No:-	
190074		Rev:-	
		43	