
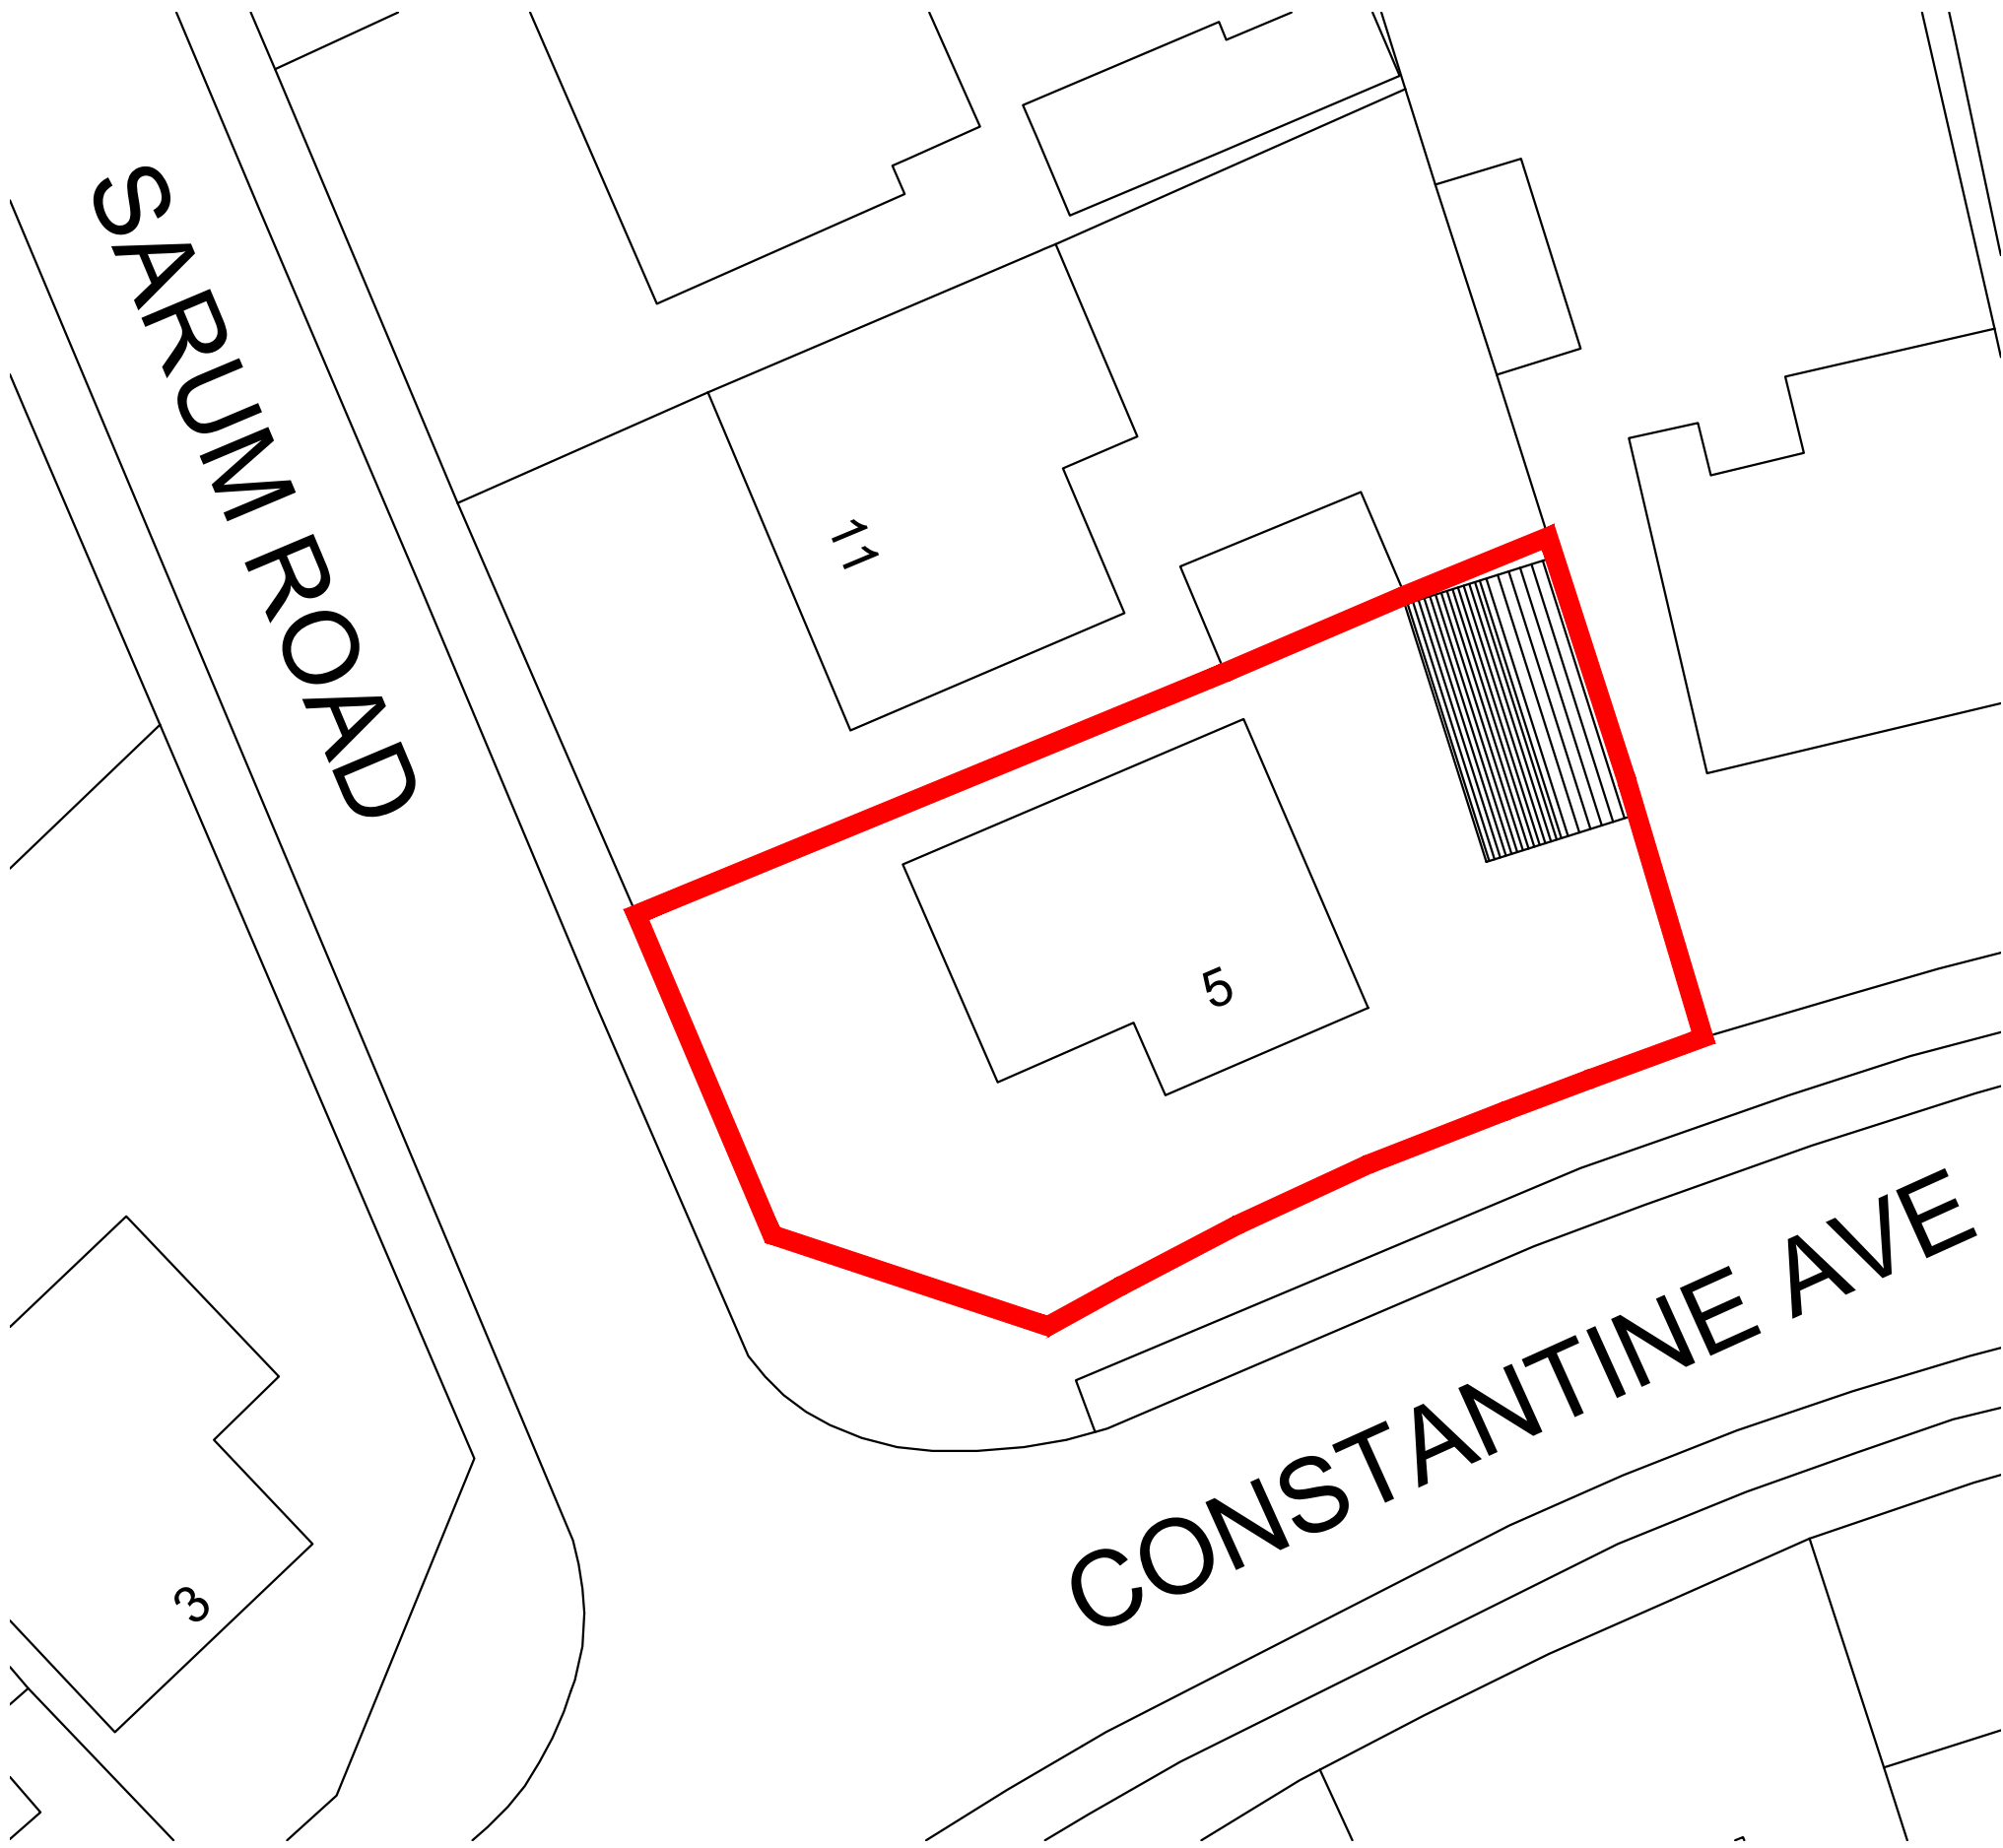


NOTES

It is the sole responsibility of the building owner to draw up all legal agreements with adjoining property owner to cover the over hanging of any fascias, guttering, foundations or any part of the building.

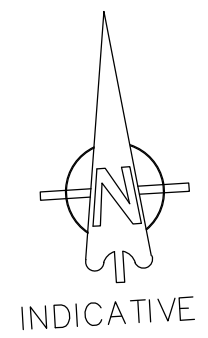

REV	DESCRIPTION	DATE	AUTH	CHK'D
-----	-------------	------	------	-------

--	--	--	--	--

BR
Architectural Design

t: 07786 245225 www.brarchitecturaldesign.co.uk

PROJECT
5 Constantine Ave
Bishops Waltham

DRAWING
Site Plan

SCALE	DATE	AUTHOR	CHK'D
1/200 @ A3	04/2023	BR	
JOB NO.	DRAWING NO.	REV	
BR054	SITE 01	A	

CLIENT REF.
