



REVISIONS			
REV.	DESCRIPTION	DRAWN	CHKD. DATE
A	Amended to LA comments.	AC	AC 12/10/21

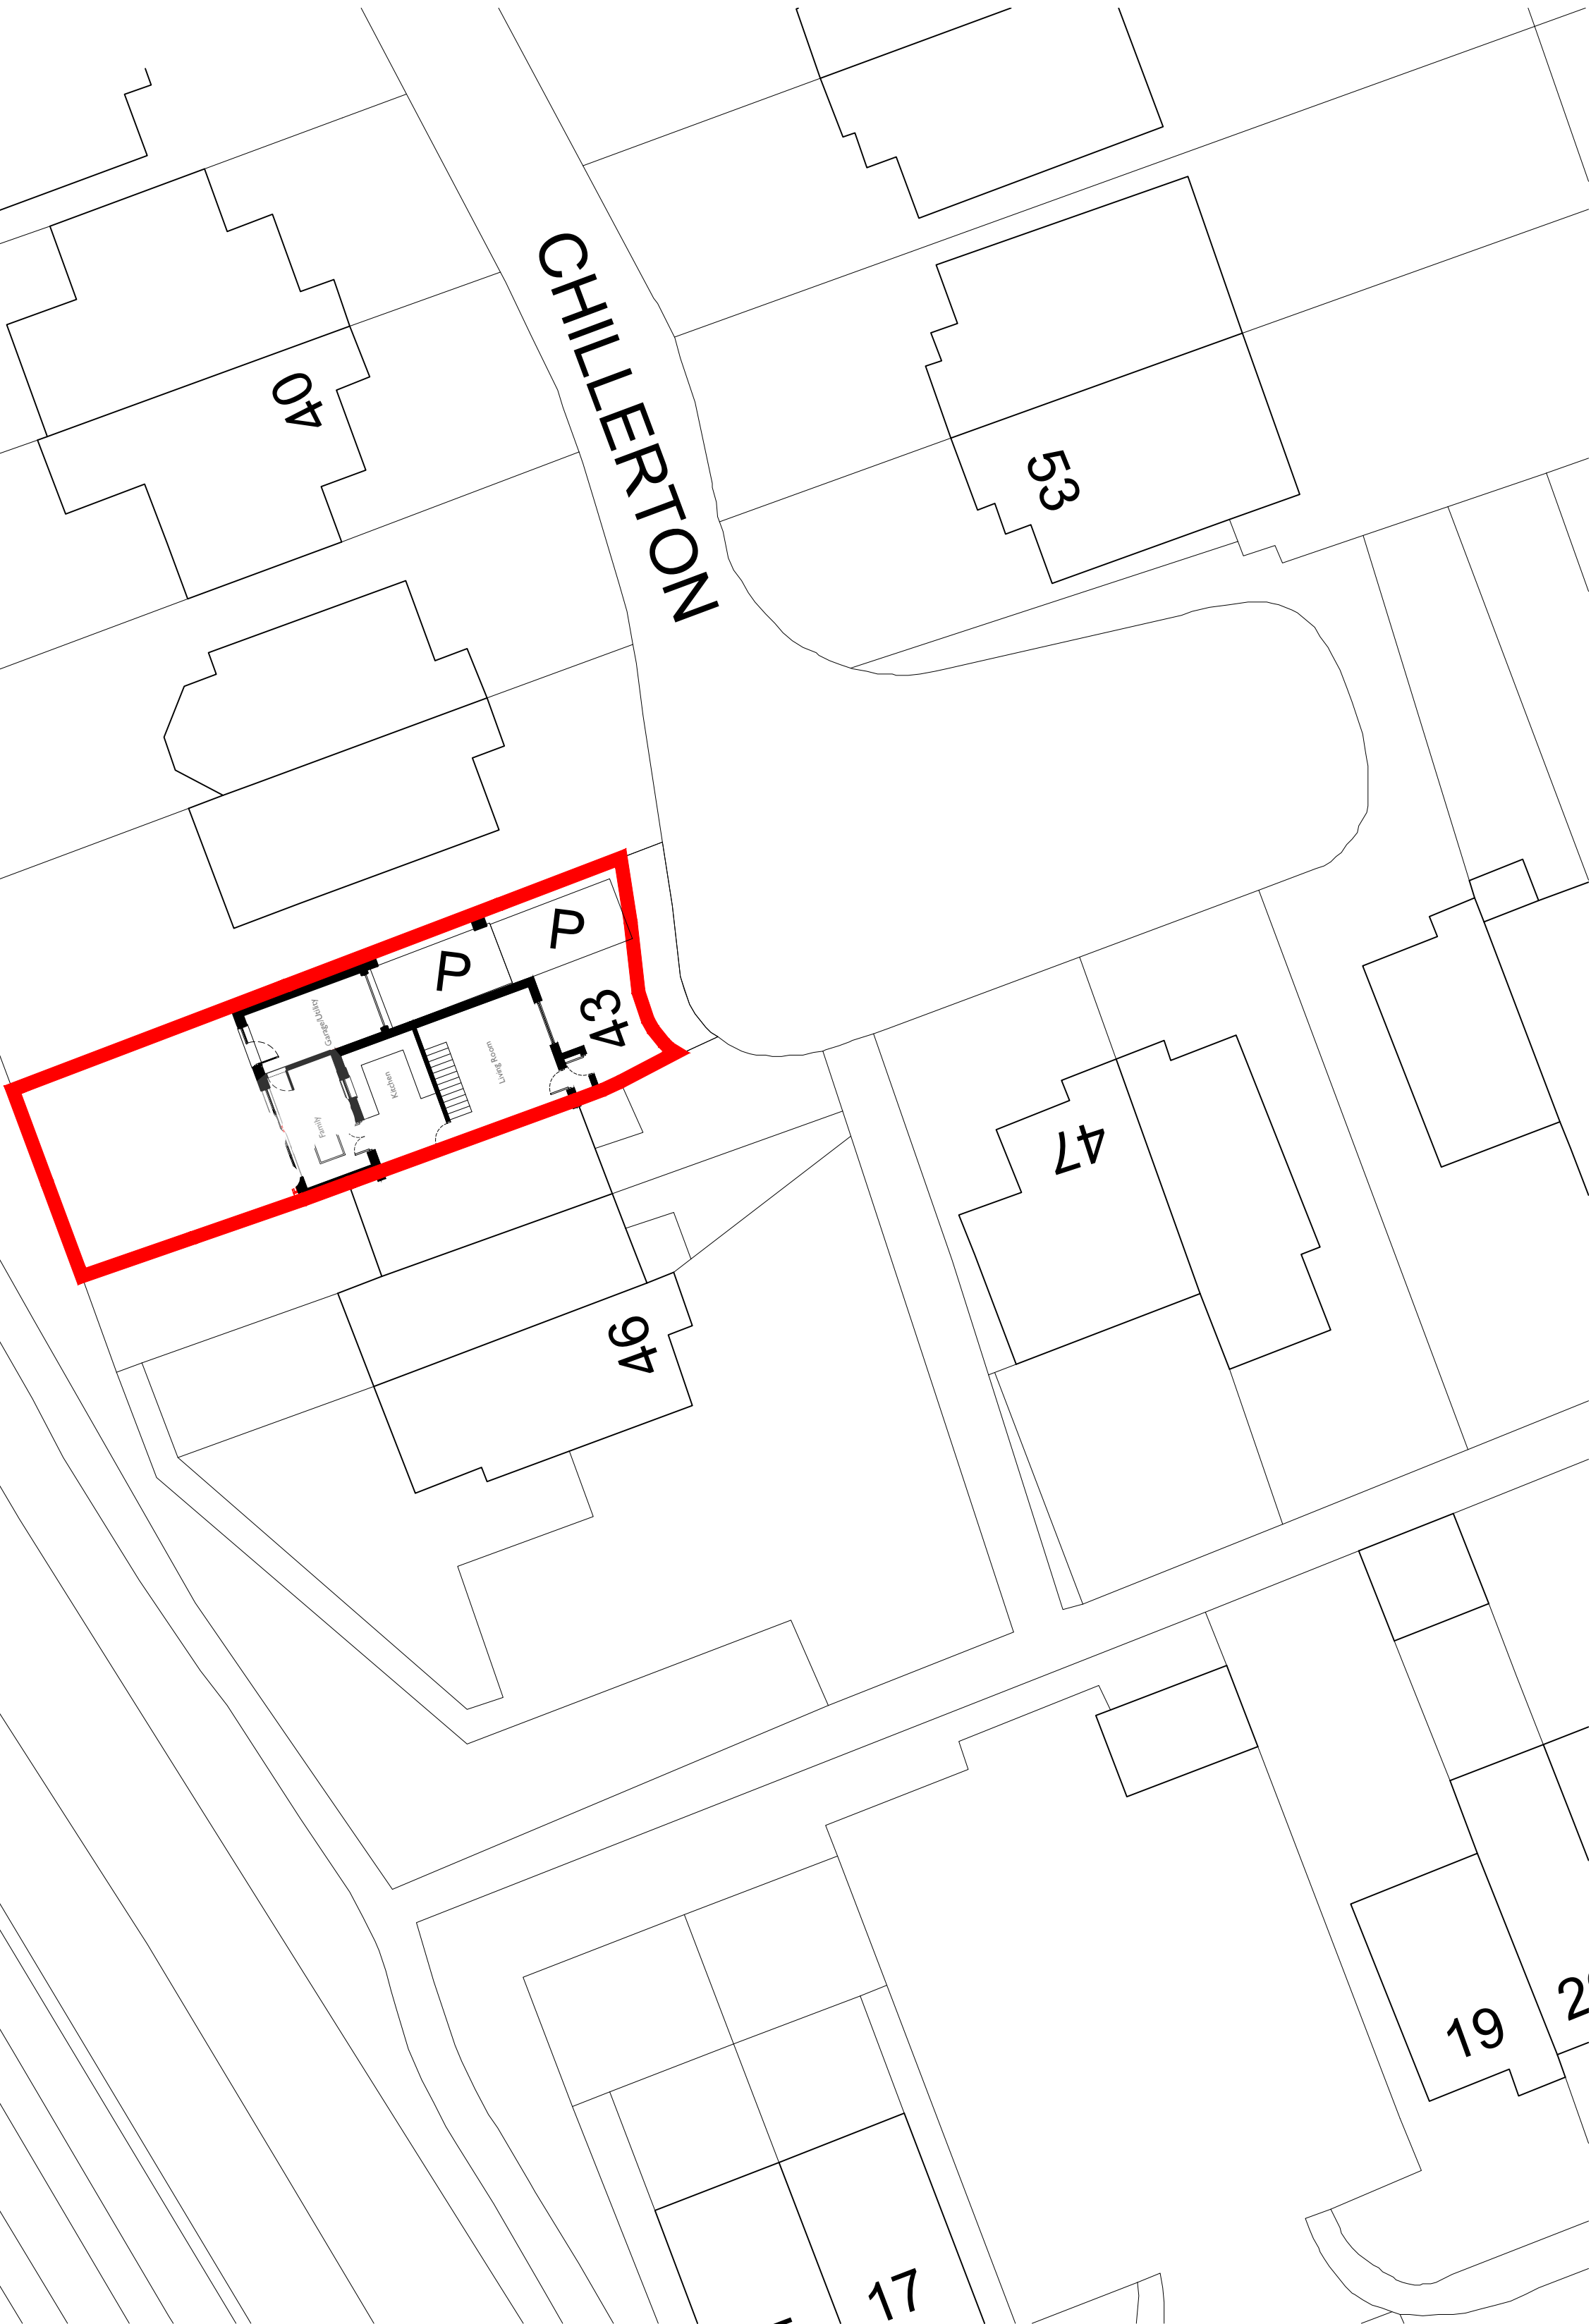

Key
Site Boundary

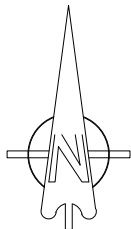

Please ensure drawing is printed with 'no scaling' and 'NOT' scaled to fit'. Check against scale bar.

In association with
AC DESIGN
Email: alexpcarr@outlook.com
Telephone: 07308 953285
Website: www.acdesignuk.co.uk

PROJECT 43 Chillerton Netley	Project type Housing	Drawing classification Housing	SCALE 1:200	SHEET SIZE A2	SHEET No.	DATE 05/05/21	DRAWN Alexander Carr
	DRAWING TITLE Proposed Site Plan		Planning				
			EC01-I001-A				