

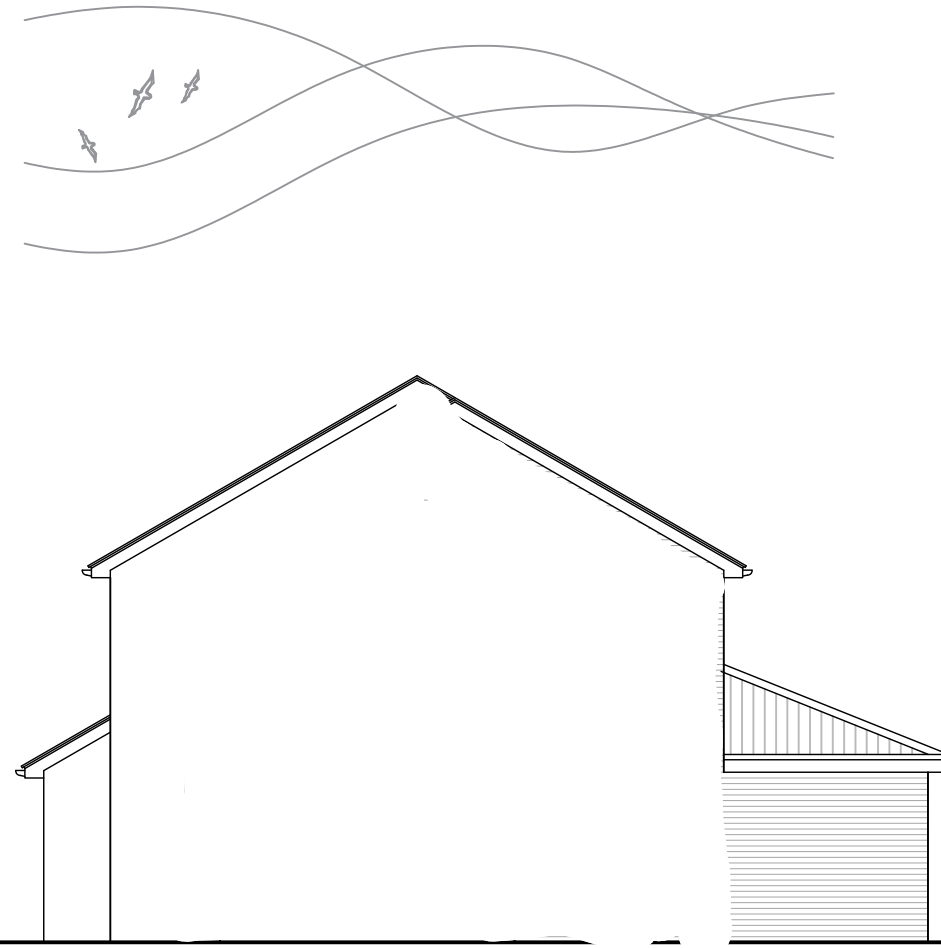
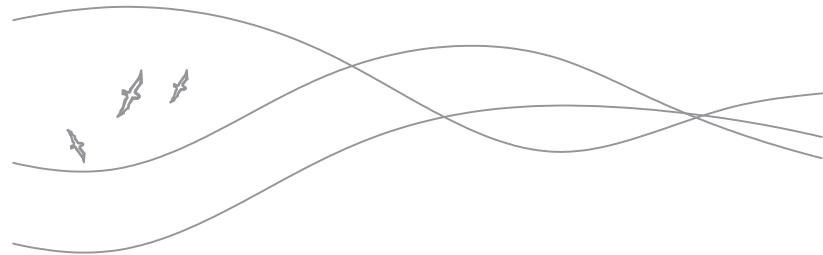
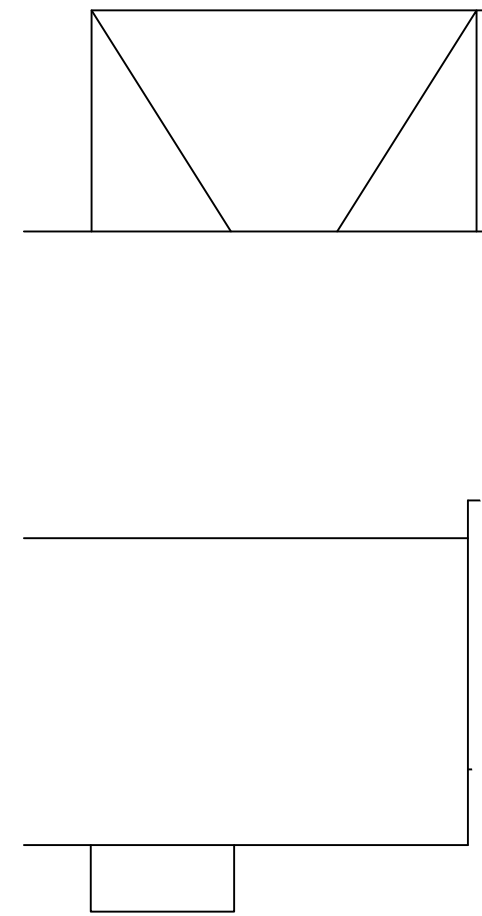


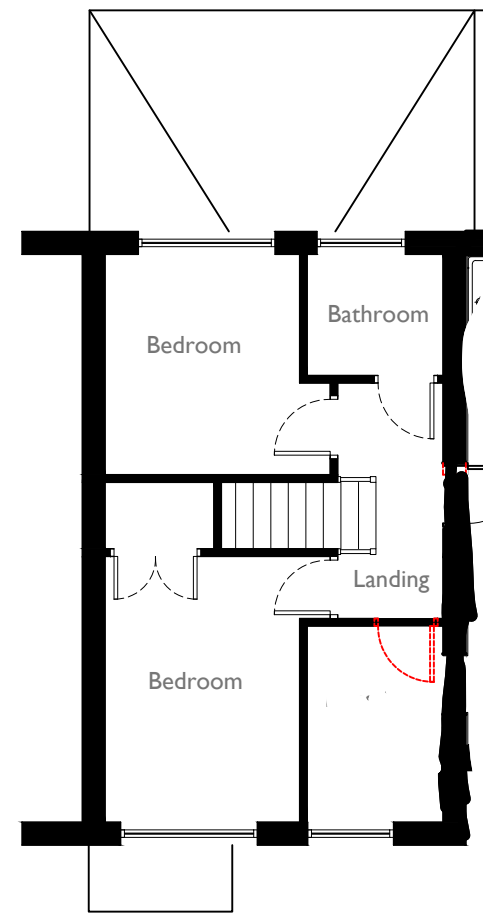

Side Elevation

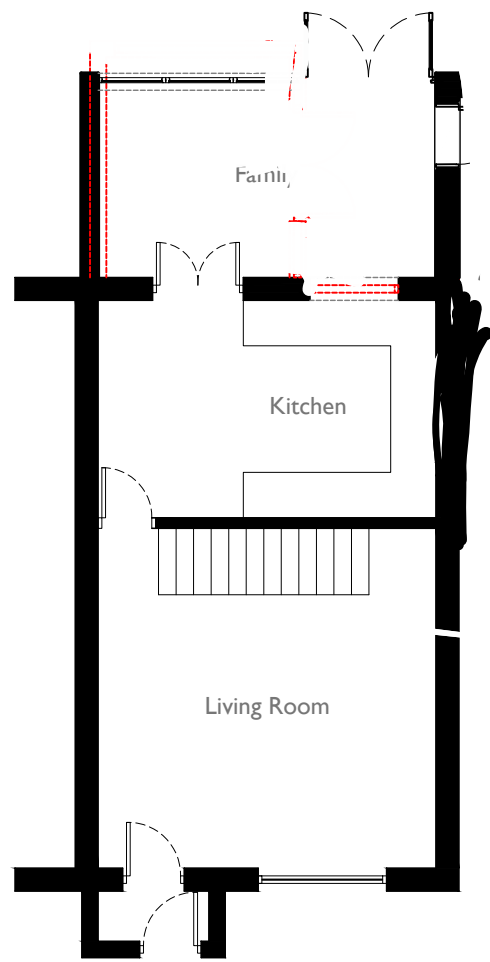

Roof Plan

PROJECT 43 Chillerton Netley	Project type Housing	Drawing classification Housing	SCALE 1:100	SHEET SIZE A2	SHEET No. 04/05/21	DRAWN Alexander Carr
	DRAWING TITLE 'Floor Plans and Elevations		Planning			
			EC01-100-1st			

