


REVISIONS				
REV.	DESCRIPTION	DRAWN	CHKD.	DATE
A	Amended to comments from LA.	AC	AC	14/12/23

OATLANDS ROAD


26

32

20

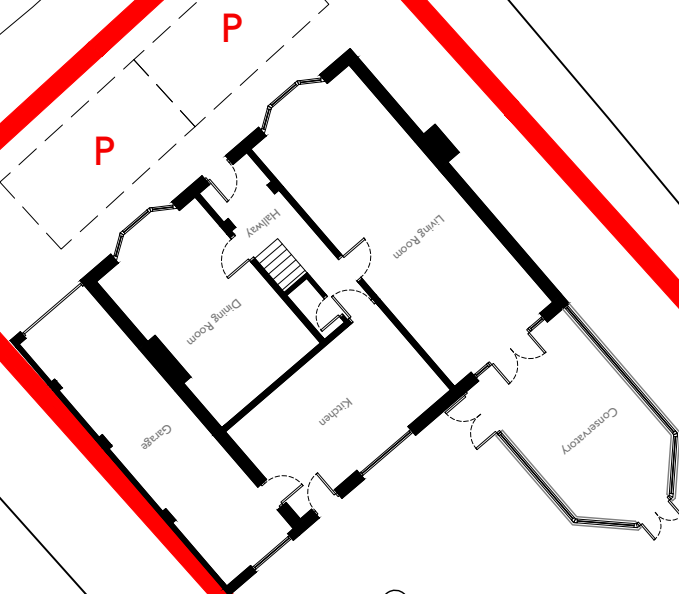

Key
Site Boundary

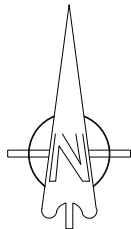

In association with
 Hampshire Architect
Email: alexpcarr@outlook.com
Telephone: 07308 953285
Website: www.acdesignuk.co.uk

PROJECT 26 Oatlands Road Botley	Project type Housing	Drawing classification Housing	SCALE 1:200	SHEET SIZE A2	SHEET No.	DATE 24/10/23	DRAWN Alexander Carr
	DRAWING TITLE Existing Site Plan		Planning				
			ED01-I000-A				