


REVISIONS				
REV.	DESCRIPTION	DRAWN	CHKD.	DATE
A	Amended to comments from LA.	AC	AC	14/12/23

OATLANDS ROAD


26

20

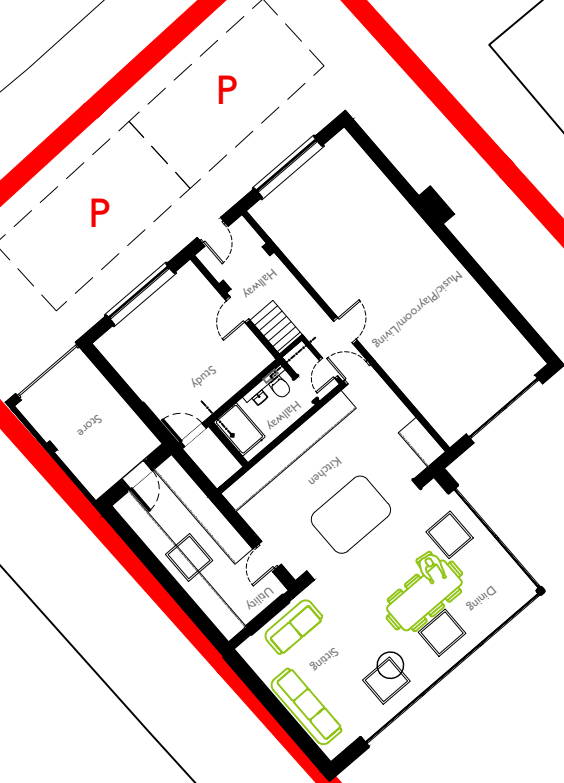

Key

Site Boundary

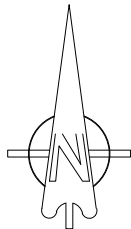

Please ensure drawing is printed with 'no scaling' and 'NOT' scaled to fit'. Check against scale bar.



AC DESIGN



Hampshire Architect

In association with

Email: alexpcarr@outlook.com
Telephone: 07308 953285
Website: www.acdesignuk.co.uk

PROJECT 26 Oatlands Road Botley	Project type Housing	Drawing classification Housing	SCALE 1:200	SHEET SIZE A2	SHEET No.	DATE 24/10/23	DRAWN Alexander Carr
	DRAWING TITLE Proposed Site Plan		Planning				
			ED01-I001-A				