




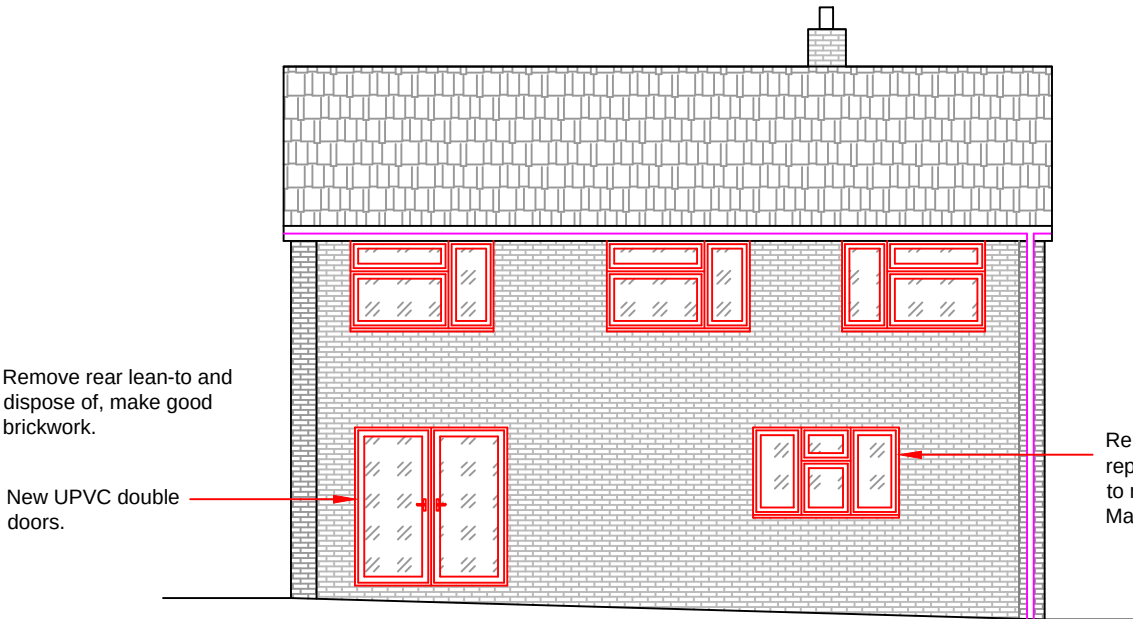


Proposed rear elevation
Scale 1:100

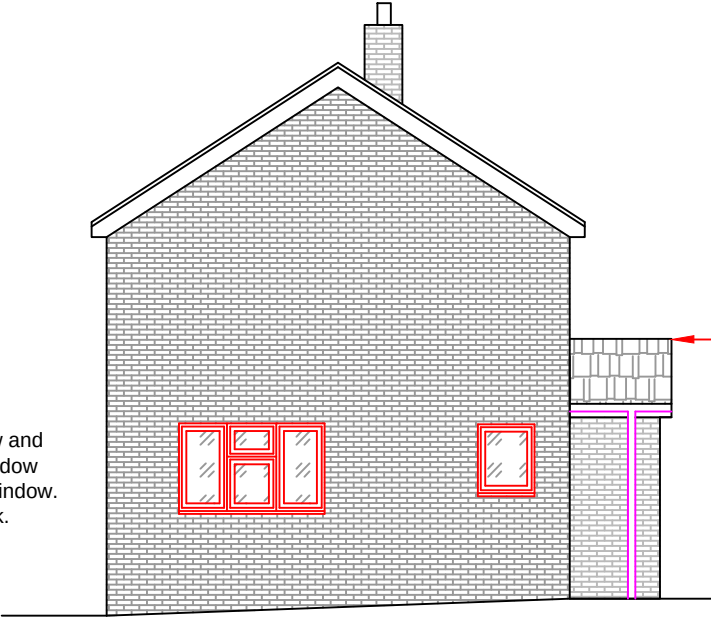


Proposed east side elevation
Scale 1:100

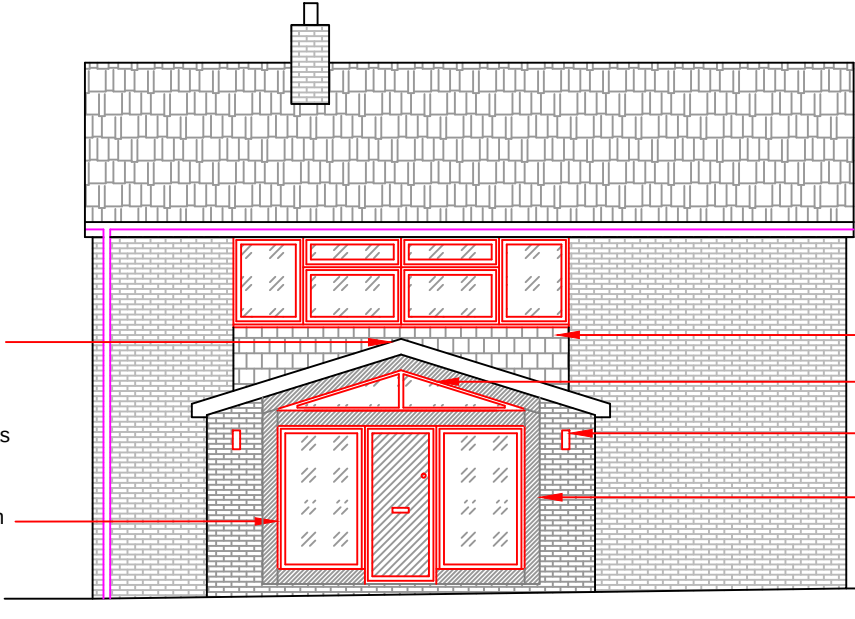


Proposed front elevation
Scale 1:100

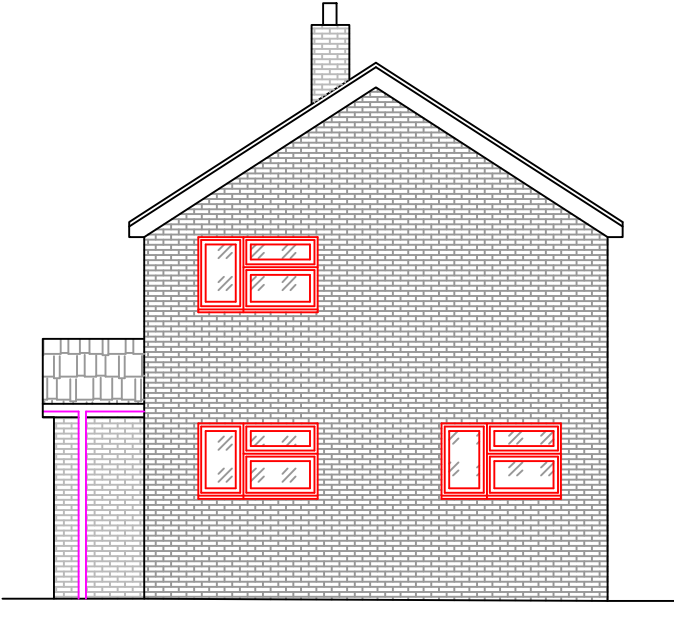


Proposed west side elevation
Scale 1:100

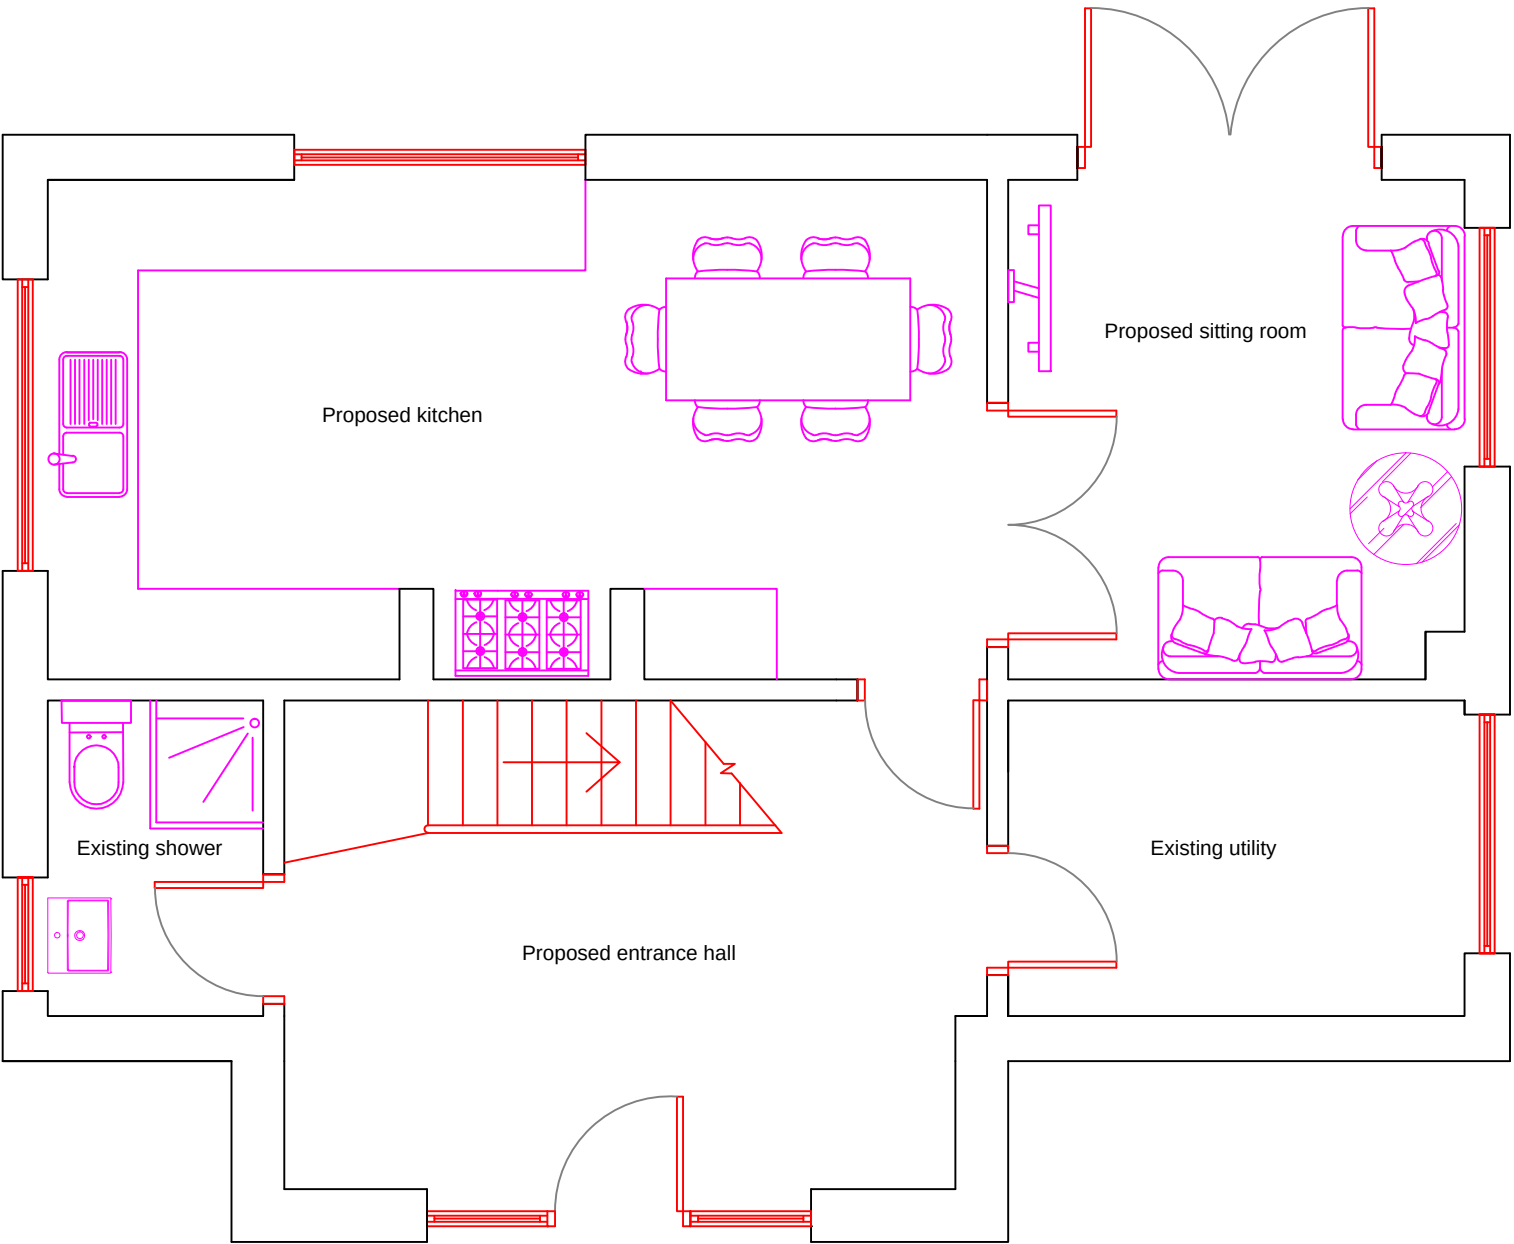

Proposed ground floor plan
Scale 1:50

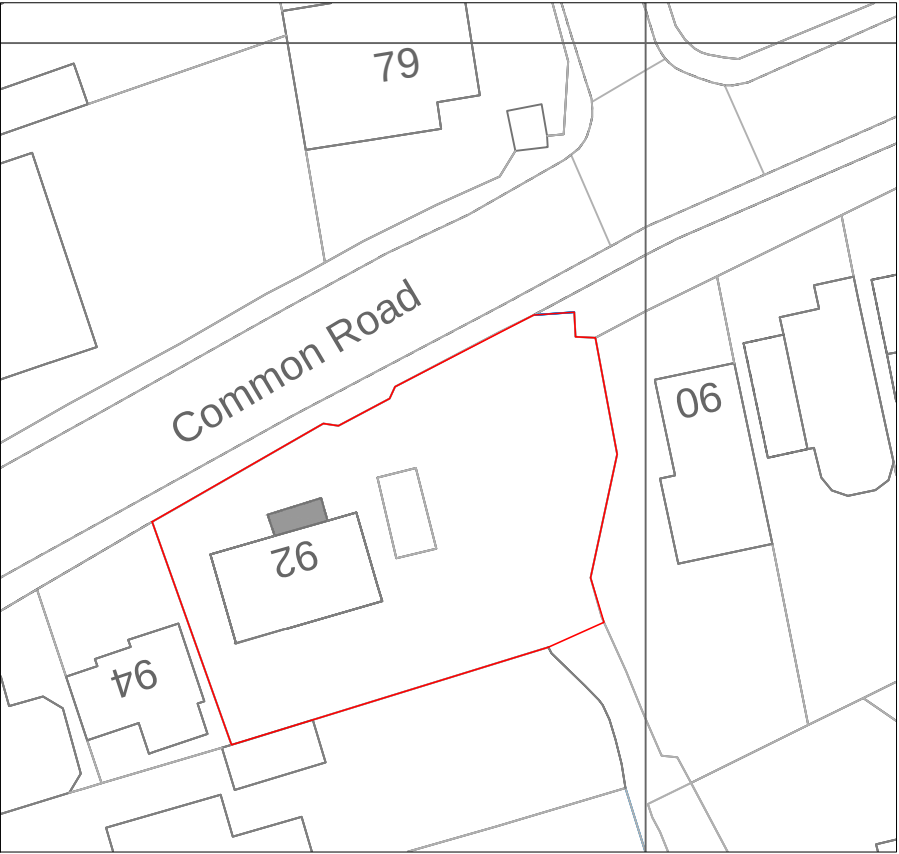

Proposed block plan
Scale 1:500
License no. 100047474

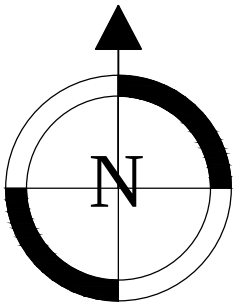

DO NOT SCALE FROM THIS DRAWING
ALL DIMENSIONS TO BE CHECKED ON SITE
THIS IS NOT A WORKING DRAWING



Architectural Services, Design and Planning

Mrs Crystal Mintram
13 Oaktree Road
Southampton, Hampshire
SO18 1PL

Client: Mr and Mrs Richardson
92 Common Road
Chandlers Ford, Hampshire
SO53 1HB

Project Title:
Single storey front porch extension
and internal alterations.

Drawing Title:
Proposed floor plan, elevations
and block plan

Project No.: 2023-292	Drawing No.: P01	Rev.
Date: December 2023	Scale: As marked @ A2	
Stage: For planning purposes only		
Drawn by: Crystal Mintram - Tel: 07769 152012		