



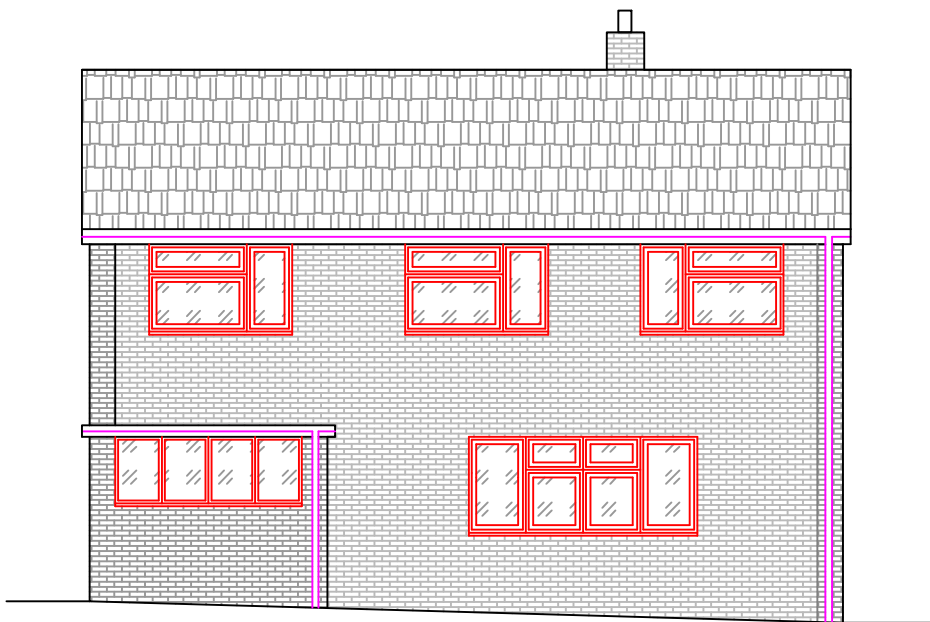


Existing rear elevation
Scale 1:100




Existing east side elevation
Scale 1:100

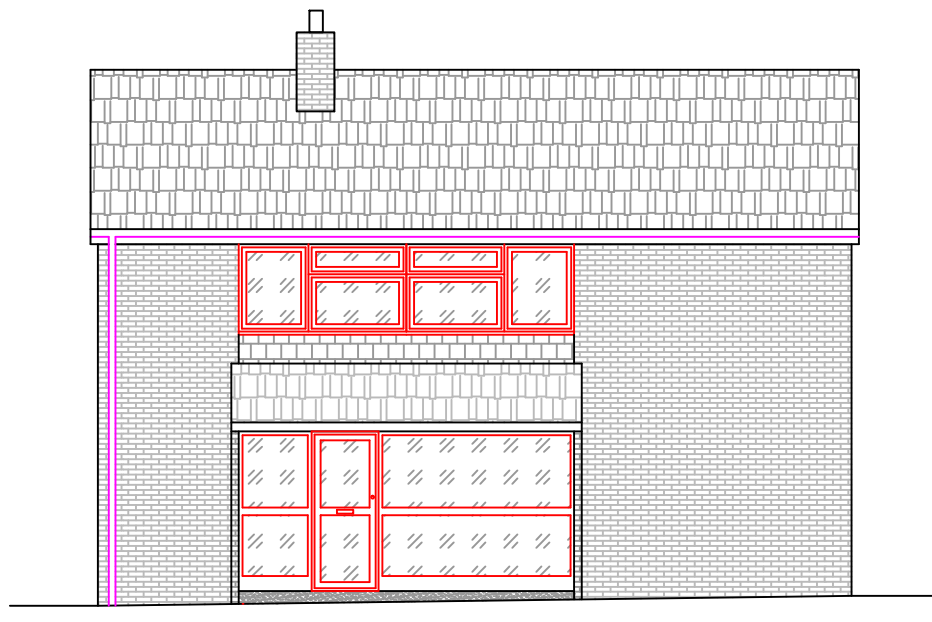

Existing front elevation
Scale 1:100

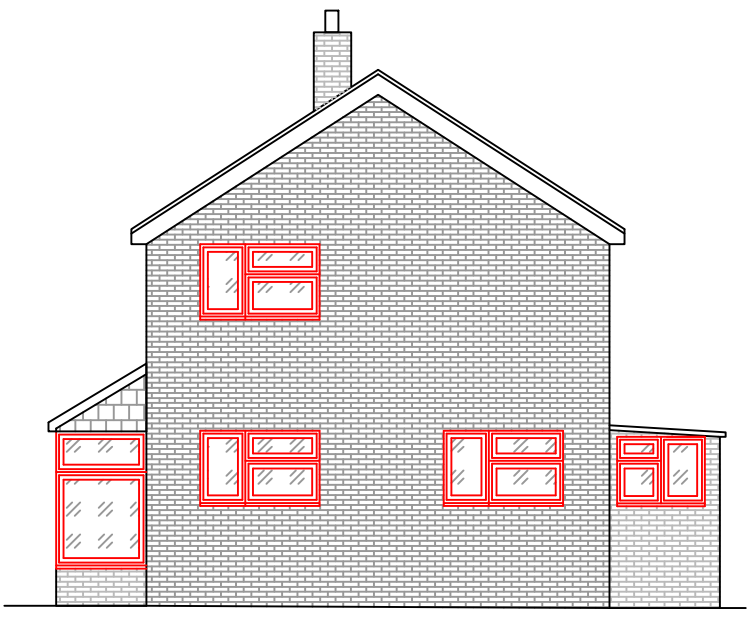



Existing west side elevation
Scale 1:100

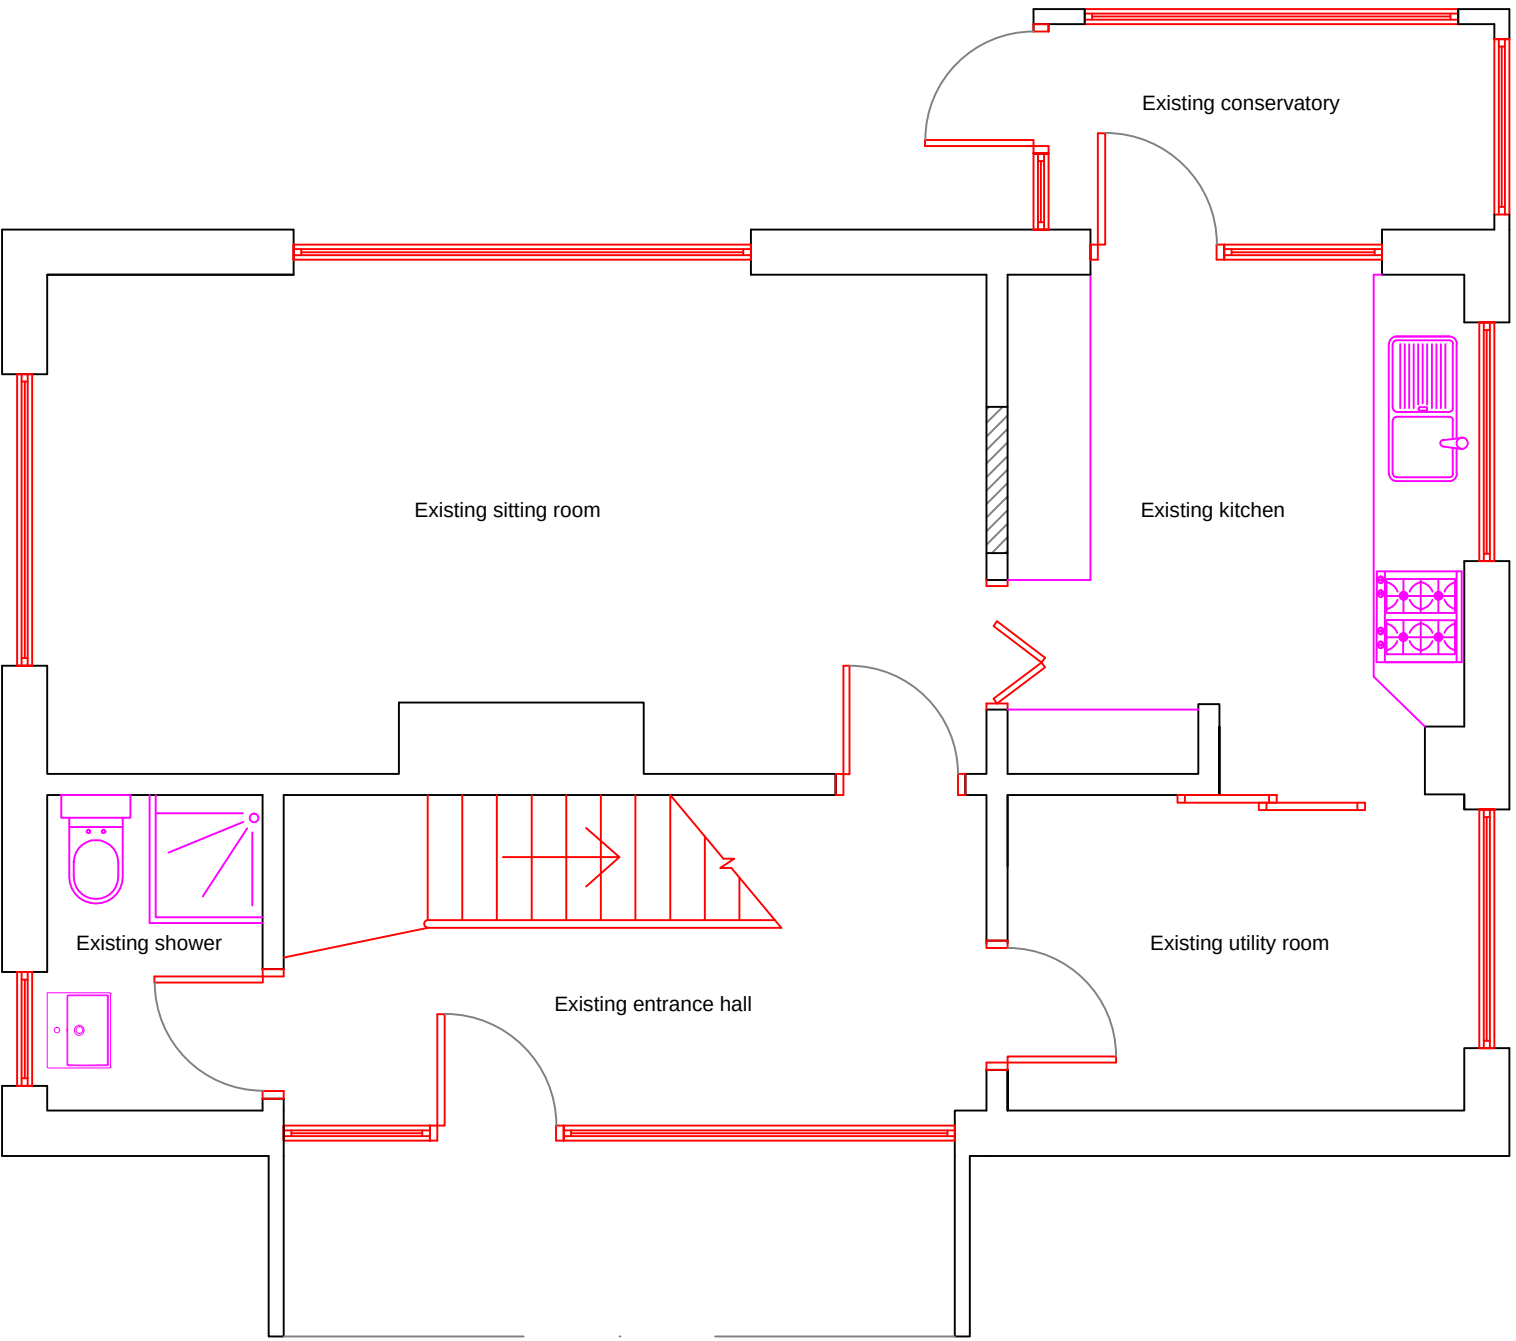

Existing ground floor plan
Scale 1:50



Existing location plan
Scale 1:1250
License no. 100047474

 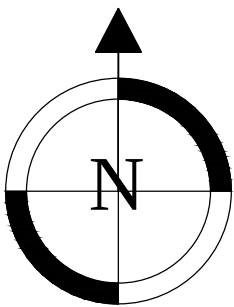

DO NOT SCALE FROM THIS DRAWING
ALL DIMENSIONS TO BE CHECKED ON SITE
THIS IS NOT A WORKING DRAWING



Architectural Services, Design and Planning

Mrs Crystal Mintram
13 Oaktree Road
Southampton, Hampshire
SO18 1PL

Client: Mr and Mrs Richardson
92 Common Road
Chandlers Ford, Hampshire
SO53 1HB

Project Title:

Single storey front porch extension
and internal alterations.

Drawing Title:

Existing floor plan, elevations
and location plan

Project No.:	Drawing No.:	Rev.:
2023-292	S01	
Date: September 2023	Scale: As marked @ A2	
Stage: For planning purposes only		
Drawn by: Crystal Mintram - Tel: 07769 152012		