




DATUM 43.00m

ELEVATION 1

DATUM 43.00m

SOUTH-EAST ELEVATION

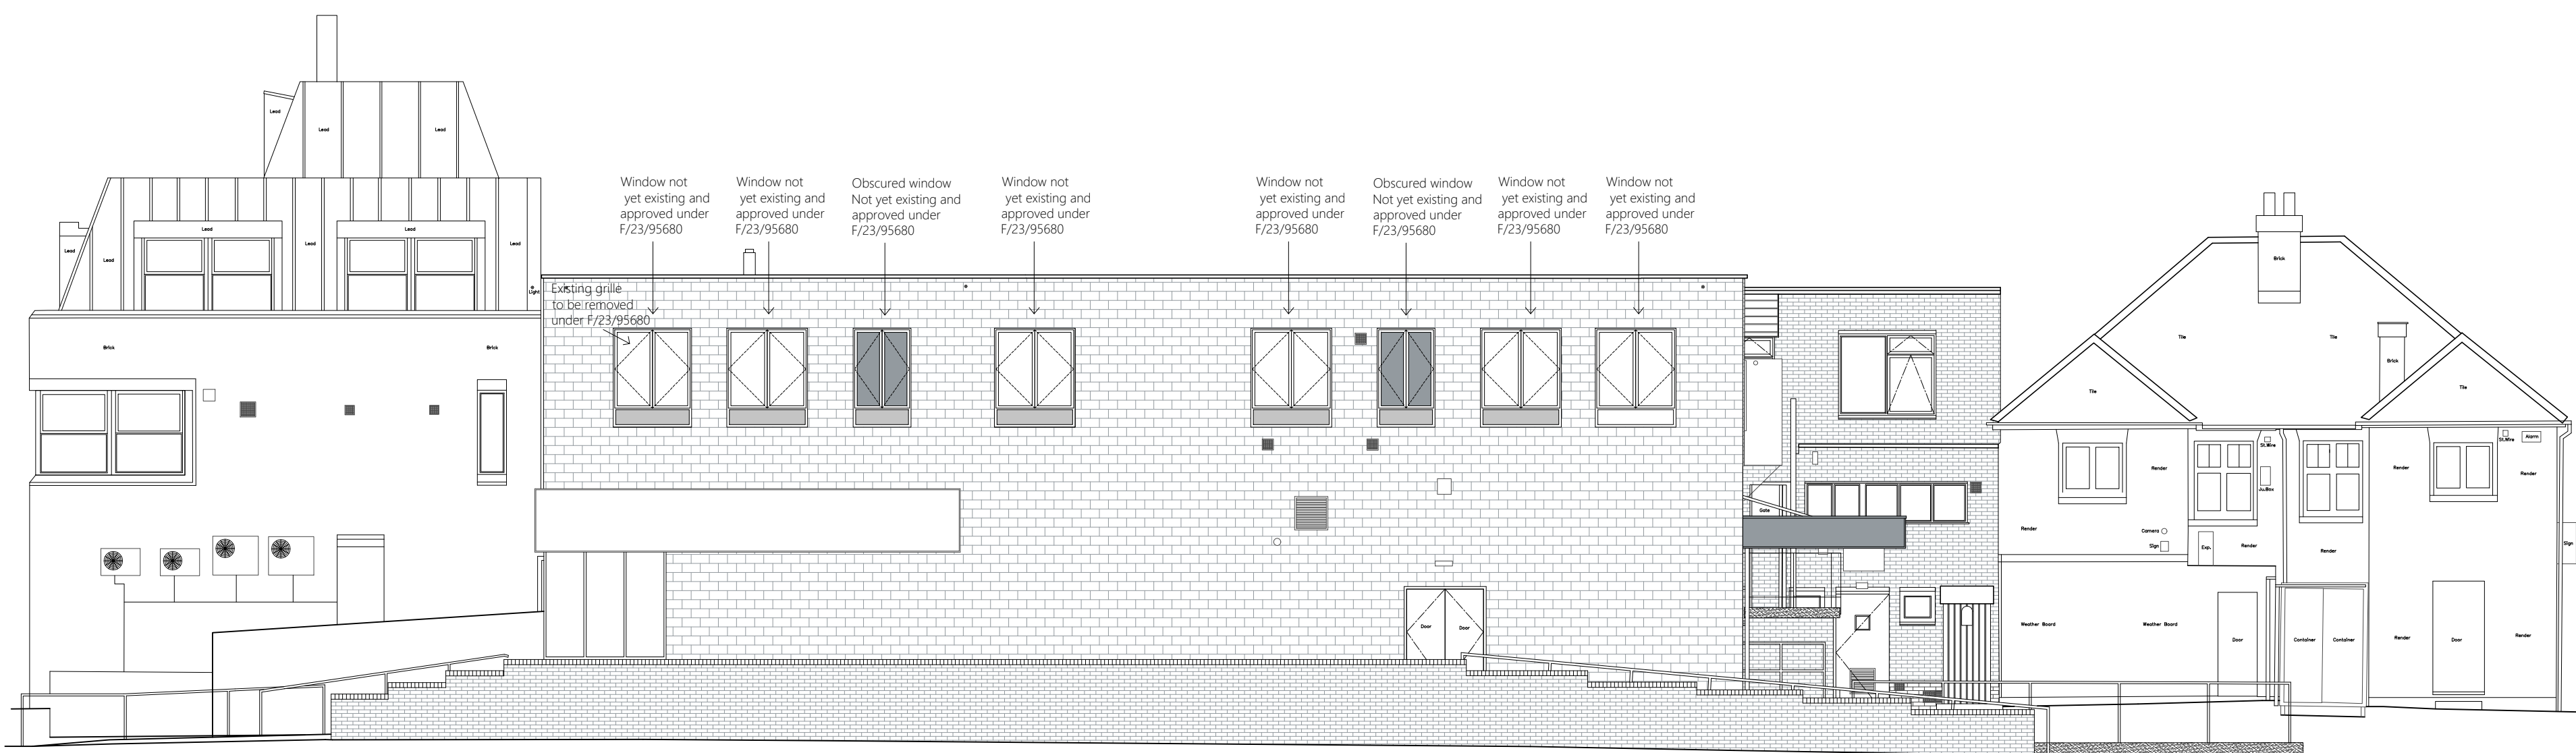

DATUM 43.00m

ELEVATION 3


DATUM 43.00m

NORTH-WEST ELEVATION

GENERAL NOTES:
USE FIGURED DIMENSIONS ONLY.
DO NOT SCALE OFF DRAWINGS.
ALL DIMENSIONS ARE TO BE CHECKED ON SITE.
INCONSISTENCIES ARE TO BE REPORTED TO
OATEN ARCHITECTS IMMEDIATELY.

COPYRIGHT OF OATEN ARCHITECTS LTD.

NOTES:

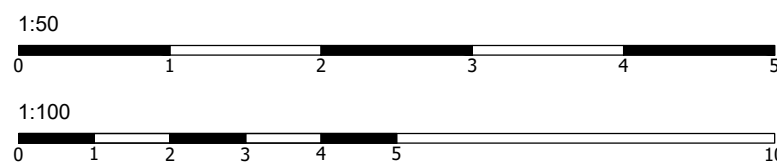

REV.:	DATE:	DESCRIPTION:
A	19/06/23	Windows sizes on the rear flats amended
B	13/10/23	Two windows obscured
C	17/11/23	Notes added to windows
D	27/11/23	Title amended



OATEN ARCHITECTS

Oaten Architects Ltd,
33 West Street, Hastings, East Sussex, TN34 3AN
T 01424 256476
E office@oatenarchitects.com
W www.oatenarchitects.com

PROJECT:
105-111 Winchester Road
Chandlers Ford Hampshire, SO53 2GH

STAGE:
Planning
CLIENT:
Heathwell Ltd

SCALE:
1:200 @ A3
1:100 @ A1

DRAWN BY - DATE:
- May 2023
CHECKED BY:
RO

DRAWING TITLE:
SE and NW Elevations -
as approved new fenstration
DRAWING NO: REV NO:

23.1371 / 201 D