




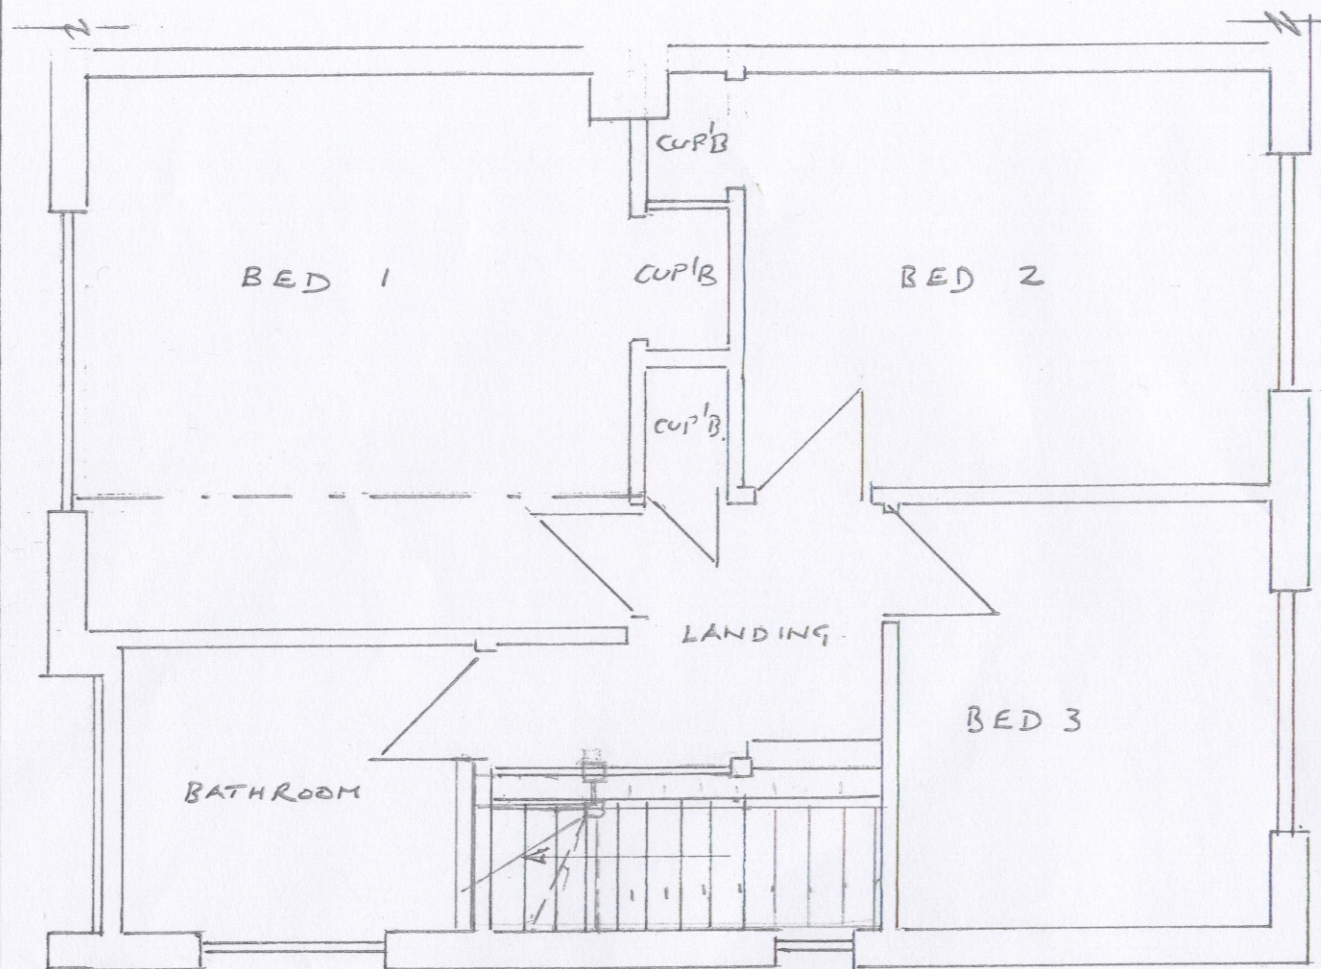


EXISTING 1st FLOOR

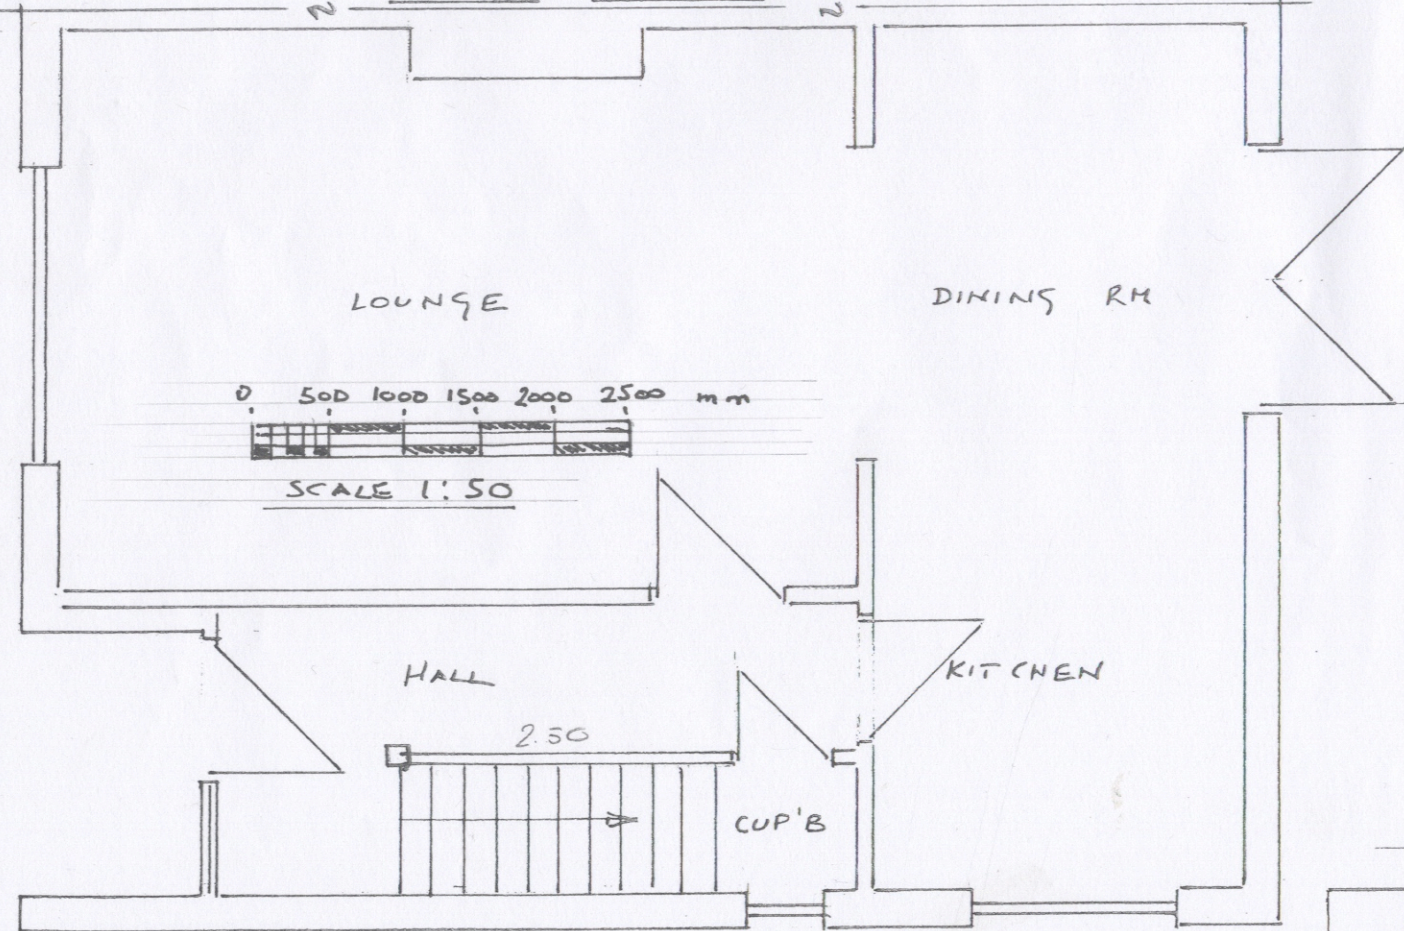

EXISTING GROUND FLOOR

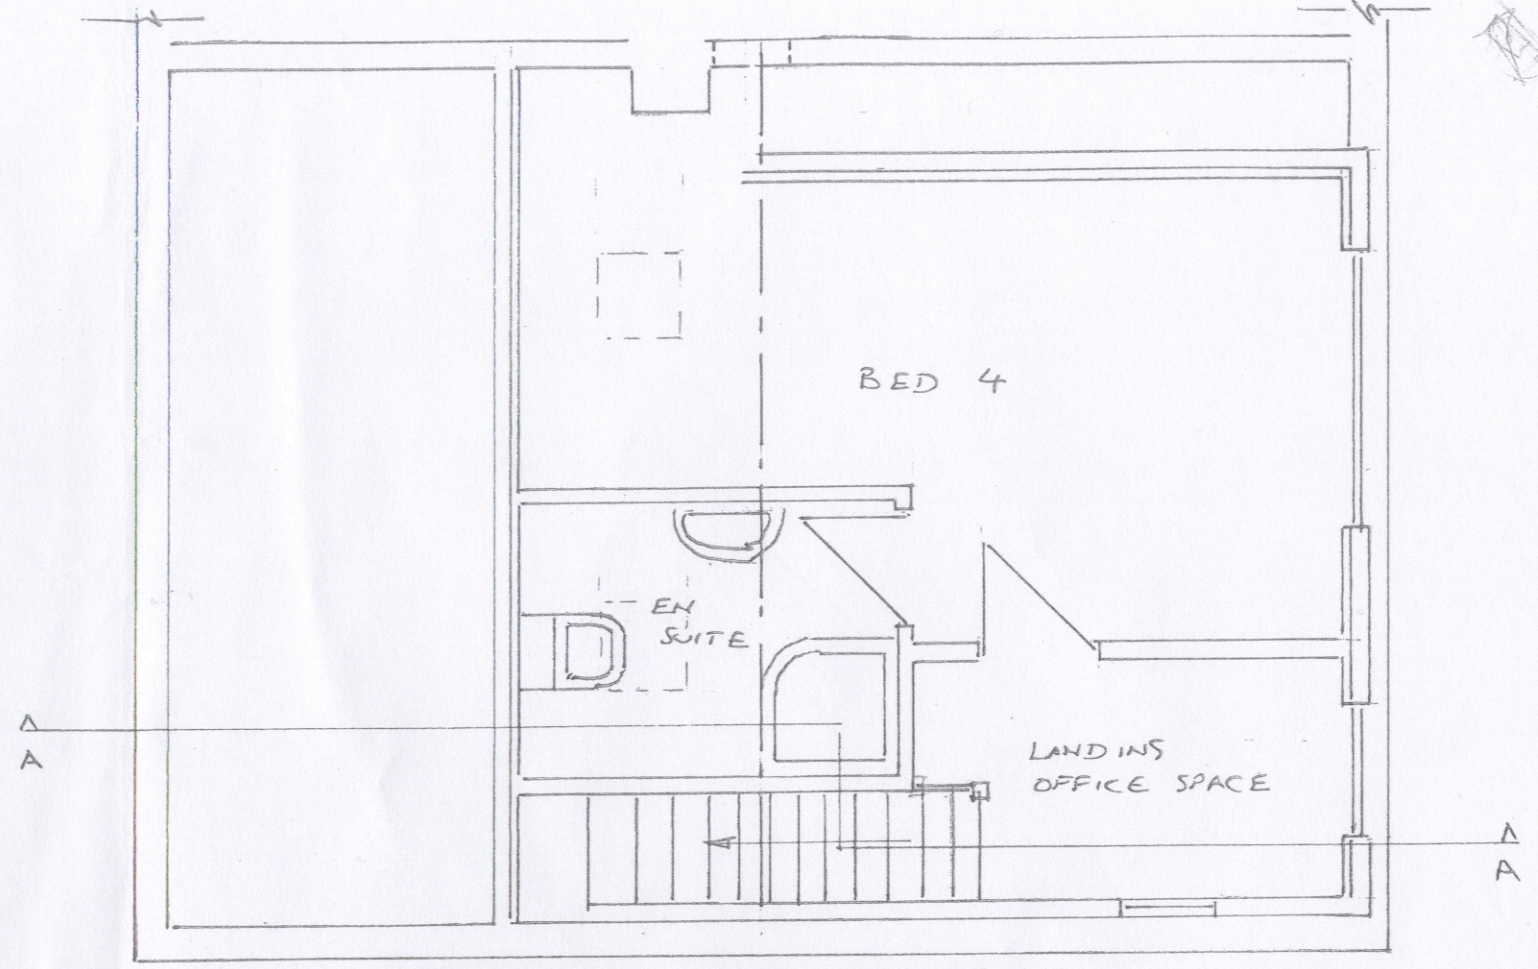

PROPOSED LOFT CONVERSION

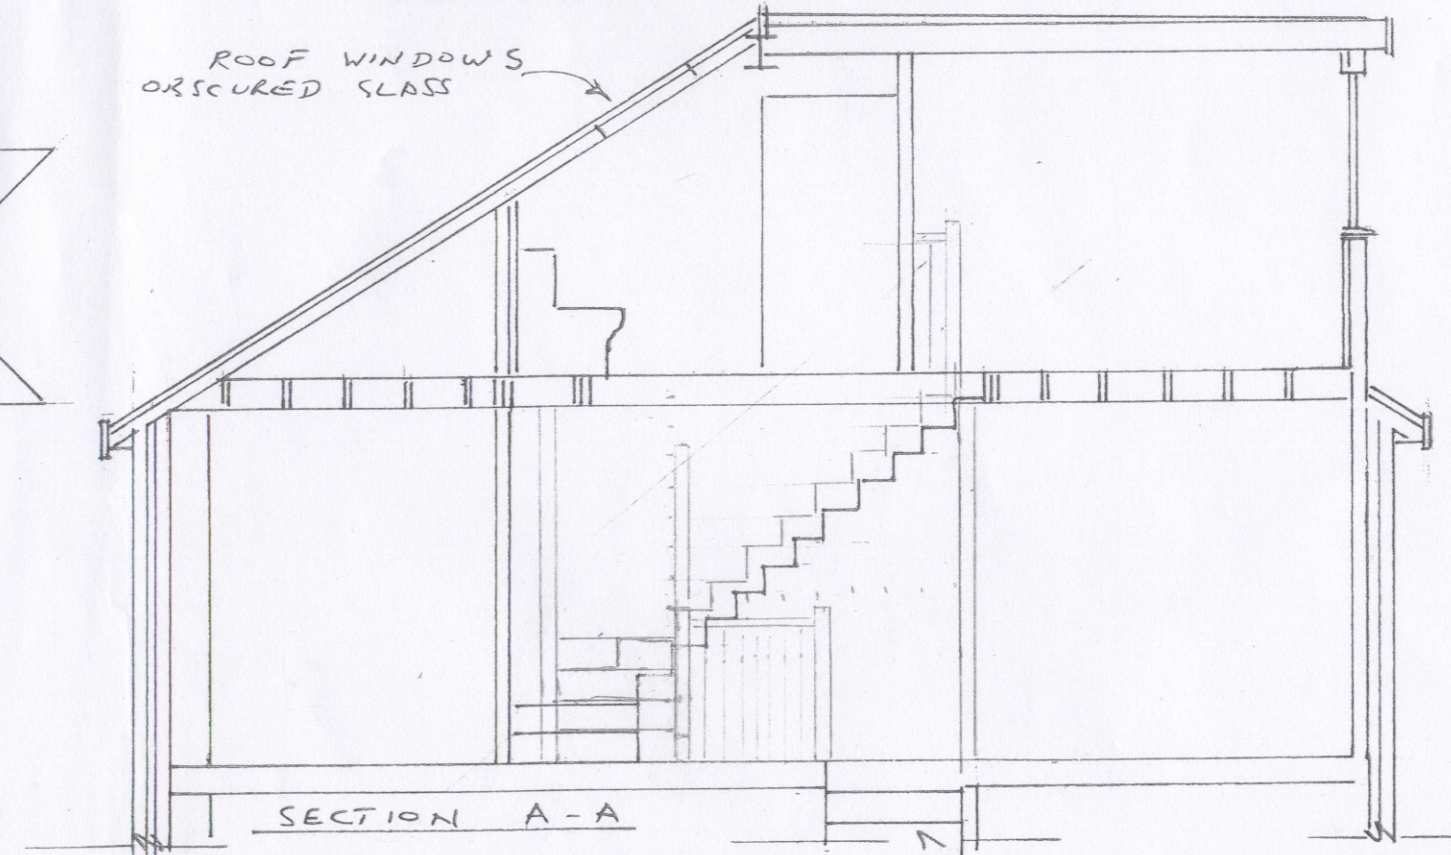

FLOOR PLANS
SCALE 1:50

PROPOSED LOFT CONVERSION AND PORCH EXTENSION & DRUG
23 MARLS RD BOTLEY SO30 2EY 1