



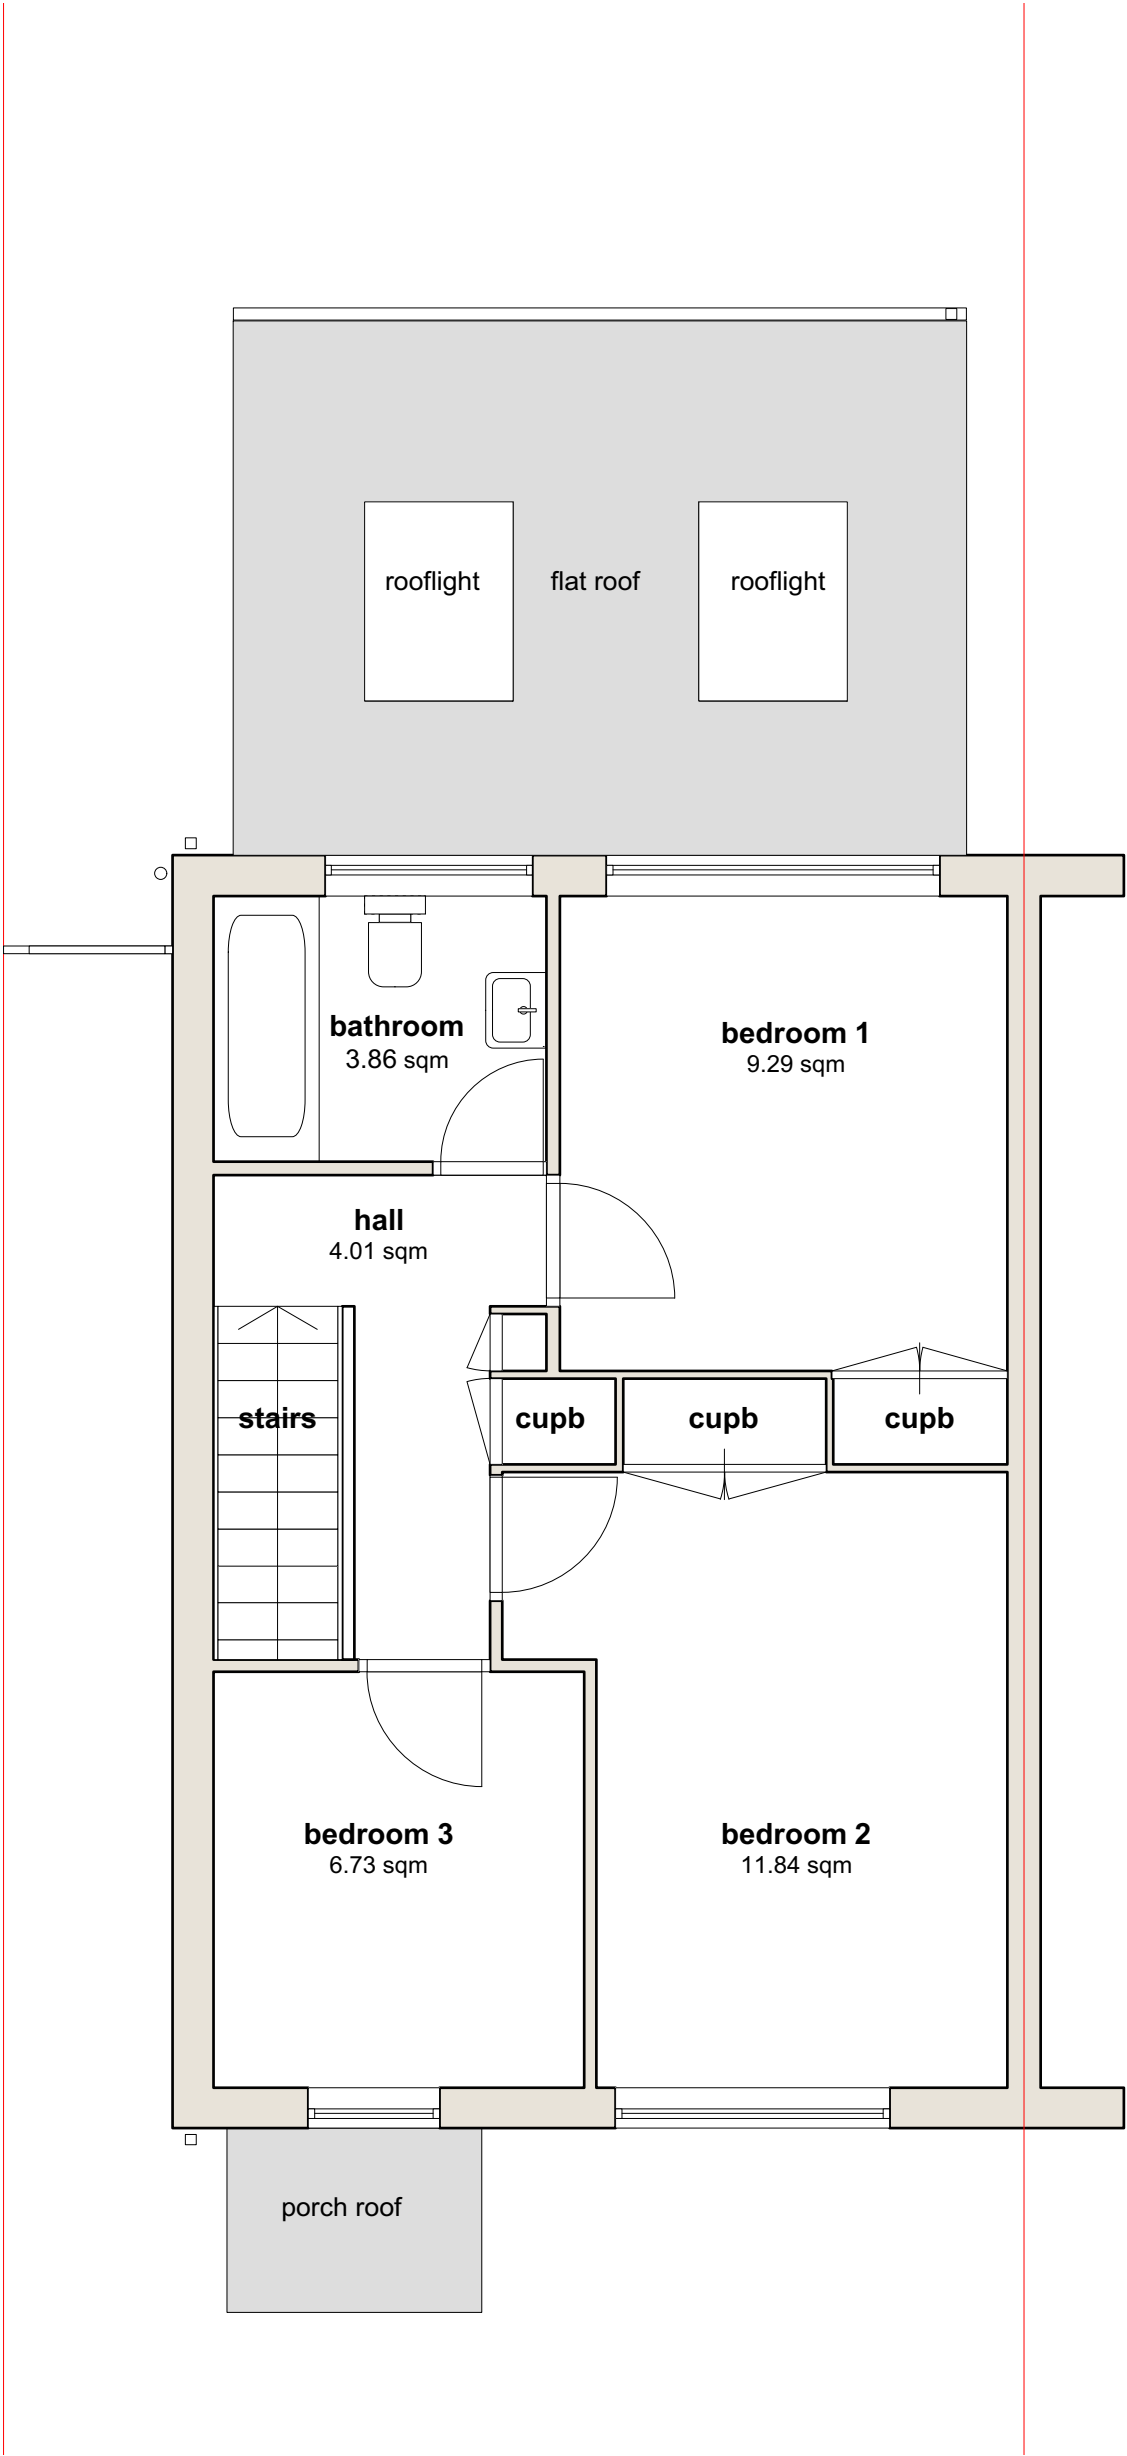

Rev	date	notes	drawn
NOTES: This drawing is © copyright Beatrix Kovacs 2023. No unauthorised reproduction of any kind is permitted. No Dimensions to be scaled from this drawing.			
KEY: existing wall proposed wall demolished wall			
project title 43 Navigators Way, Hedge End, SO30 2GP			
drawing title Proposed First Floor Plan			
Beatrix Kovacs 109 Nutbeam Rd, Eastleigh, SO50 5JR www.beatrixkovacs.co.uk 07909528614		date of origin December 2023	scale 1:50 @ A3
client James Curtis		status PLANNING (retrosp) 23_27_104	
		drawing reference	revision A

 