



1. SOUTH ELEVATION

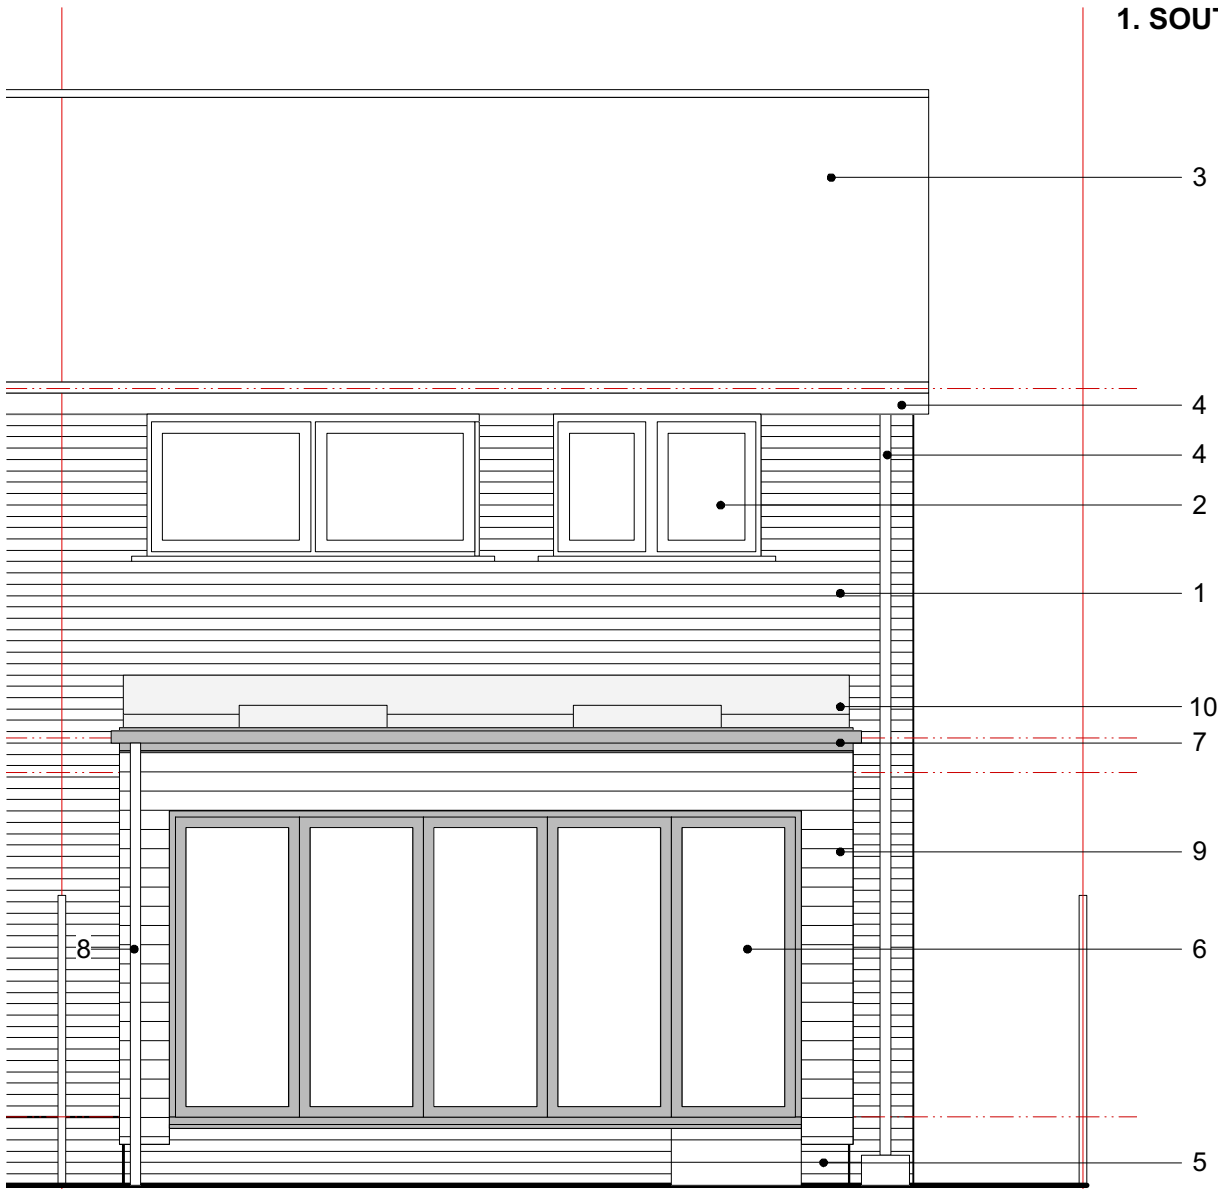

2. NORTH ELEVATION

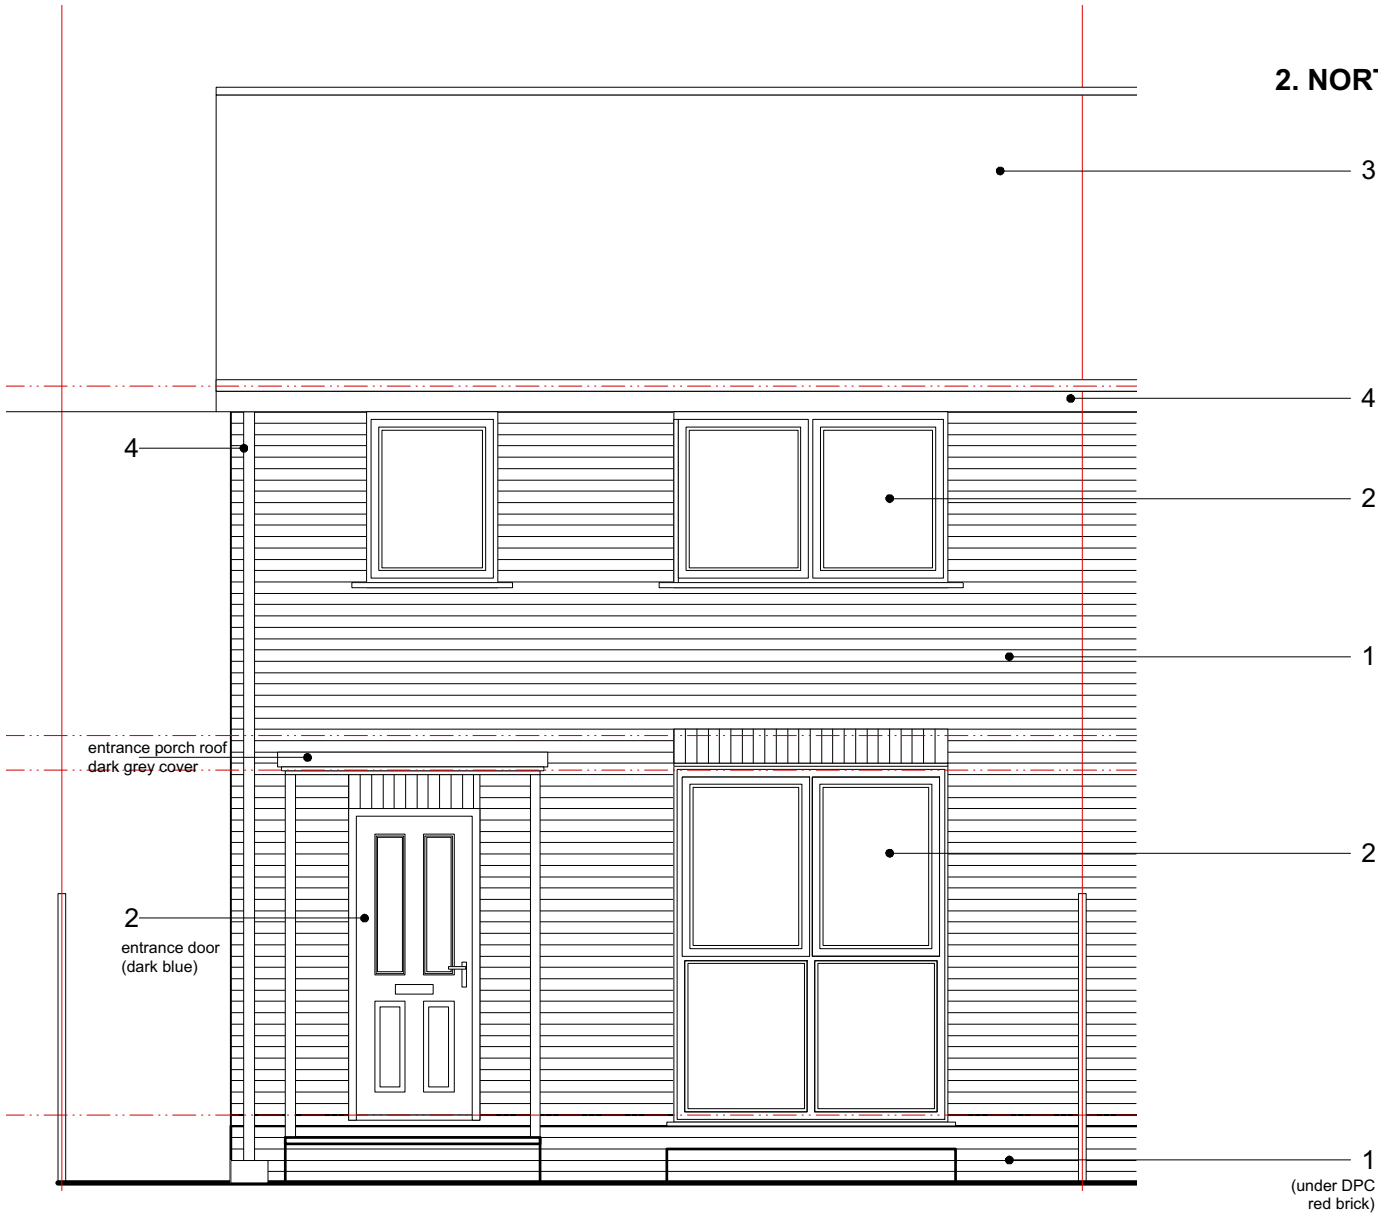

0 1 2 3 4 5 M

scale 1:50

NOTES: This drawing is © copyright Beatrix Kovacs 2023. No unauthorised reproduction of any kind is permitted. No Dimensions to be scaled from this drawing.

KEY: 1. Existing buff brick cladding (red brick under DPC)
2. Existing windows/doors - white (entrance door dark blue)
3. Existing roof - grey concrete tiles
4. Existing gutter/rainwater pipes (white)
5. New red brick under DPC (match existing)
6. New aluminium door system - dark grey
7. New metal flashing and gutter- dark grey
8. New rainwater pipe (white - match existing)
9. New timber (cedar) cladding
10. New flat roof covering - grey

Rev	date	notes	drawn
project title 43 Navigators Way, Hedge End, SO30 2GP			
drawing title Proposed Elevations 1			
Beatrix Kovacs 109 Nutbeam Rd, Eastleigh, SO50 5JR www.beatrixkovacs.co.uk 07909528614		date of origin December 2023 client James Curtis	scale 1:50 @ A3
status PLANNING (retrosp) 23_27_203		drawing reference	revision A