


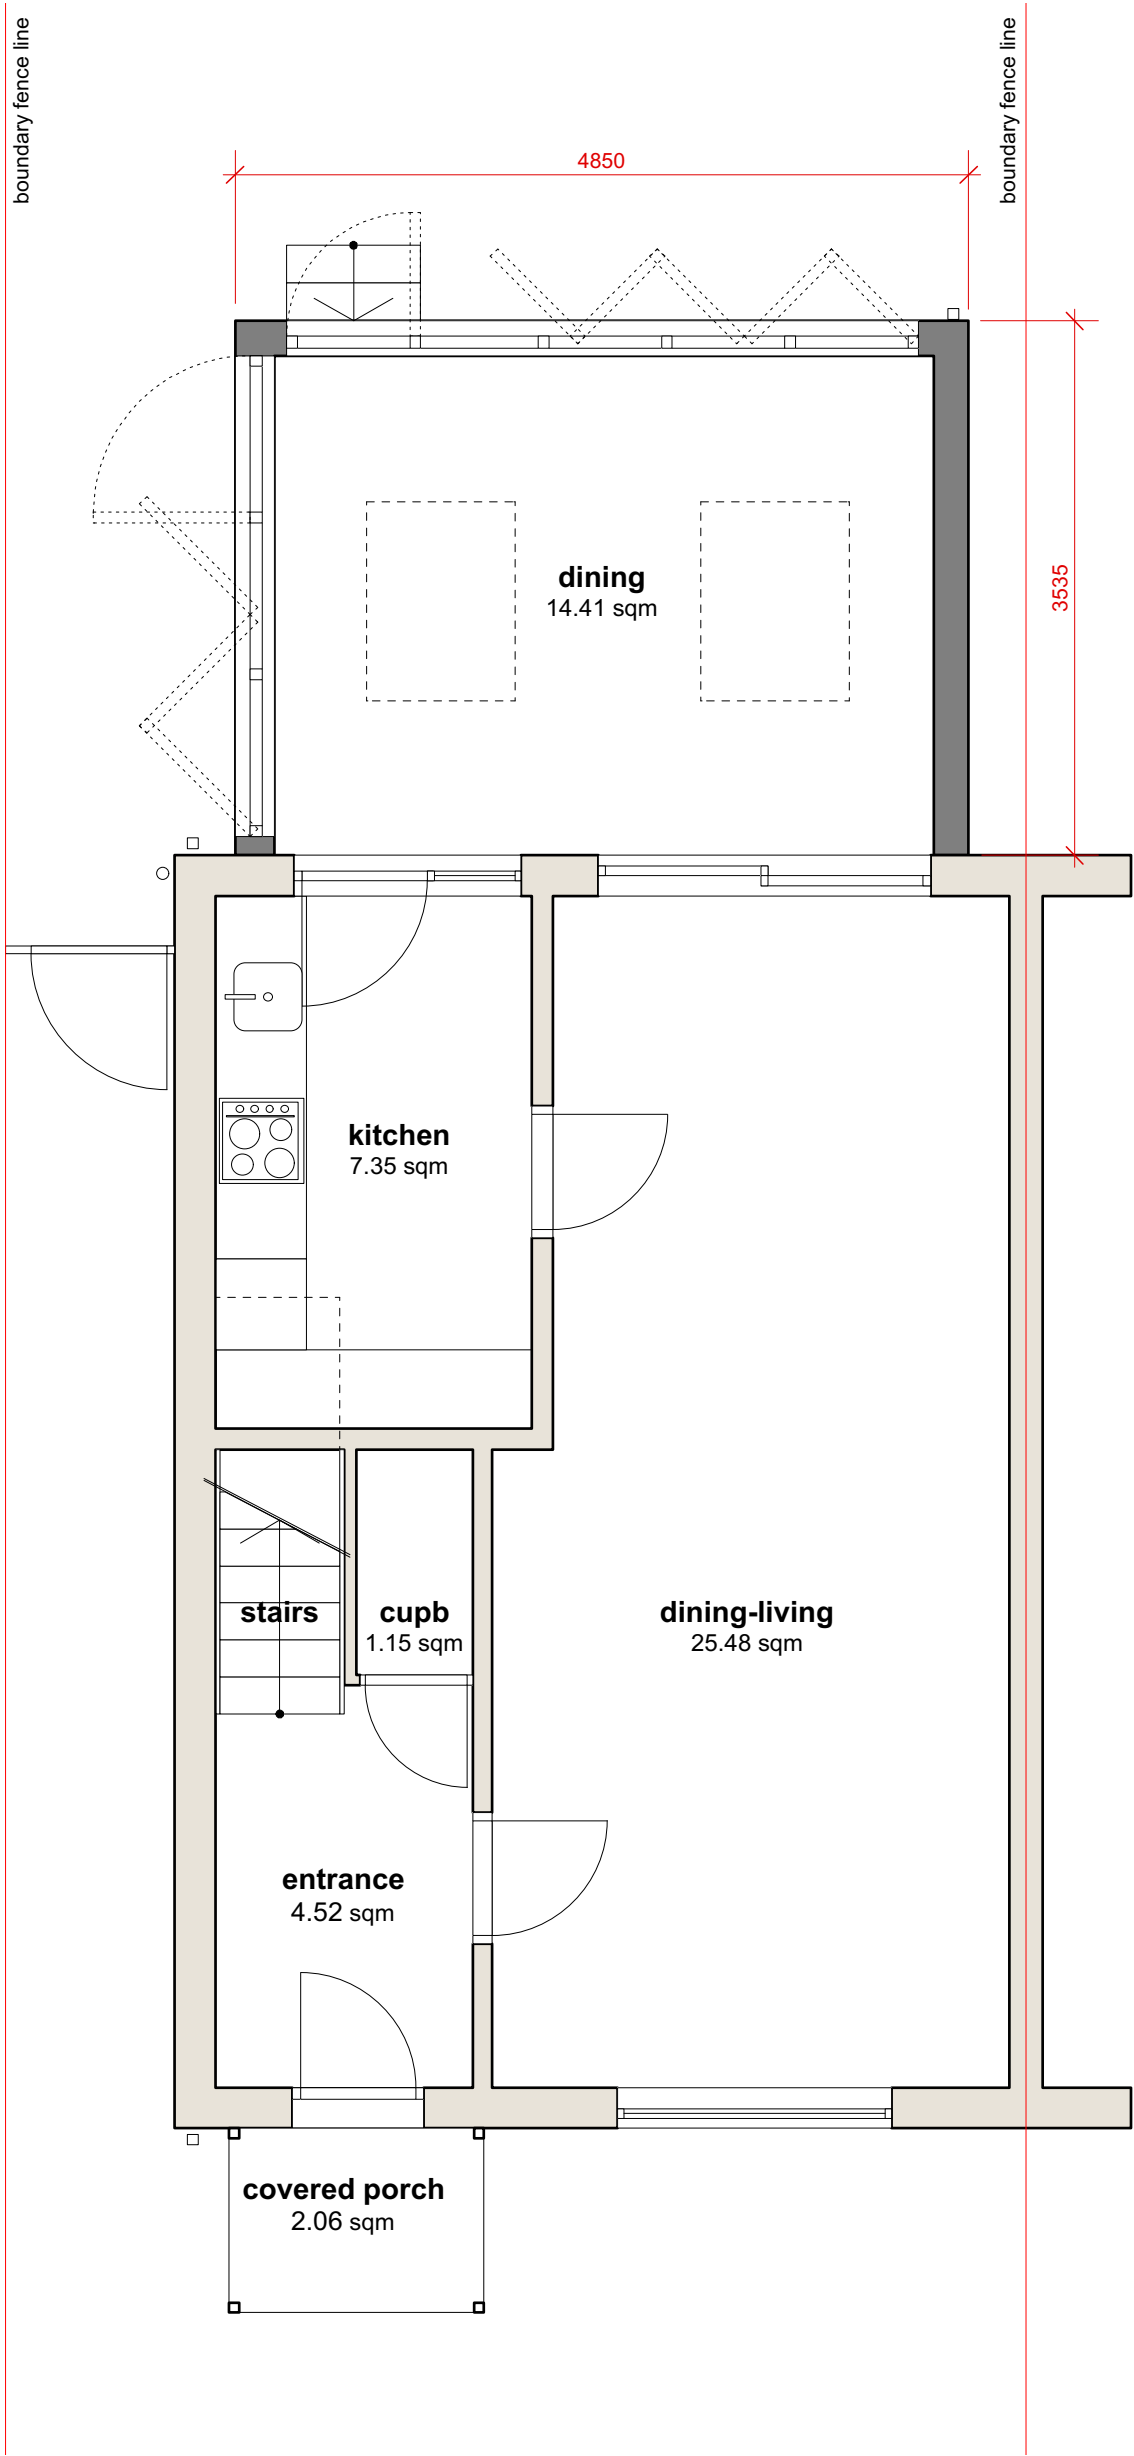

scale 1:50

Rev		date	notes	drawn
NOTES:		This drawing is © copyright Beatrix Kovacs 2023. No unauthorised reproduction of any kind is permitted. No Dimensions to be scaled from this drawing.		
KEY:		existing wall proposed wall demolished wall		
project title		43 Navigators Way, Hedge End, SO30 2GP		
drawing title		Proposed Ground Floor Plan		
Beatrix Kovacs 109 Nutbeam Rd, Eastleigh, SO50 5JR www.beatrixkovacs.co.uk 07909528614		date of origin December 2023	client James Curtis	scale 1:50 @ A3
status PLANNING (retrosp) 23_27_103		drawing reference		revision A