



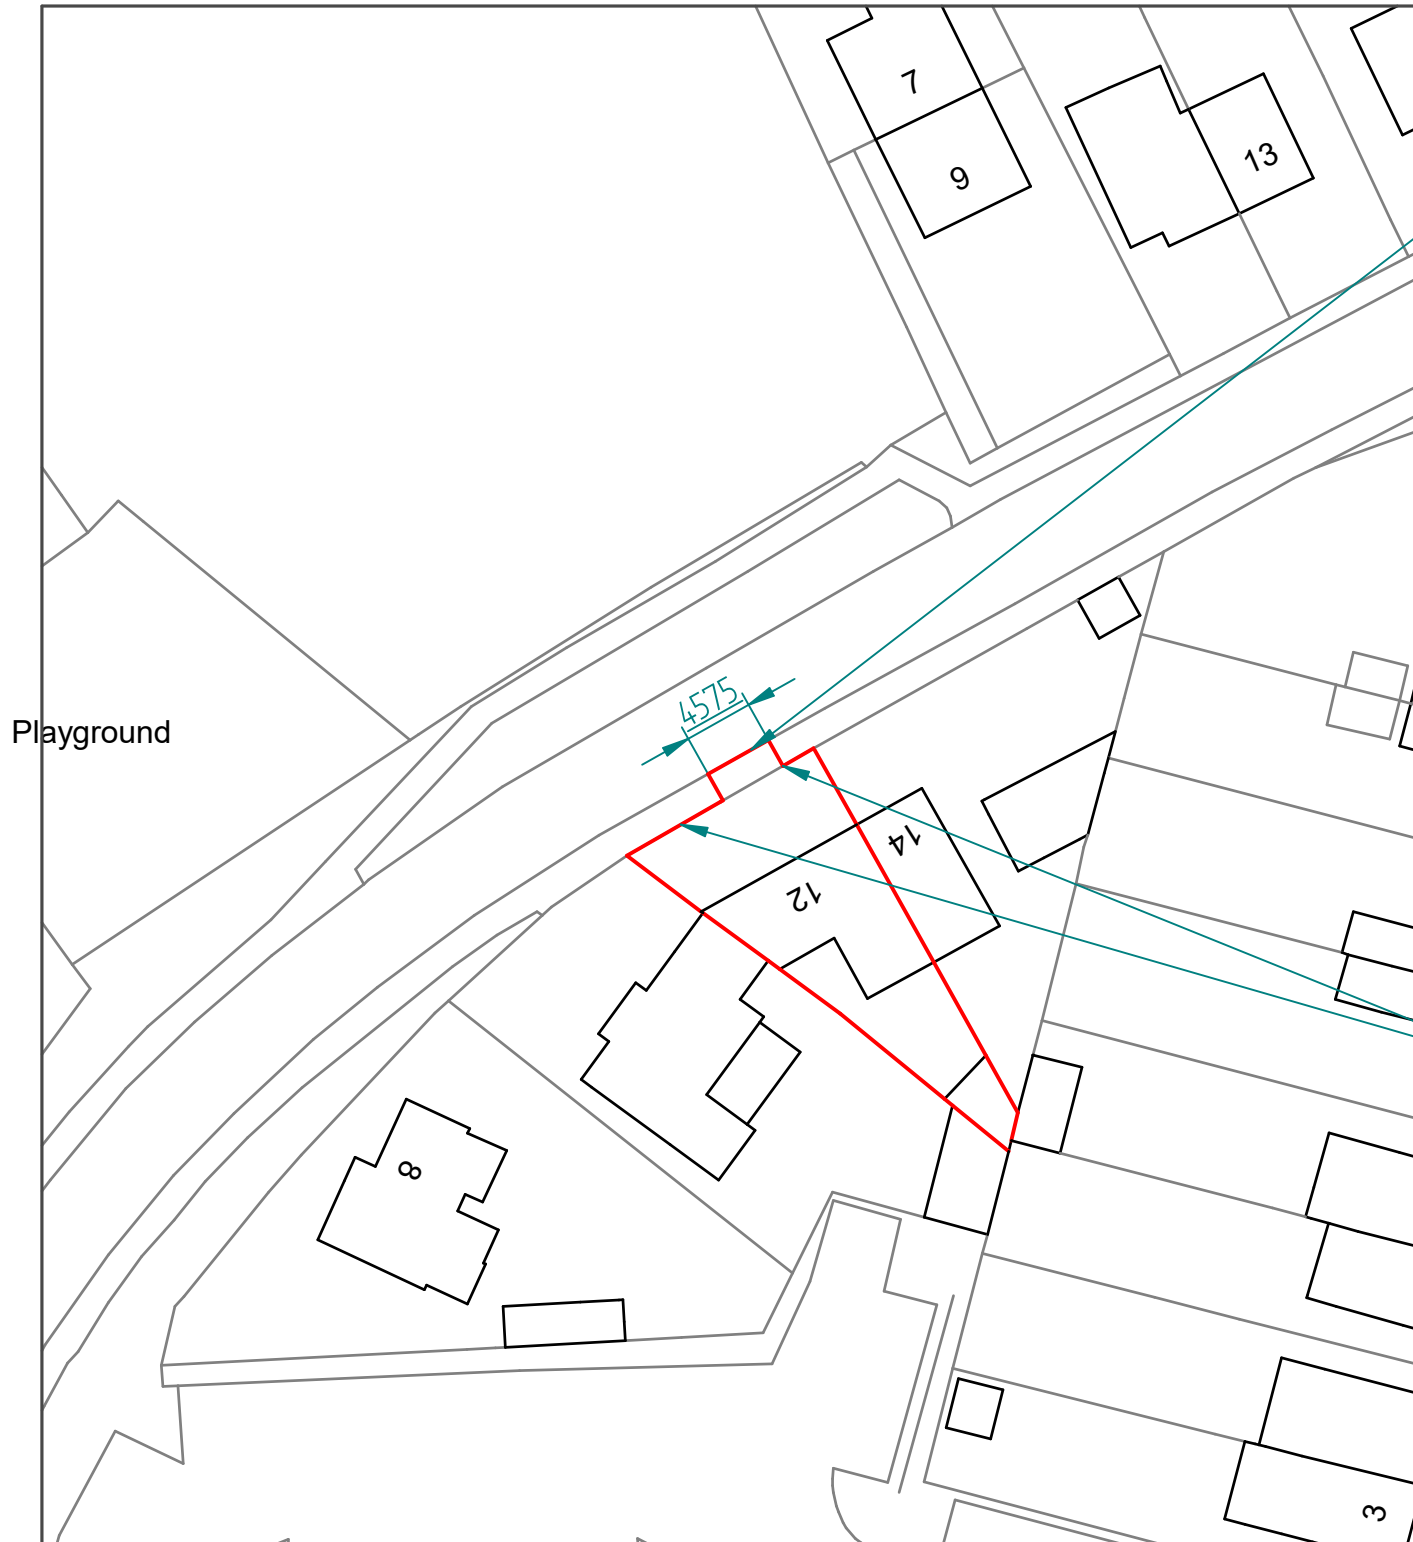

dropped kerb
2 angled and 3 flats
see site plan for more detail

wall to the front
to be completely removed

SCALE 1@500 @ A3

 

© Crown copyright 2023 Ordnance Survey 100053143

	NAME	DATE
DRAWN	PRB	19/12/2023

UNLESS OTHERWISE SPECIFIED
DIMENSIONS ARE IN MILLIMETERS

DWG PLANS 85 Cranmer Drive, Nursling, Southampton, SO16 0TD Mobile: 07851229345, Email: info@dwgplans.co.uk		
TITLE Site Plan 12 Chapel Road, West End		
SIZE A3	DWG NO DWG PLANS 02909	REV B
CLIENT: Mr Ramplee		
SCALE: 1:500 @ A3		SHEET 1 of 1