


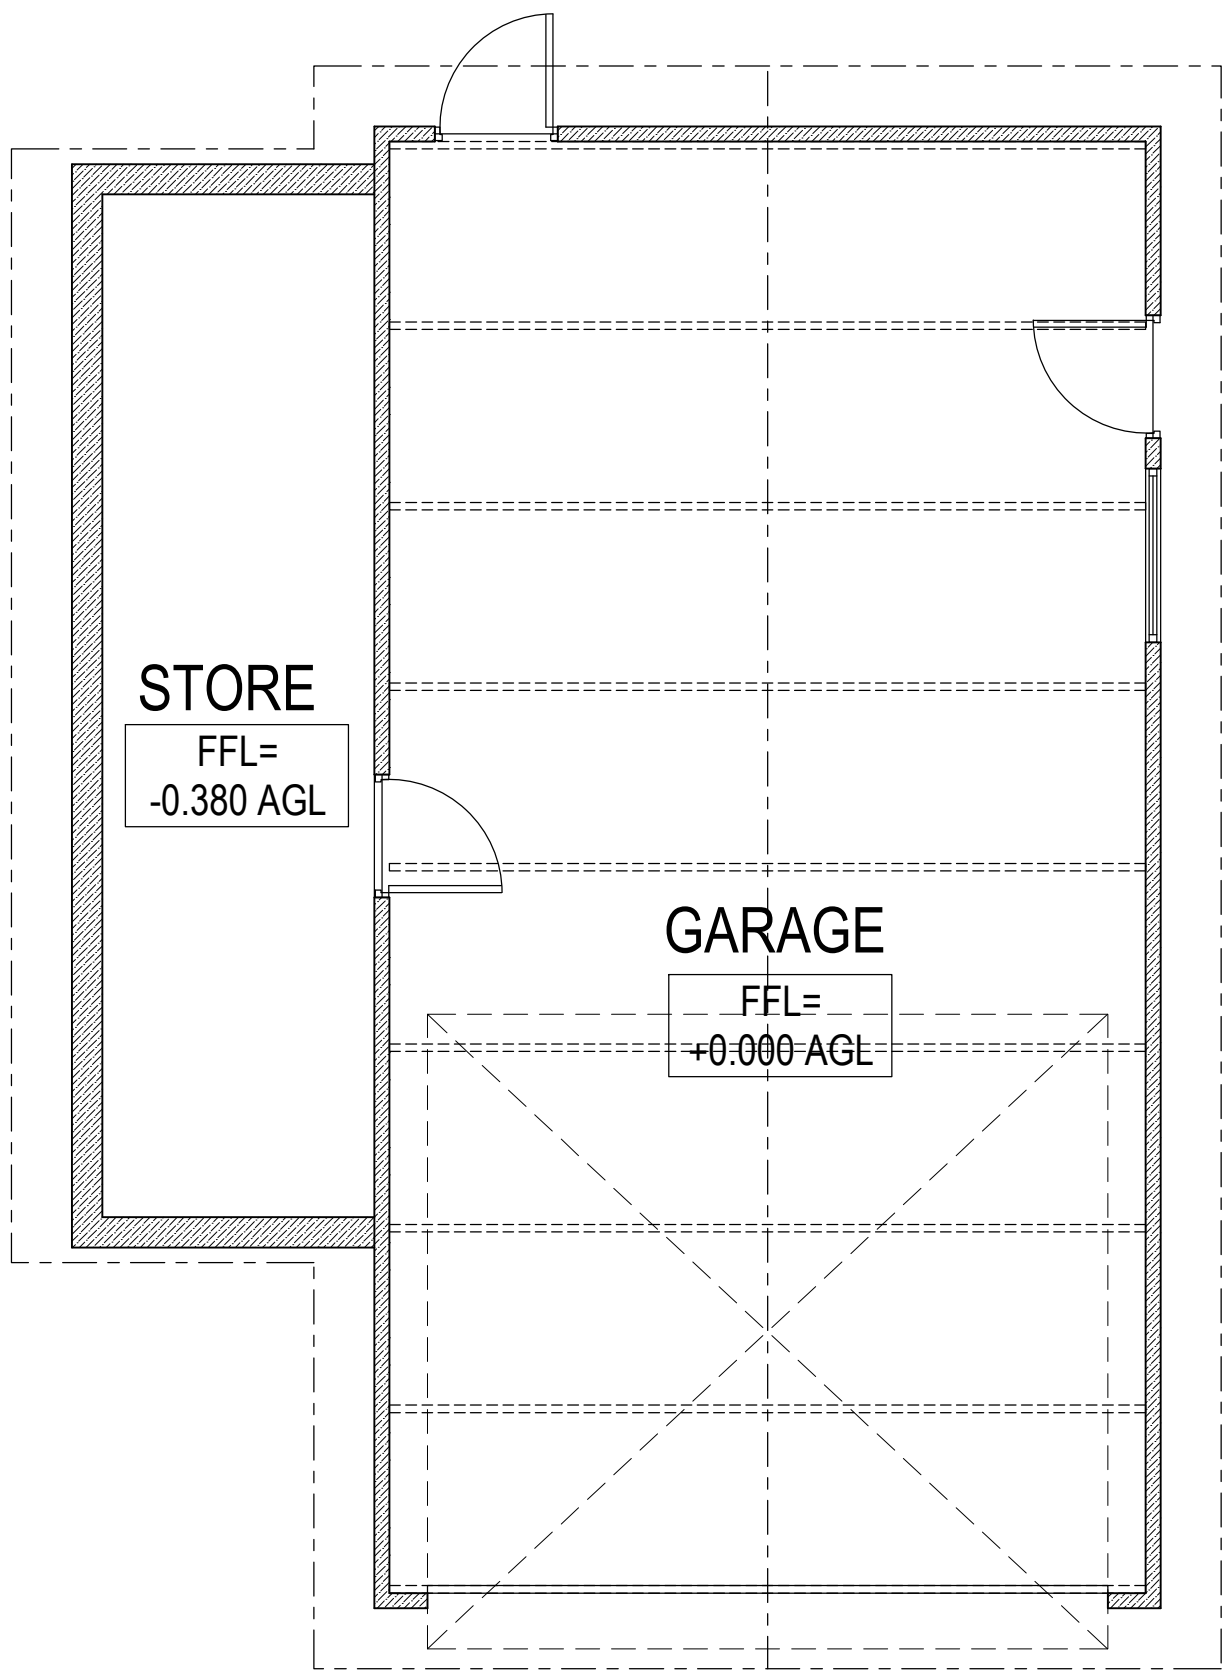


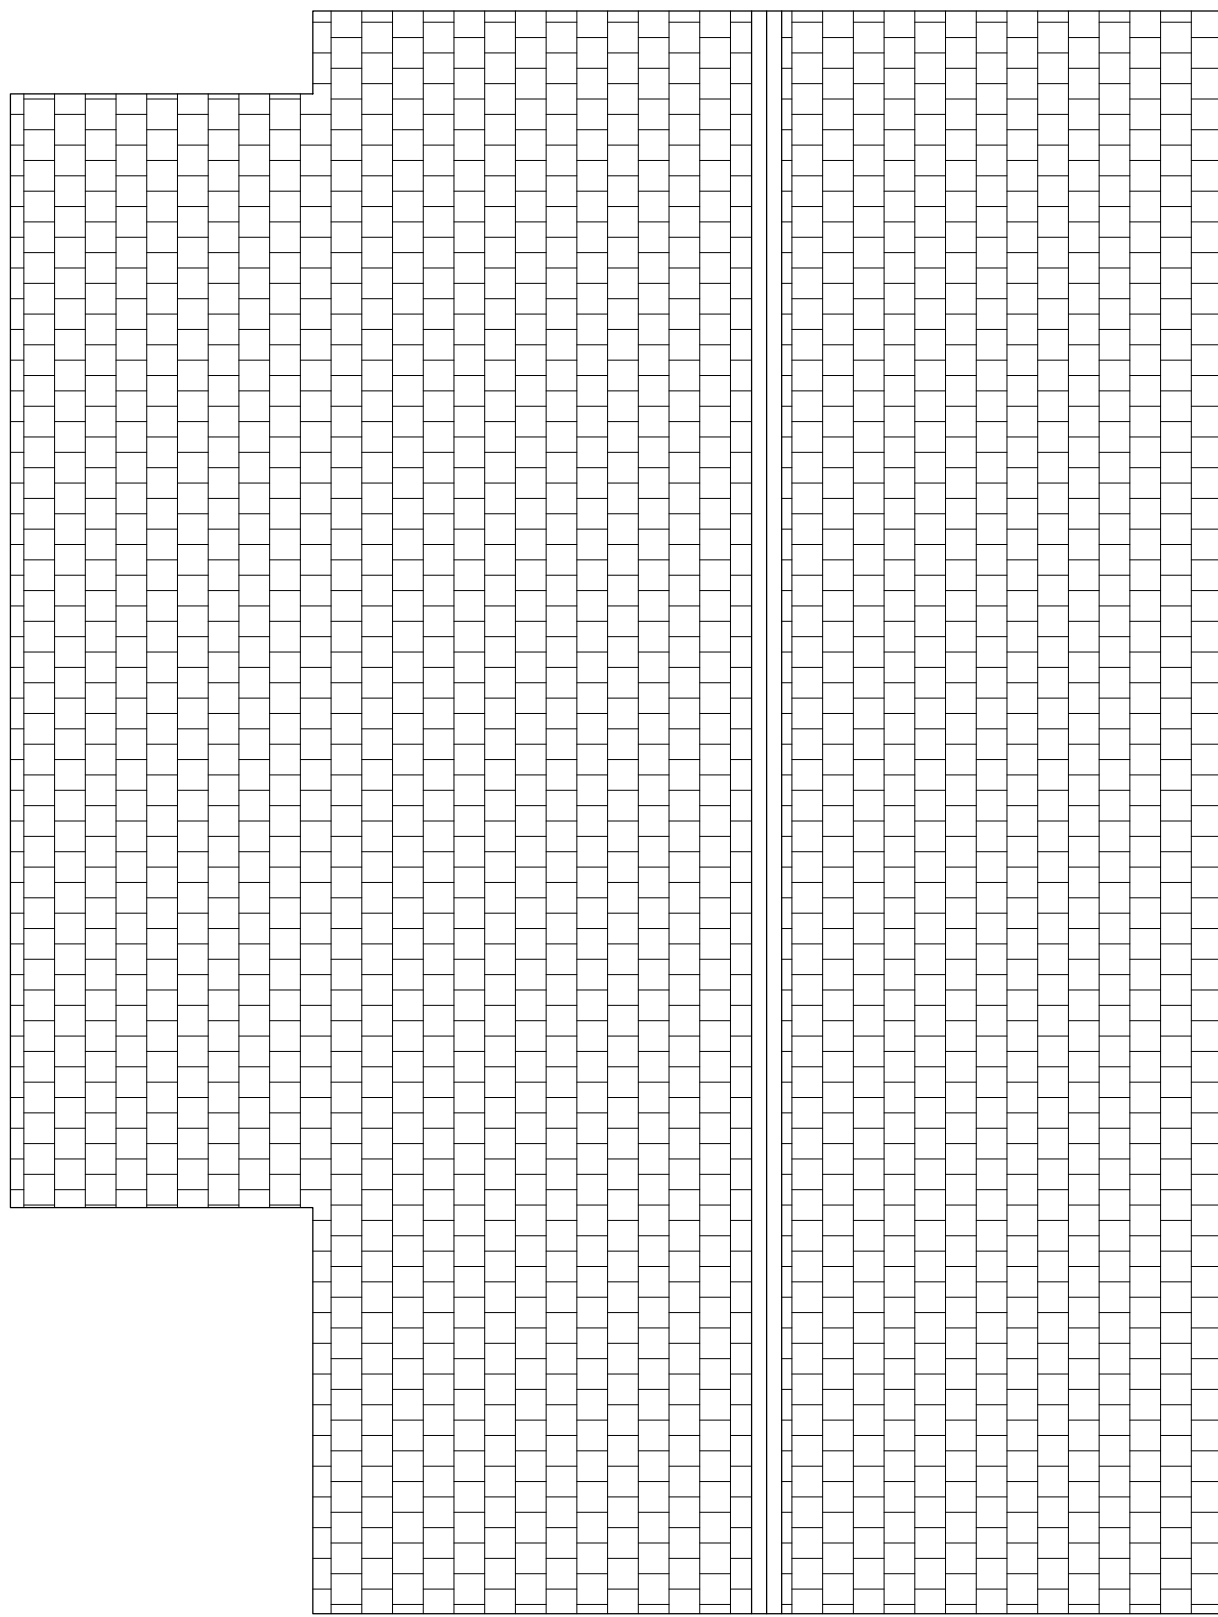


EXISTING PLAN
Scale 1:50

 



EXISTING ROOF PLAN
Scale 1:50

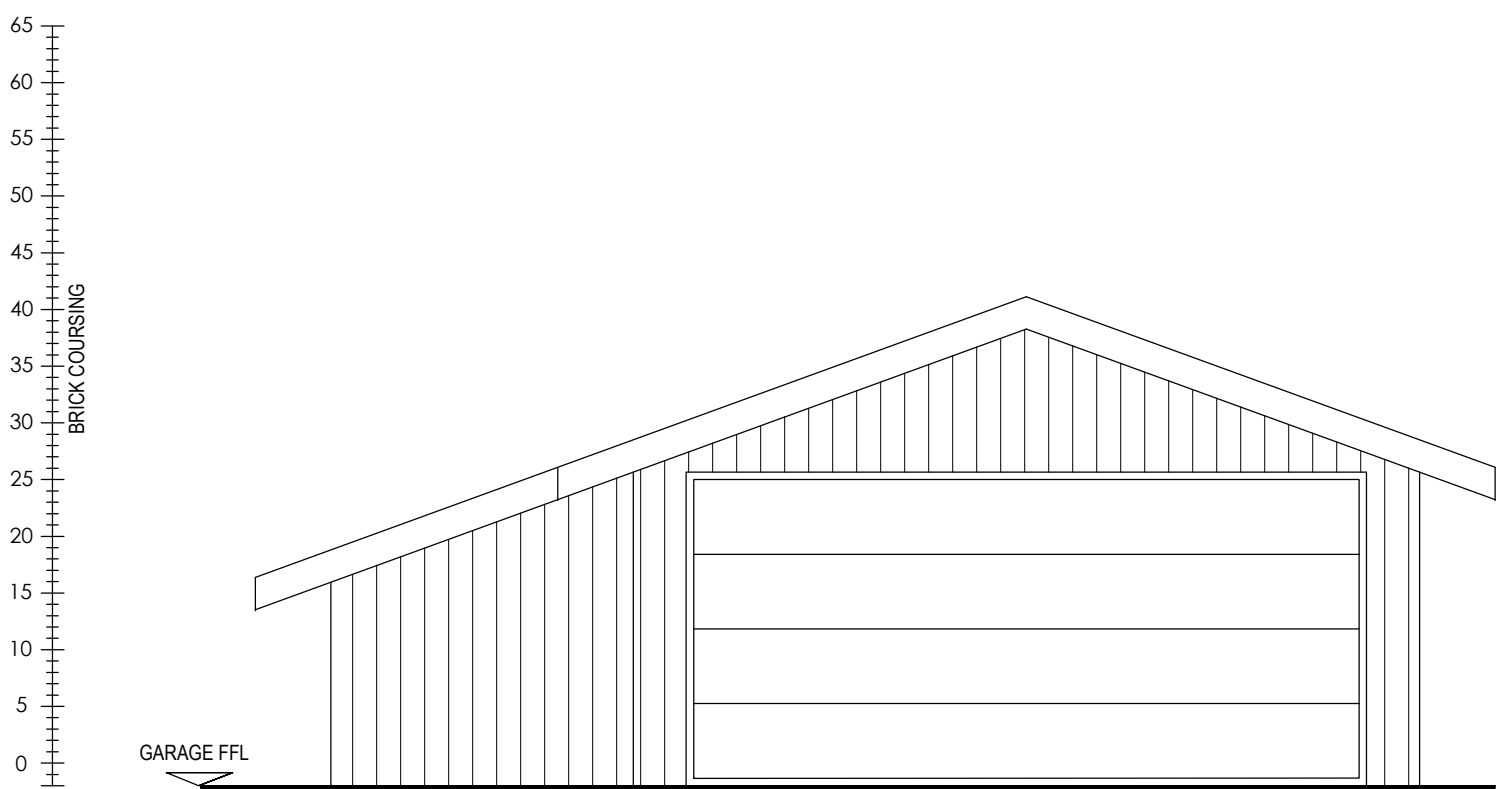


EXISTING FRONT ELEVATION
Scale 1:50

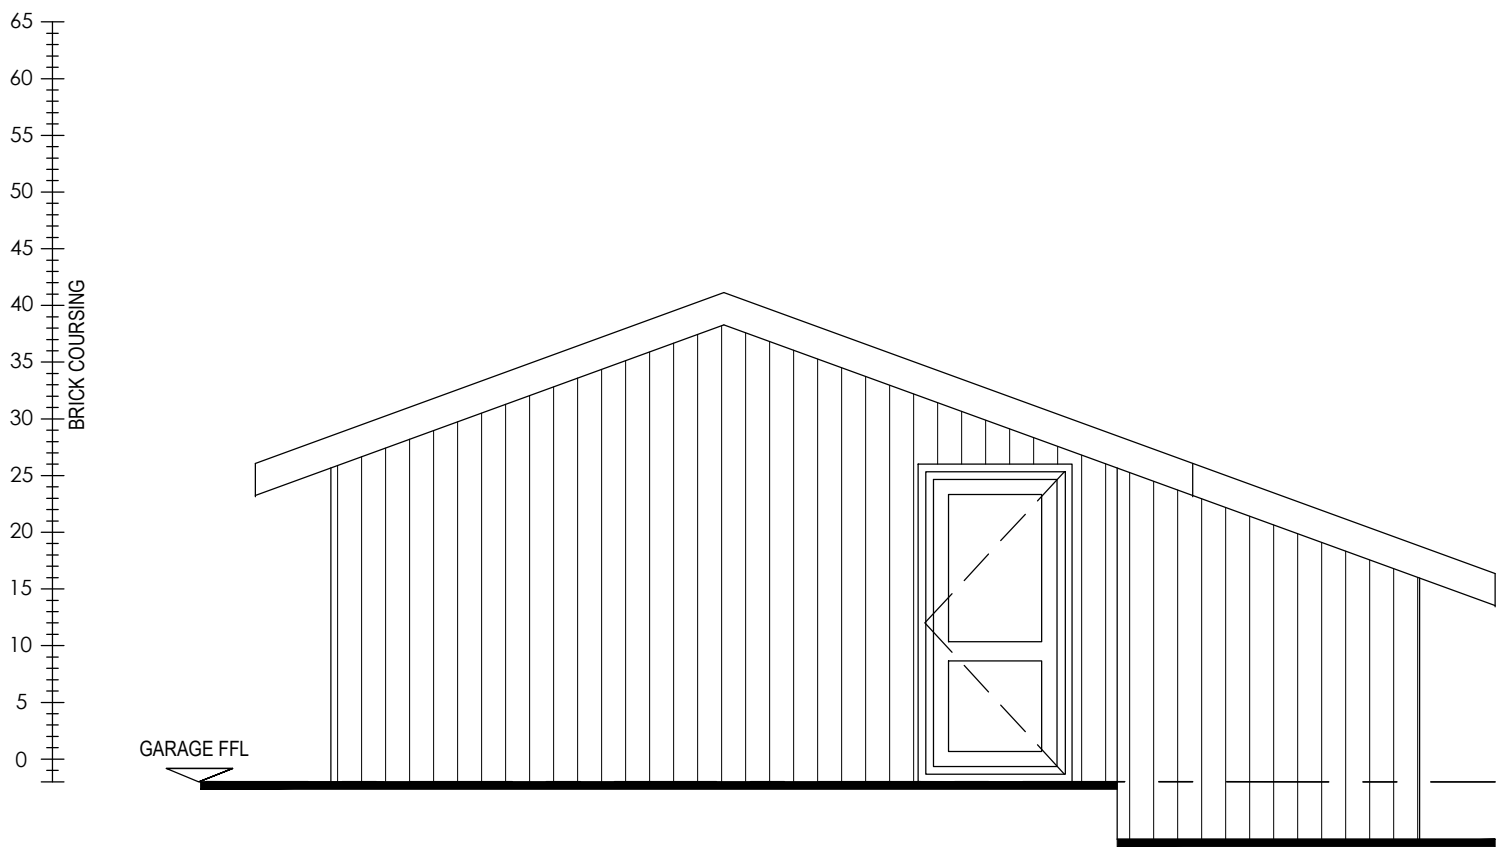


EXISTING REAR ELEVATION
Scale 1:50

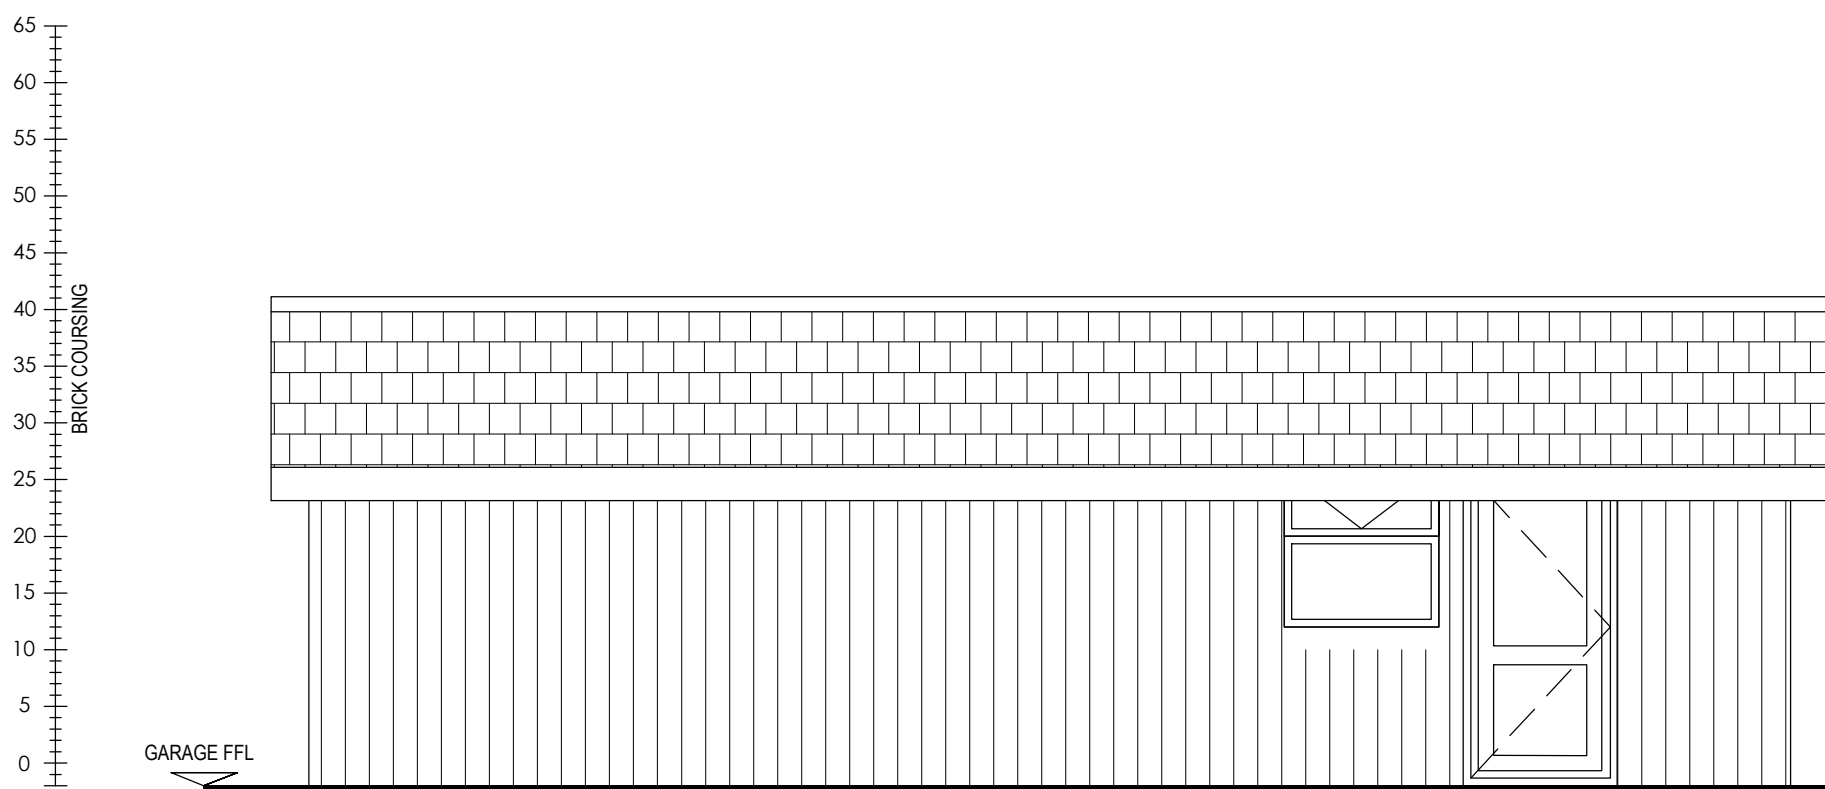 

EXISTING SIDE ELEVATION
Scale 1:50

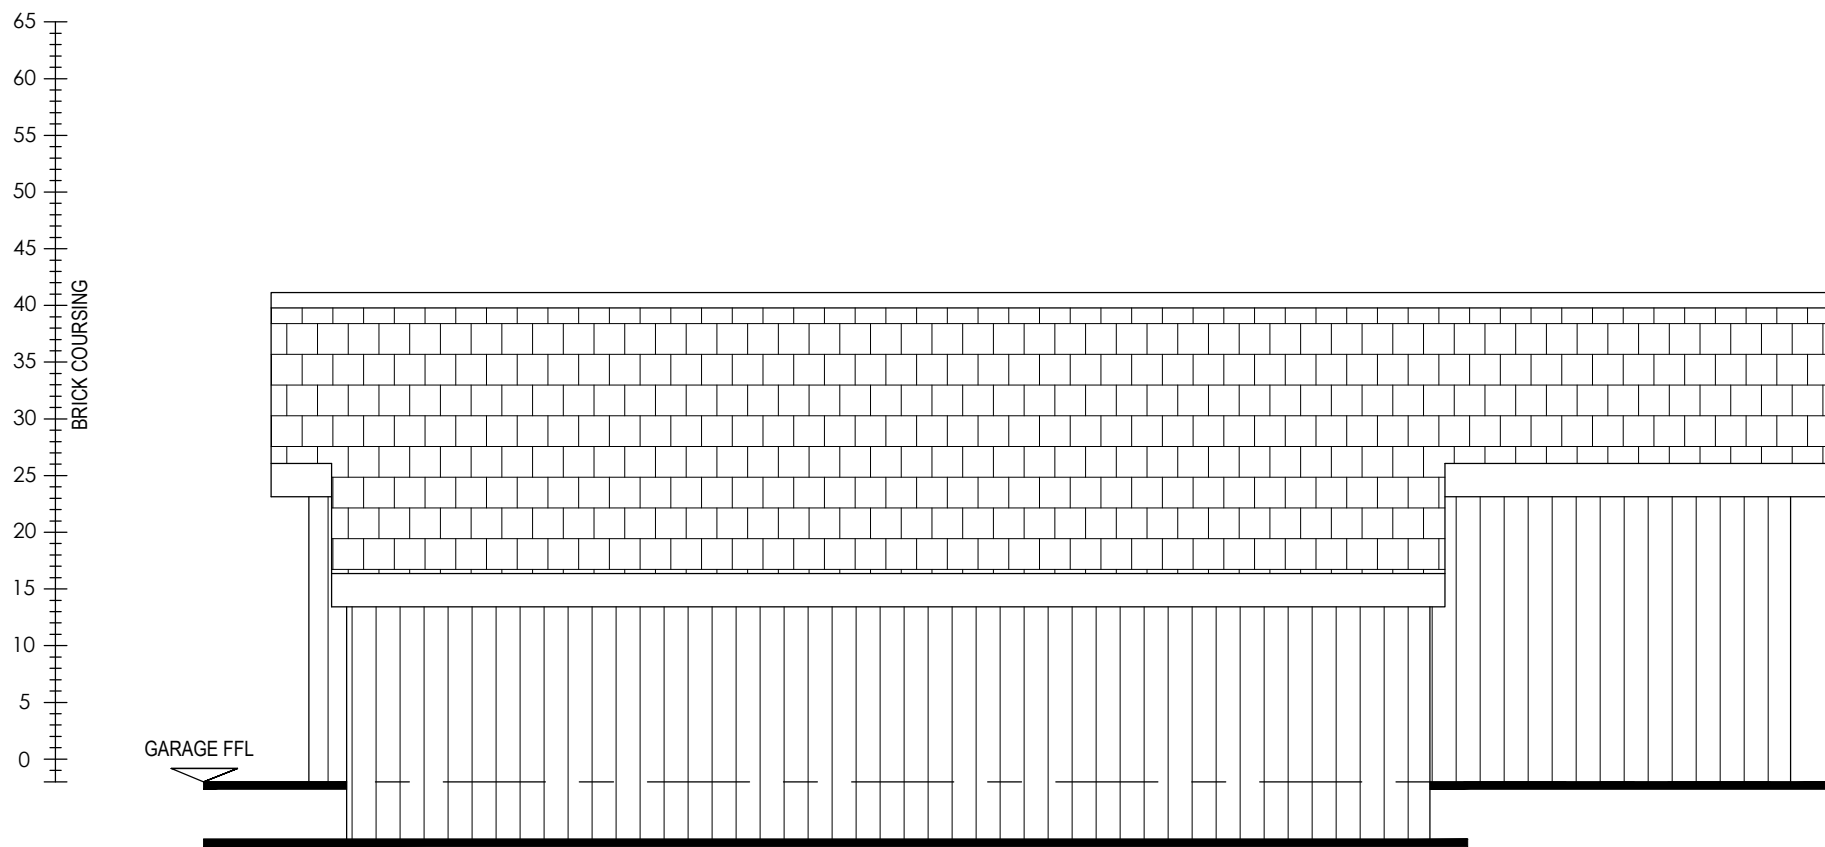

EXISTING SIDE ELEVATION
Scale 1:50

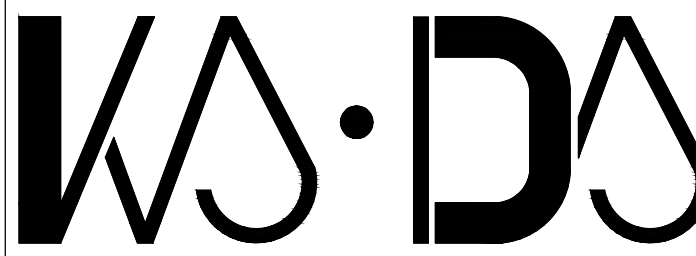

PROJECT

EXISTING DWELLING
ON
THE LAURELS, WINCHESTER ROAD
FAIR OAK, SOUTHAMPTON

CLIENT

Mr and Mrs. Whitehead

DRAWN BY	KEIRA SOARES	DATE	Dec 2023
EMAIL	keira@ksdesignstudios.co.uk	TEL. NO.	07856 596520

EXISTING
PLAN & SITE IMAGES
Scale 1:50

DRAWING NO.	REVISION
LAY 001	00