


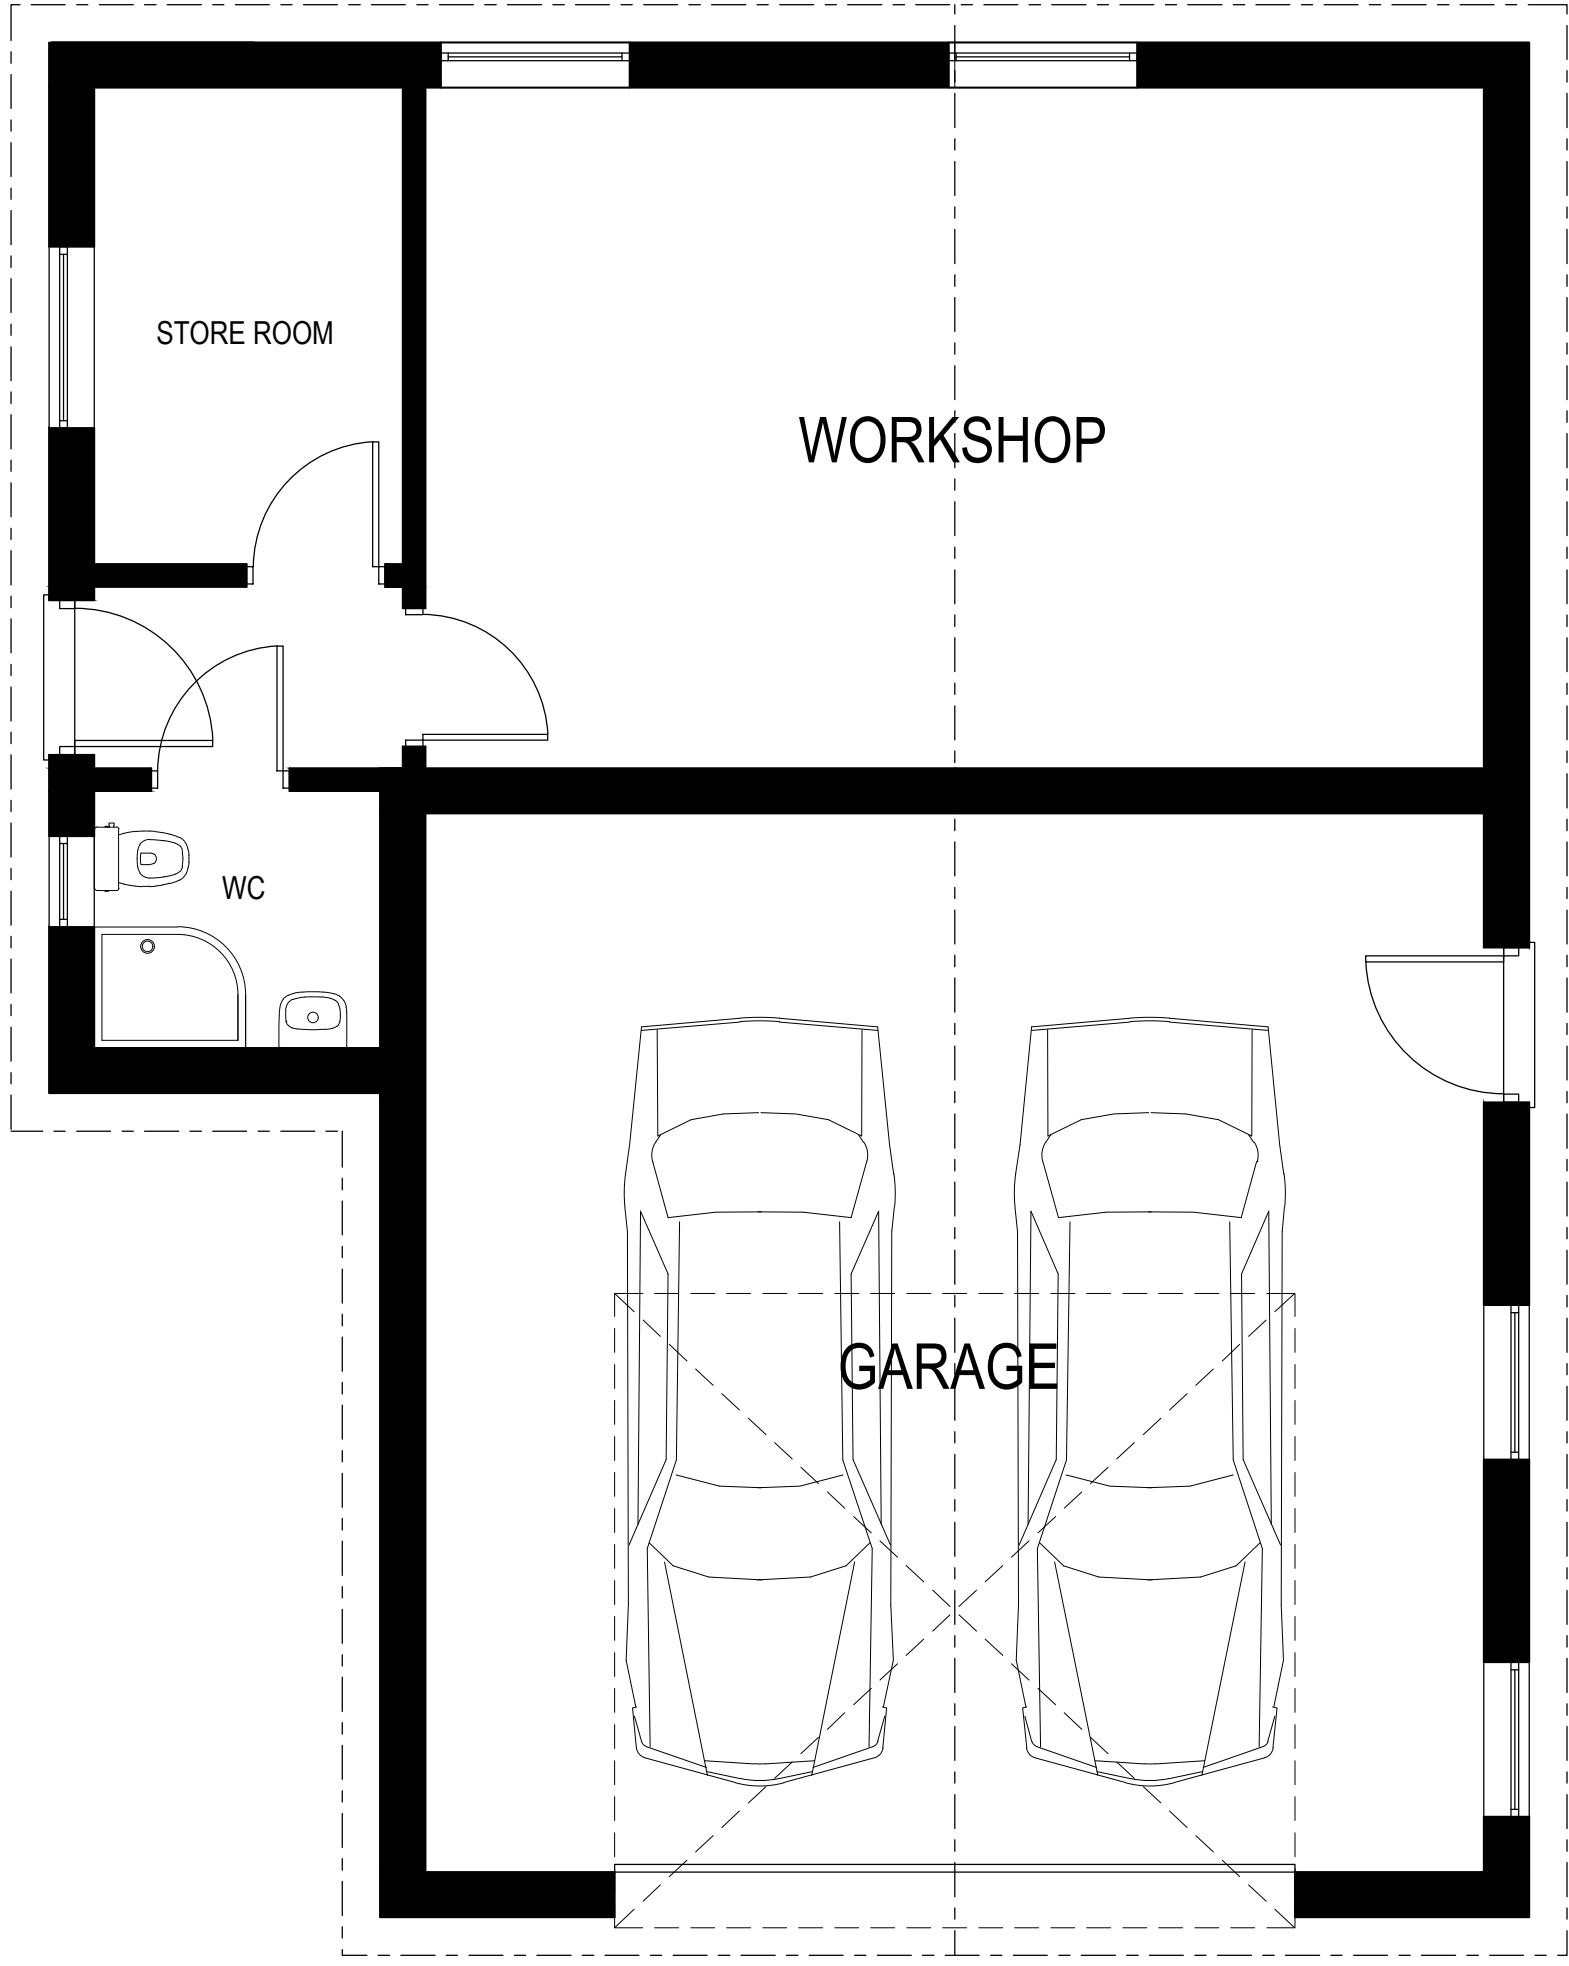


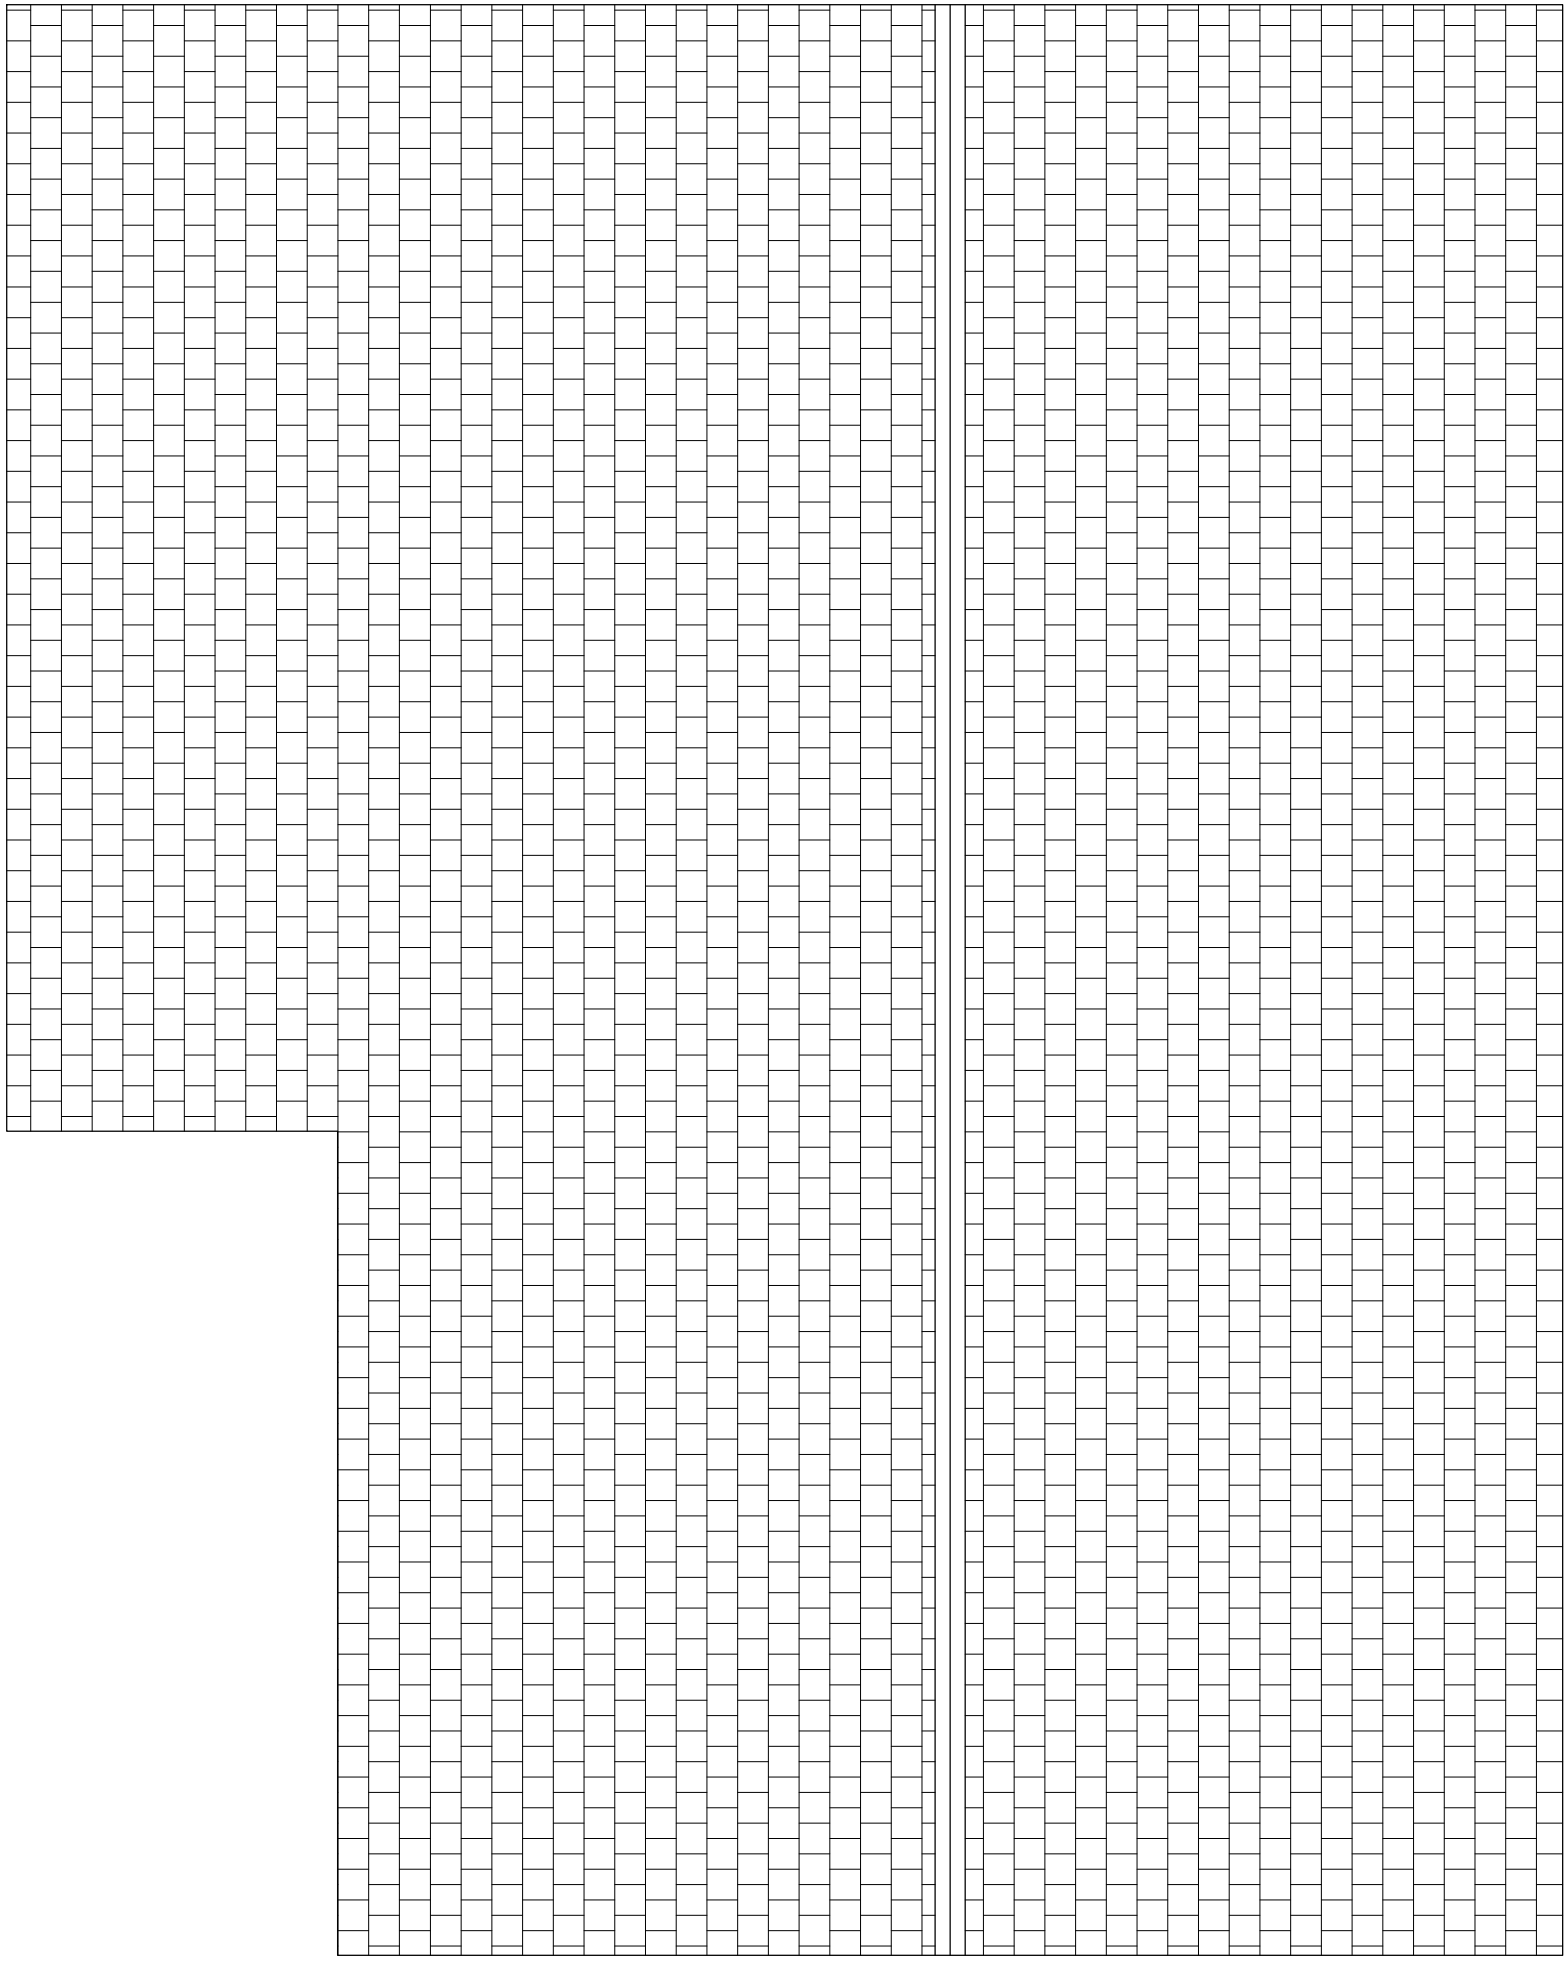


PROPOSED PLAN
Scale 1:50

 



PROPOSED ROOF PLAN
Scale 1:50

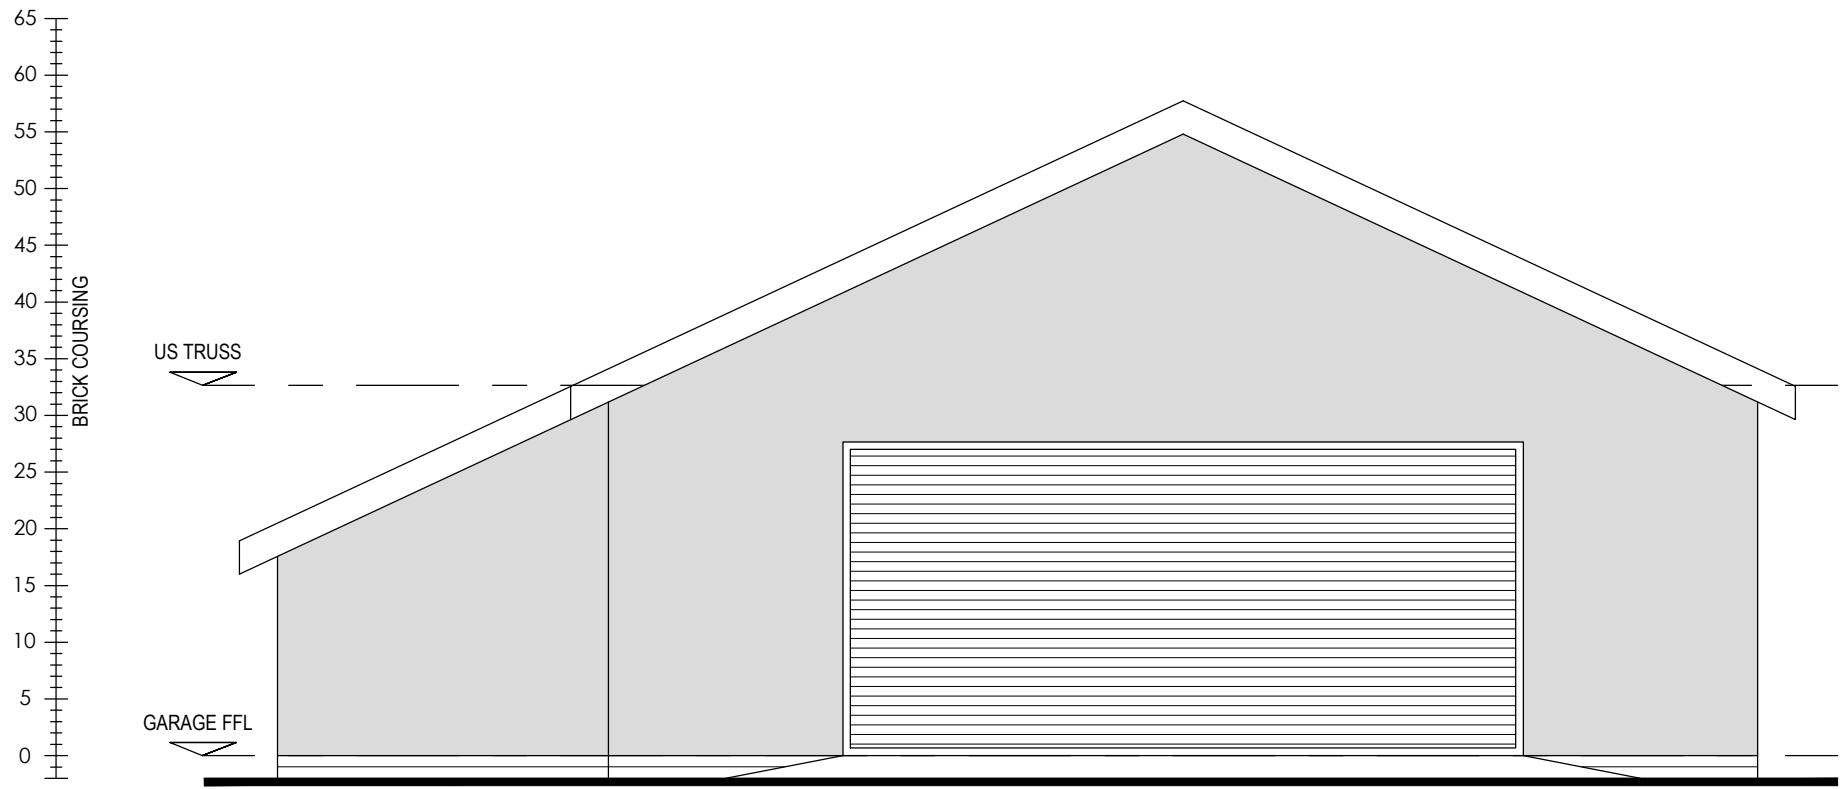


PROPOSED FRONT ELEVATION
Scale 1:50

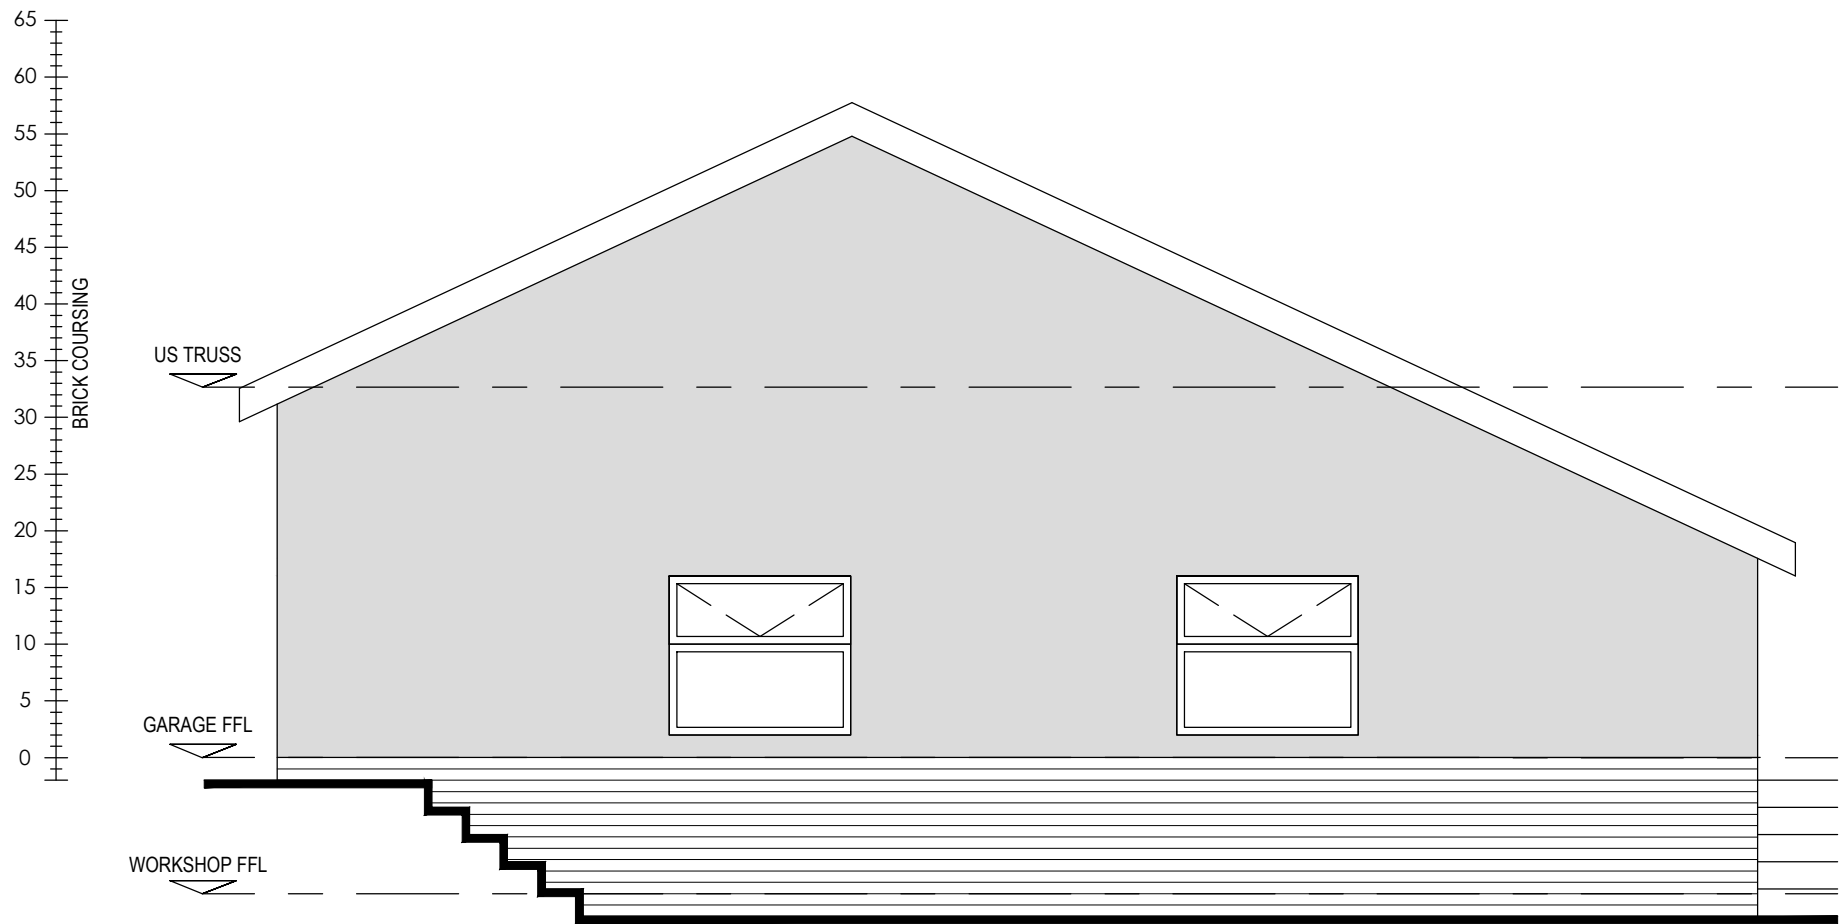

PROPOSED REAR ELEVATION
Scale 1:50

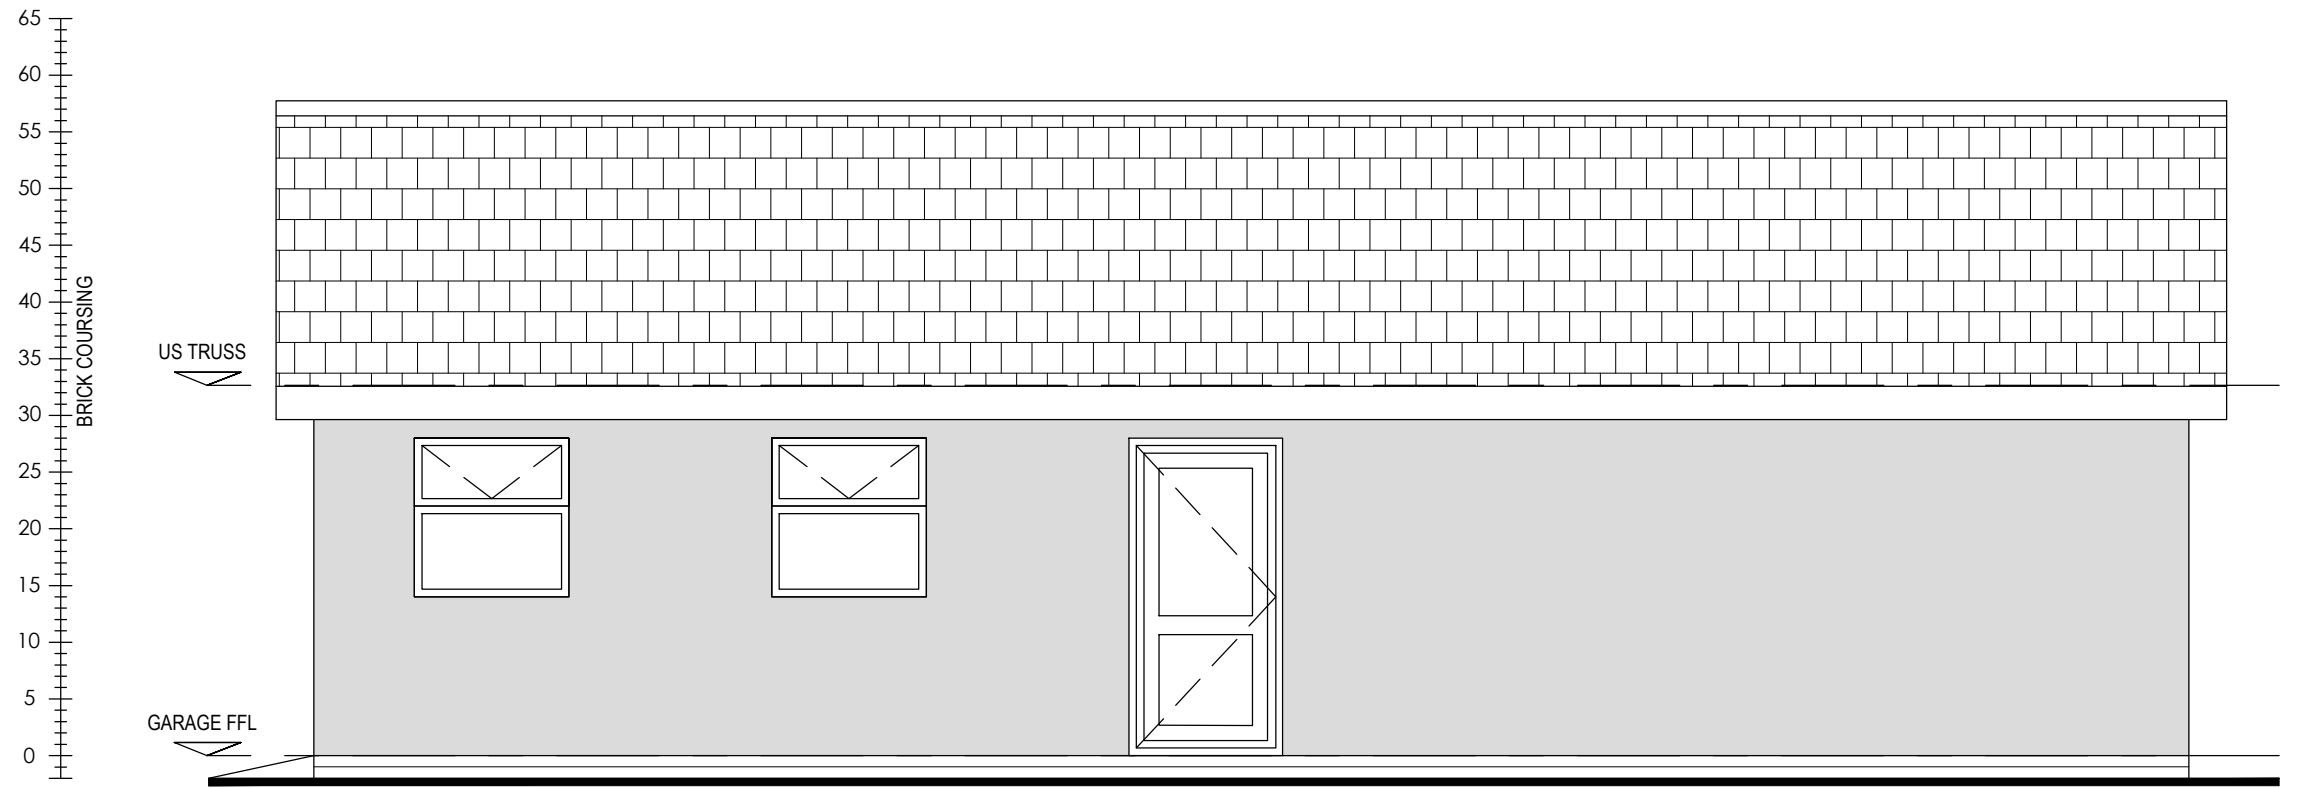 

PROPOSED SIDE ELEVATION
Scale 1:50

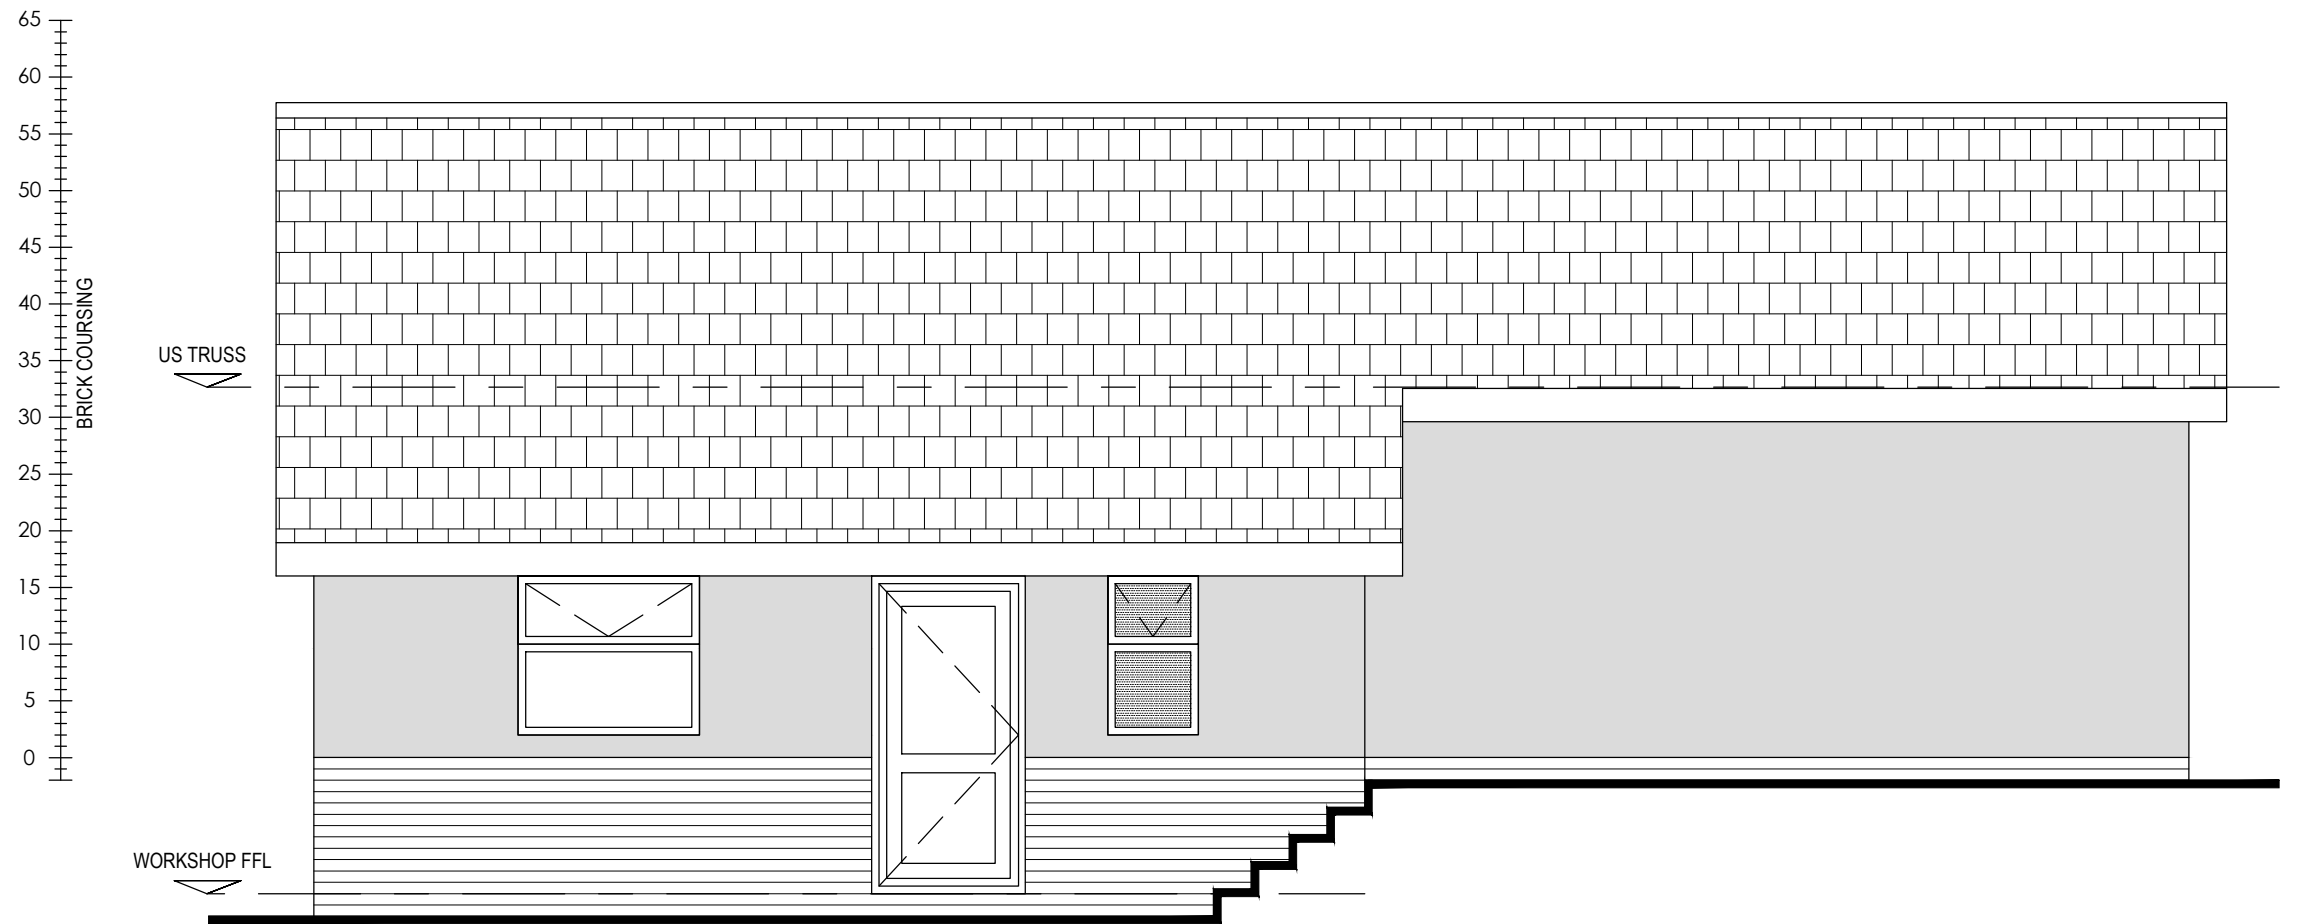

PROPOSED SIDE ELEVATION
Scale 1:50

WS·DS

PROJECT

EXISTING DWELLING
ON
THE LAURELS, WINCHESTER ROAD
FAIR OAK, SOUTHAMPTON

CLIENT

Mr and Mrs. Whitehead

DRAWN BY	KEIRA SOARES	DATE	Dec 2023
EMAIL	keira@ksdesignstudios.co.uk	TEL. NO.	07856 596520

PROPOSED GARAGE
PLAN & ELEVATIONS
Scale 1:50

DRAWING NO.	REVISION
LAY 002	00