


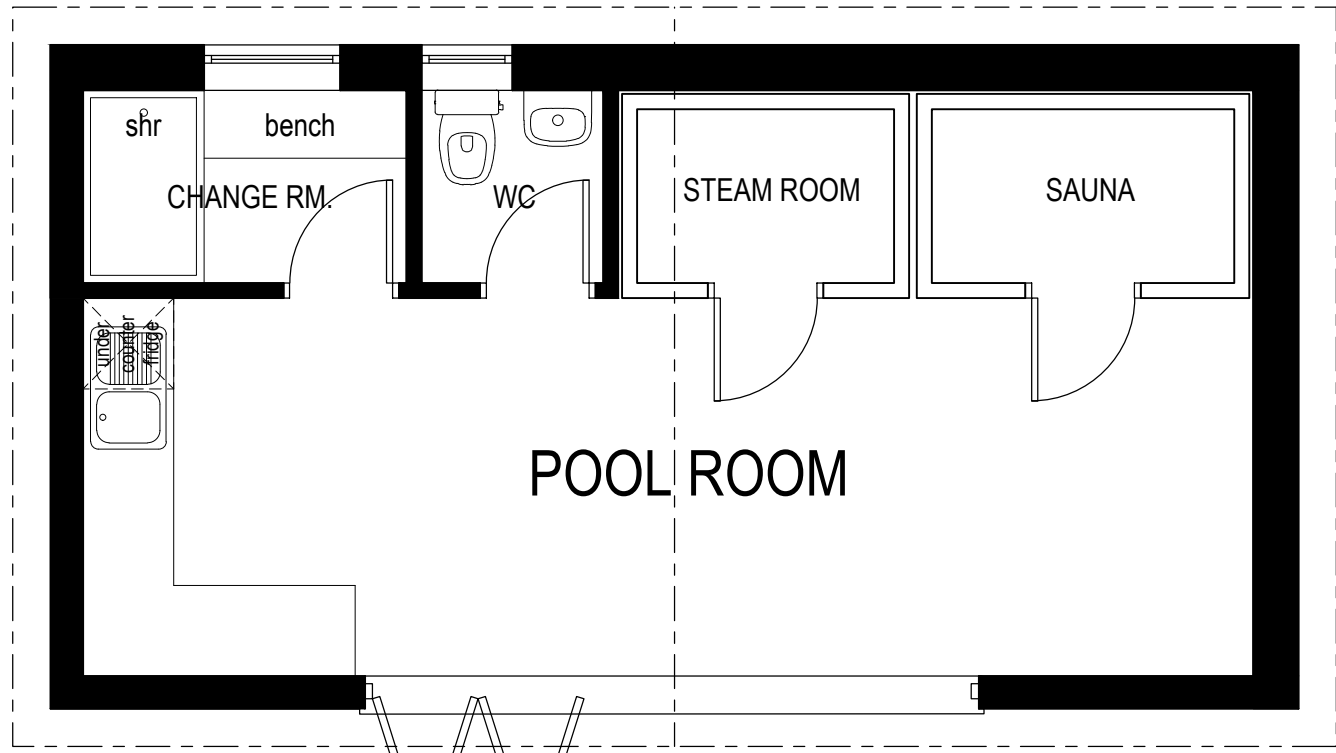


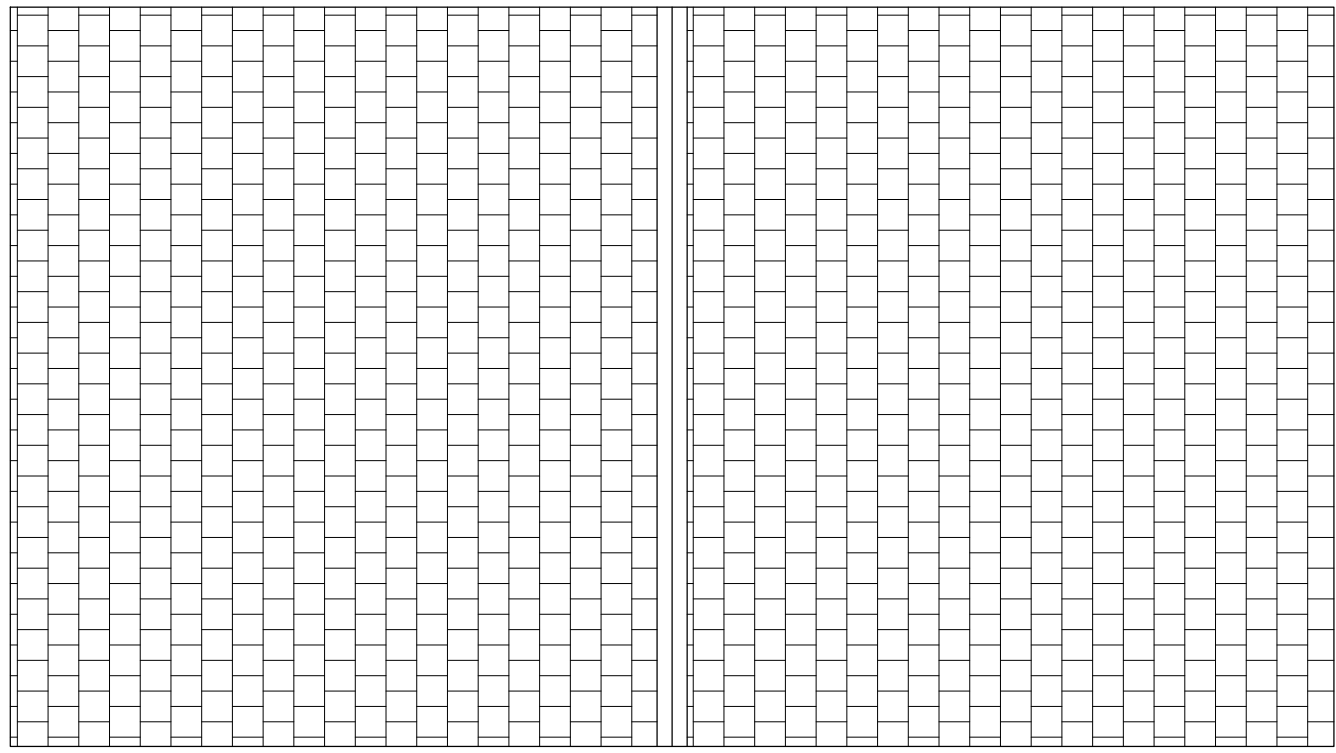


PROPOSED PLAN
Scale 1:50

 



PROPOSED ROOF PLAN
Scale 1:50

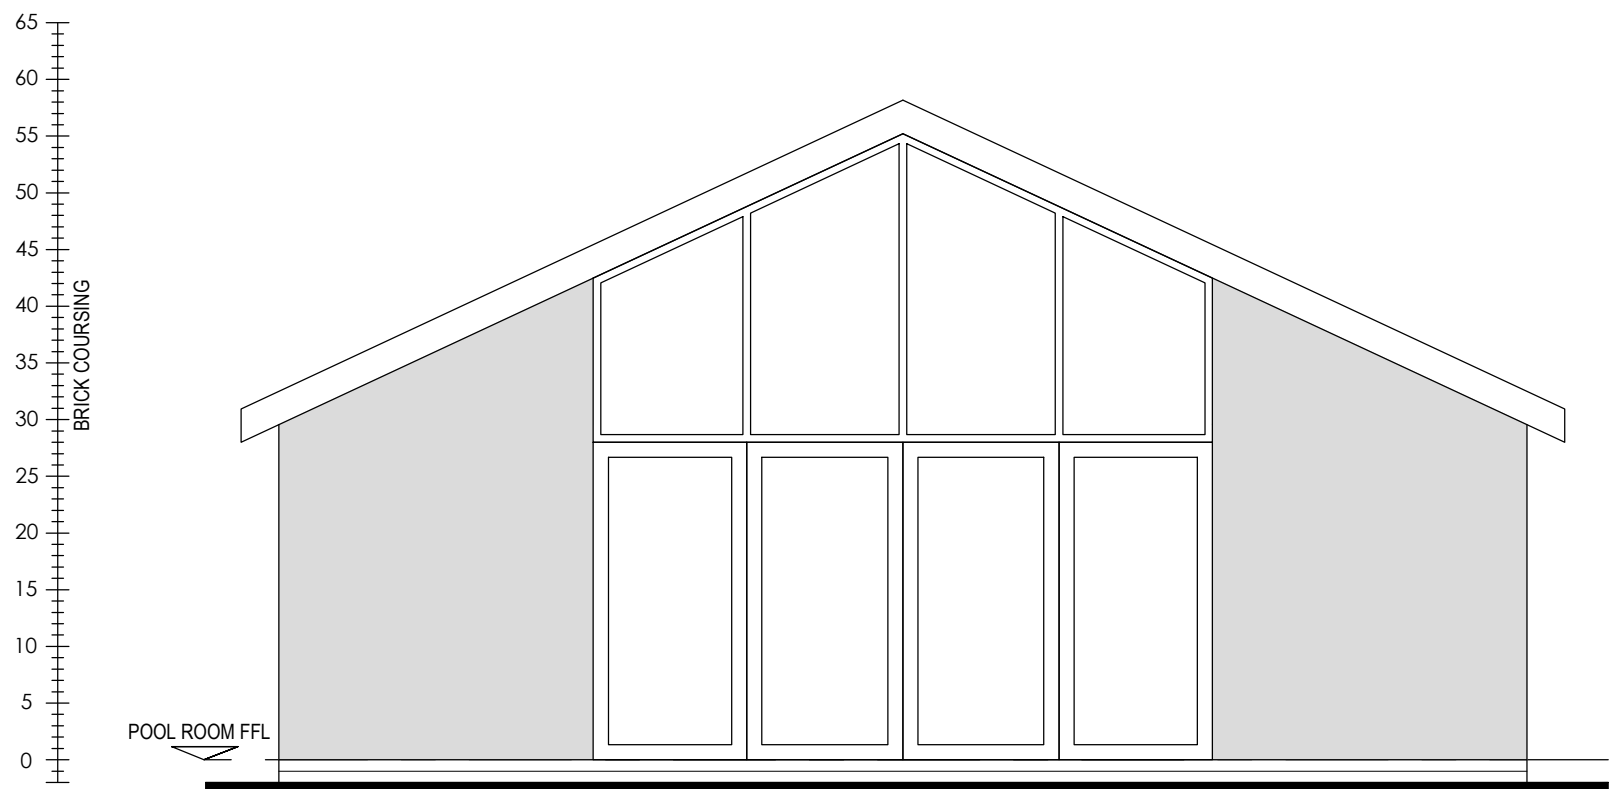


PROPOSED FRONT ELEVATION
Scale 1:50

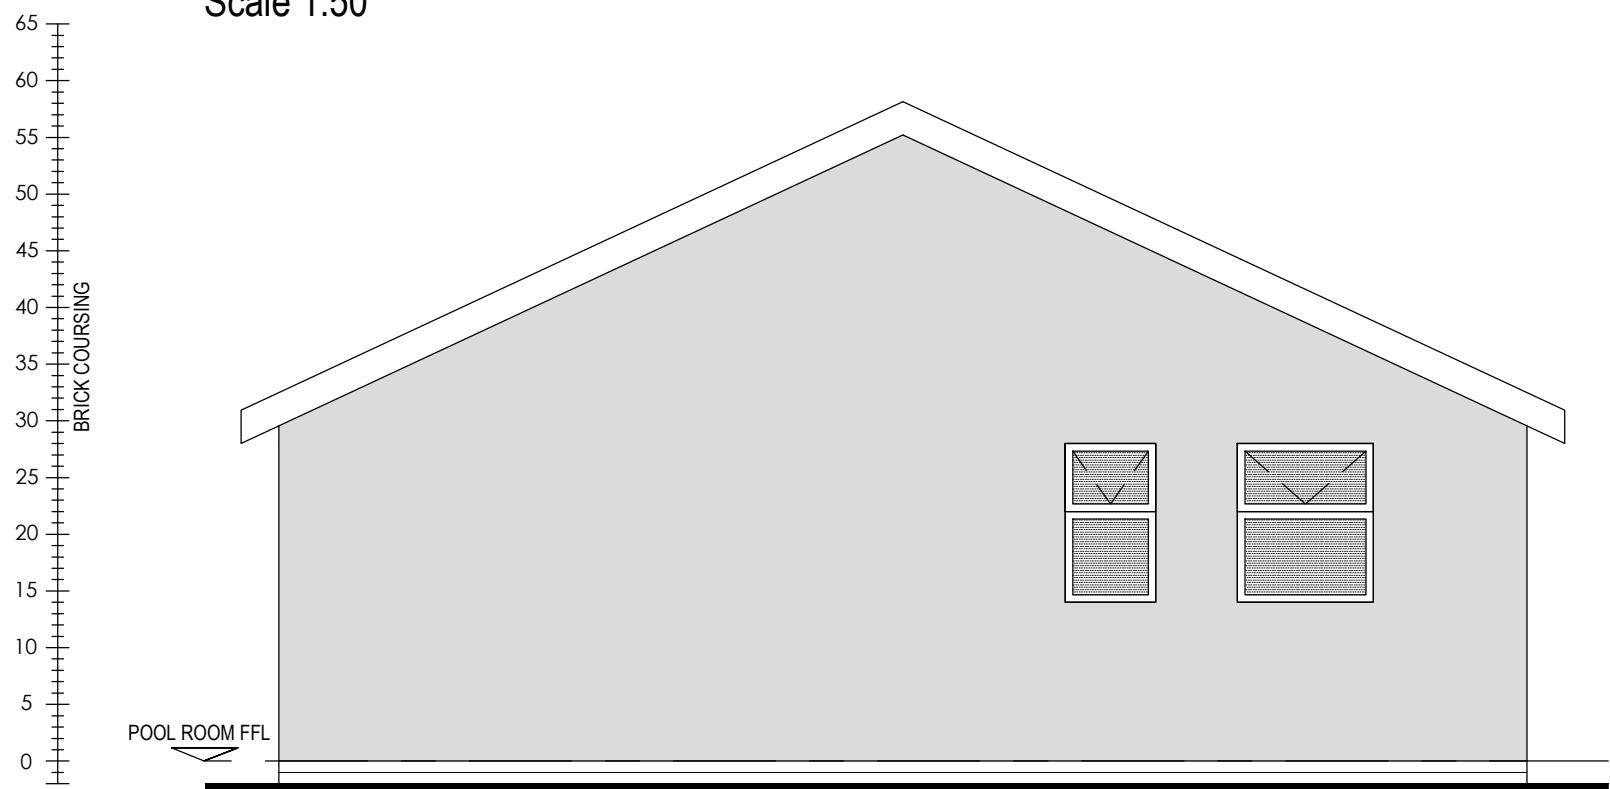


PROPOSED REAR ELEVATION
Scale 1:50

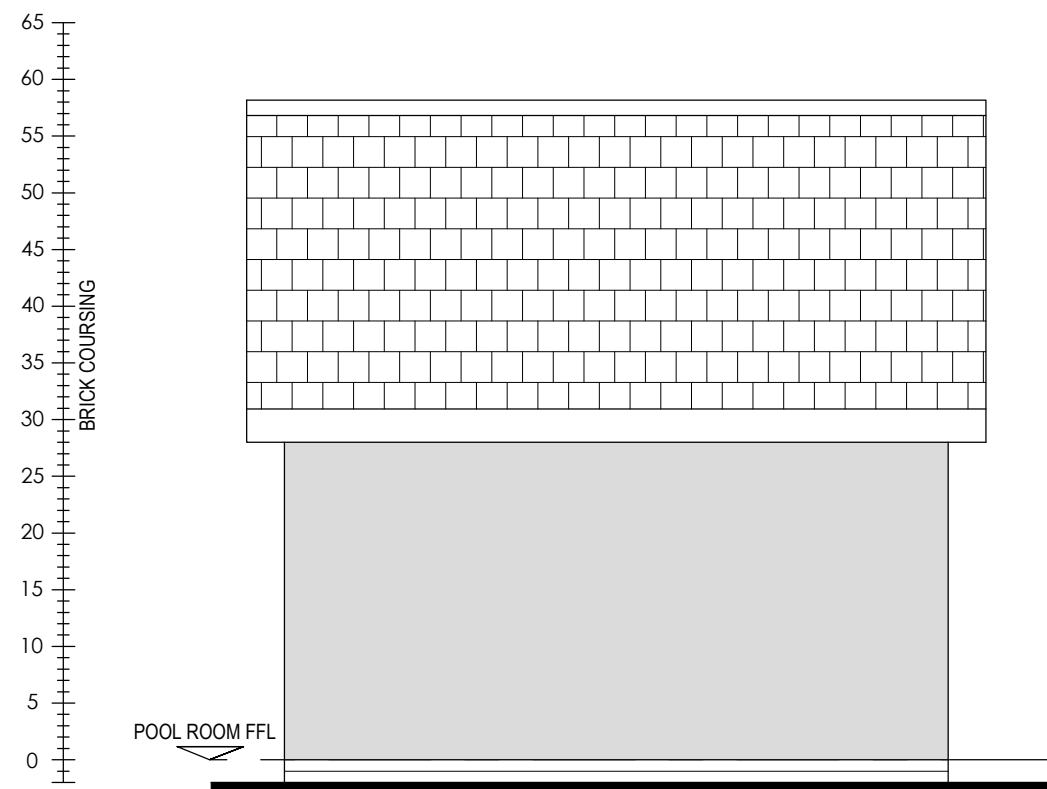 

PROPOSED SIDE ELEVATION
Scale 1:50

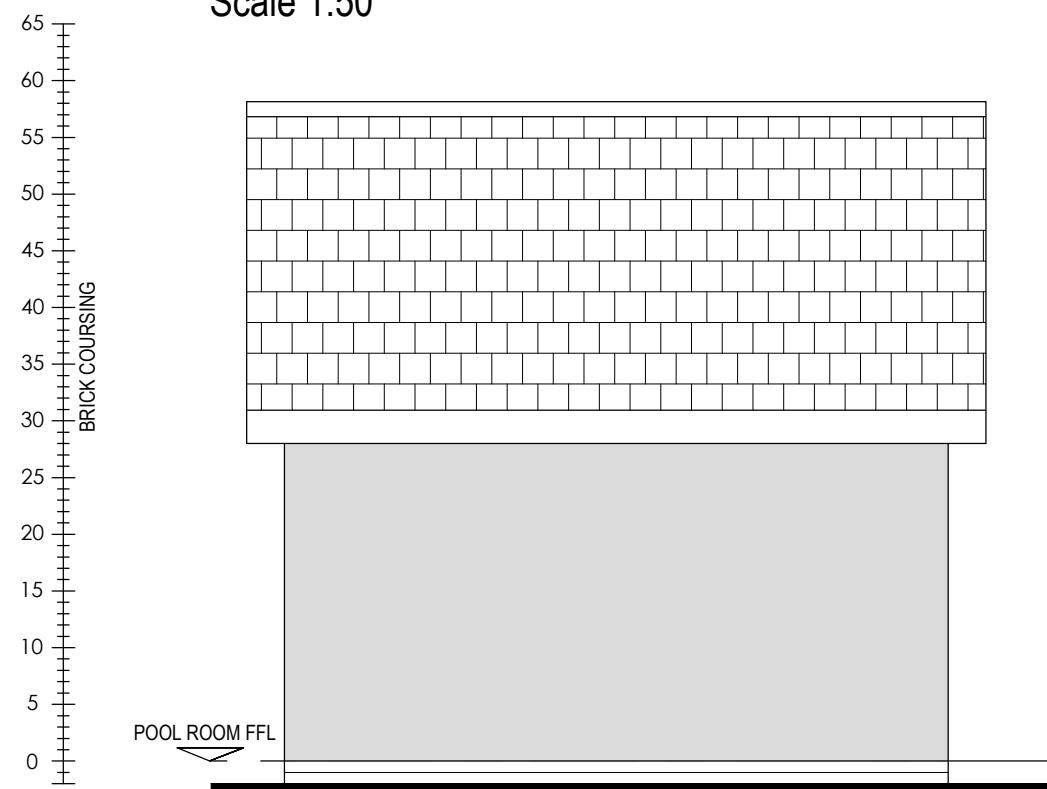

PROPOSED SIDE ELEVATION
Scale 1:50

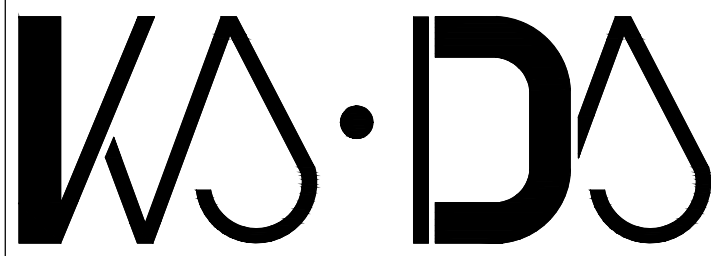

PROJECT
EXISTING DWELLING
ON
THE LAURELS, WINCHESTER ROAD
FAIR OAK, SOUTHAMPTON

CLIENT
Mr and Mrs. Whitehead

DRAWN BY	KBRA SOARES	DATE	Dec 2023
EMAIL	keira@ksdesignstudios.co.uk	TEL. NO.	07856 596520

PROPOSED POOL ROOM
PLAN & ELEVATIONS
Scale 1:50

DRAWING NO. LAY 003	REVISION 00
------------------------	----------------