


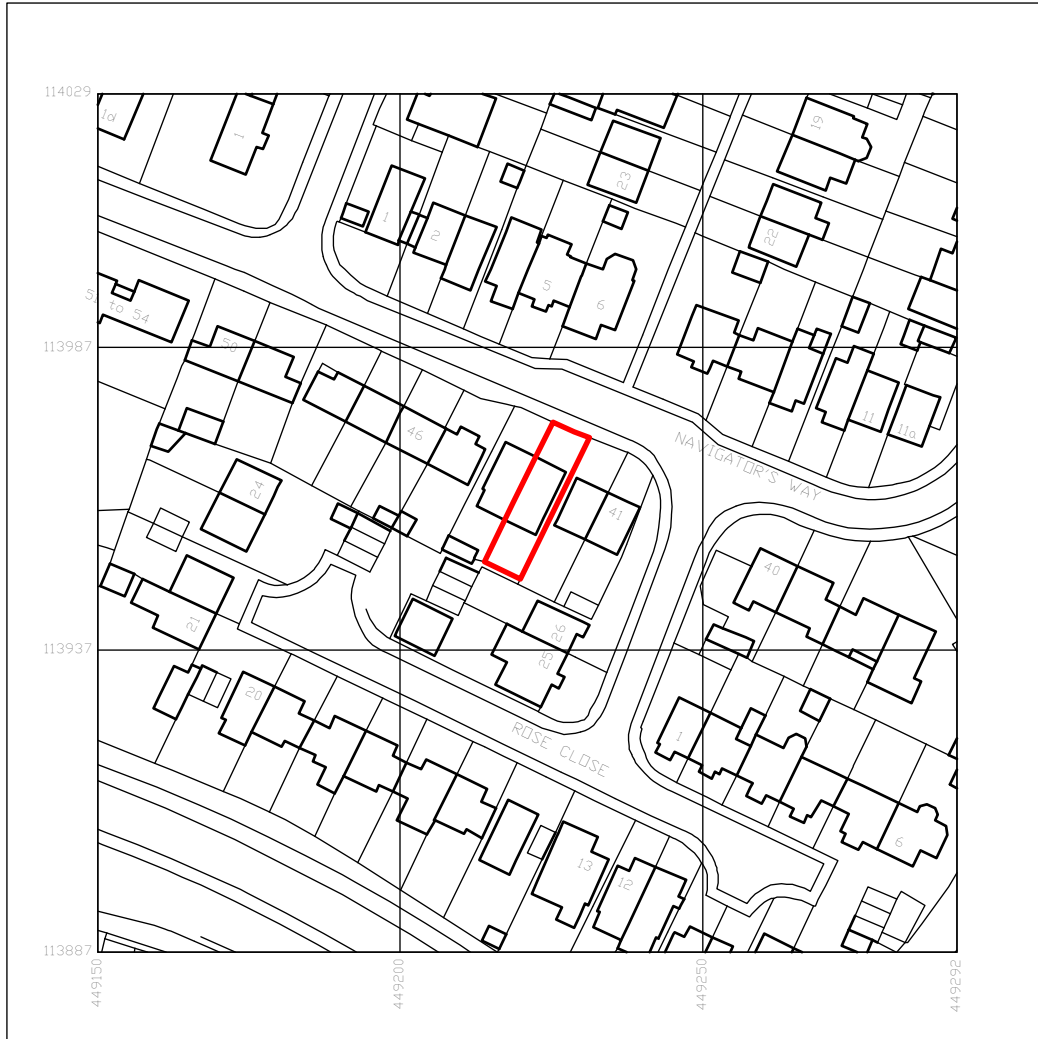

Produced on 17 December 2023 from the Ordnance Survey National Geographic Database and incorporating surveyed revision available at this date.
This map shows the area bounded by 449150 113887, 449292 113887, 449292 114029, 449150 114029, 449150 113887.
Crown copyright and database rights 2023 OS 100054135. Supplied by copla ltd trading as UKPlanningMaps.com a licensed Ordnance Survey partner (OS 100054135).
Data licence expires 17 December 2024. Unique plan reference: v2e//1038285/1399233




2. BLOCK PLAN EXISTING scale 1:500

0 5 10 15 20 25 M



3. BLOCK PLAN PROPOSED scale 1:500

0 5 10 15 20 25 M

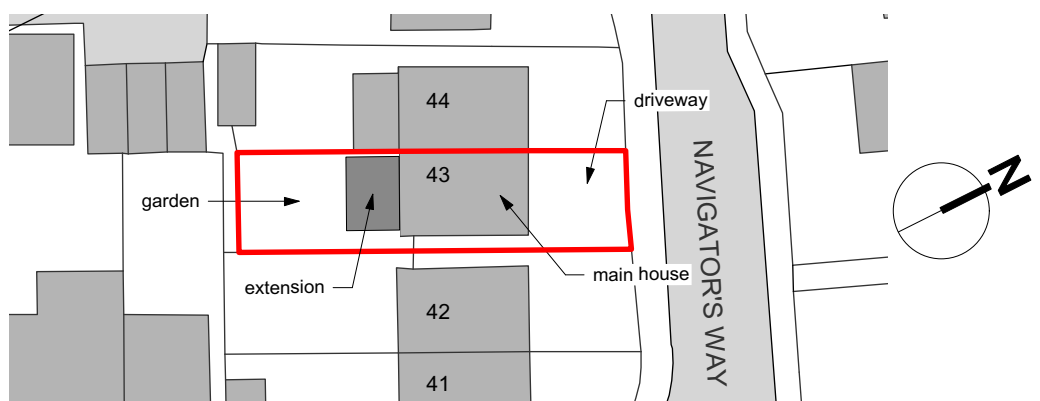

B	21/12/23	house numbers added to the block plan, existing block plan - covered terrace at the rear in line with floor plan	BK
Rev	date	notes	drawn
NOTES: This drawing is © copyright Beatrix Kovacs 2023. No unauthorised reproduction of any kind is permitted. No Dimensions to be scaled from this drawing.			
KEY: 			
project title 43 Navigators Way, Hedge End, SO30 2GP			
drawing title Location Plan and Block Plan			
Beatrix Kovacs 109 Nutbeam Rd, Eastleigh, SO50 5JR www.beatrixkovacs.co.uk 07909528614		date of origin December 2023 client James Curtis	scale 1:1250; 1:500 @ A3
status PLANNING (retrosp)	drawing reference 23_27_001	revision B	