



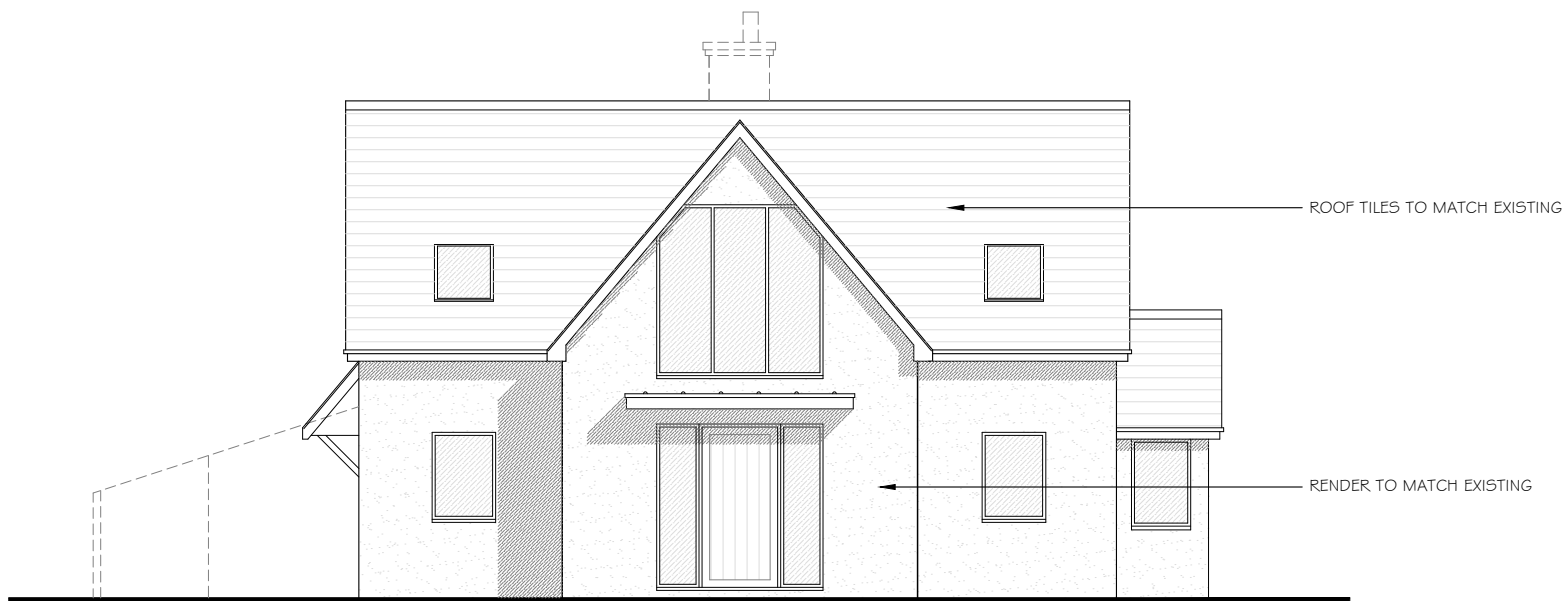

WEST ELEVATION 1:100

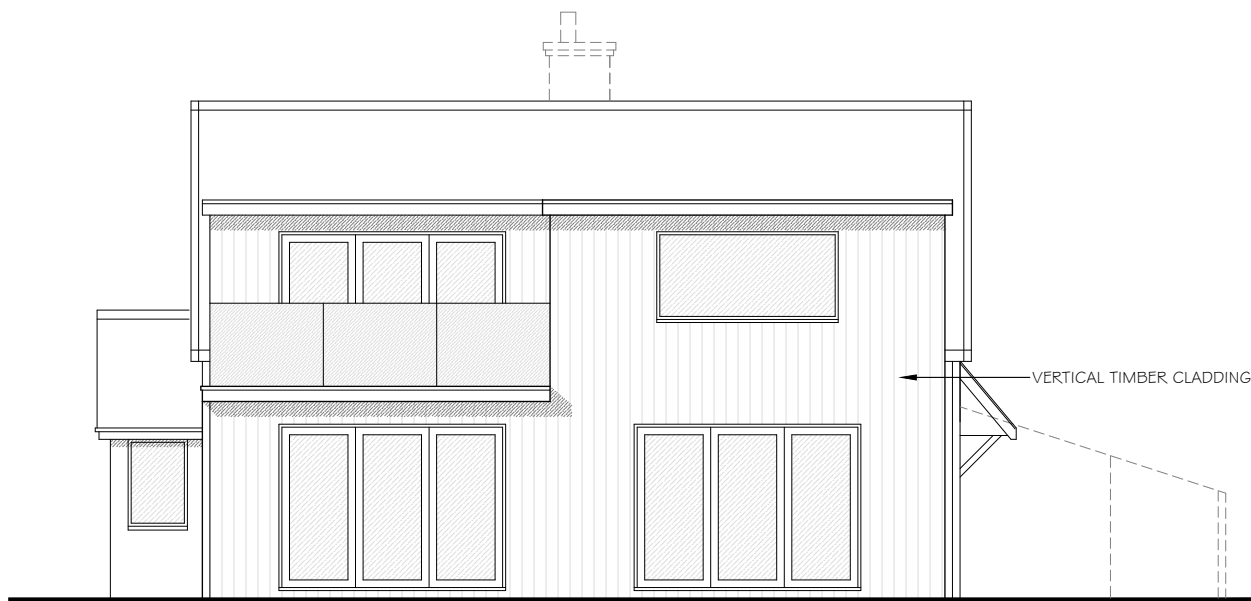

SOUTH ELEVATION 1:100



EAST ELEVATION 1:100



NORTH ELEVATION 1:100

C	22-12-23	NOTES ADDED
B	15-12-23	SCHEME AMENDED
A	19-11-23	SCHEME AMENDED
REV:	DATE:	DESCRIPTION:
DO NOT SCALE THESE DRAWINGS. USE WRITTEN DIMENSIONS ONLY. ALL DIMENSIONS TO BE CHECKED ON SITE PRIOR TO COMMENCEMENT OF WORK.		
		
PROPOSED		
7 TELEGRAPH ROAD WEST END SOUTHAMPTON SO30 3EH		
DATE: OCT 23	SCALE @ A3: 1:100	REVISION
DRAWING NO. 506.04	C	

