

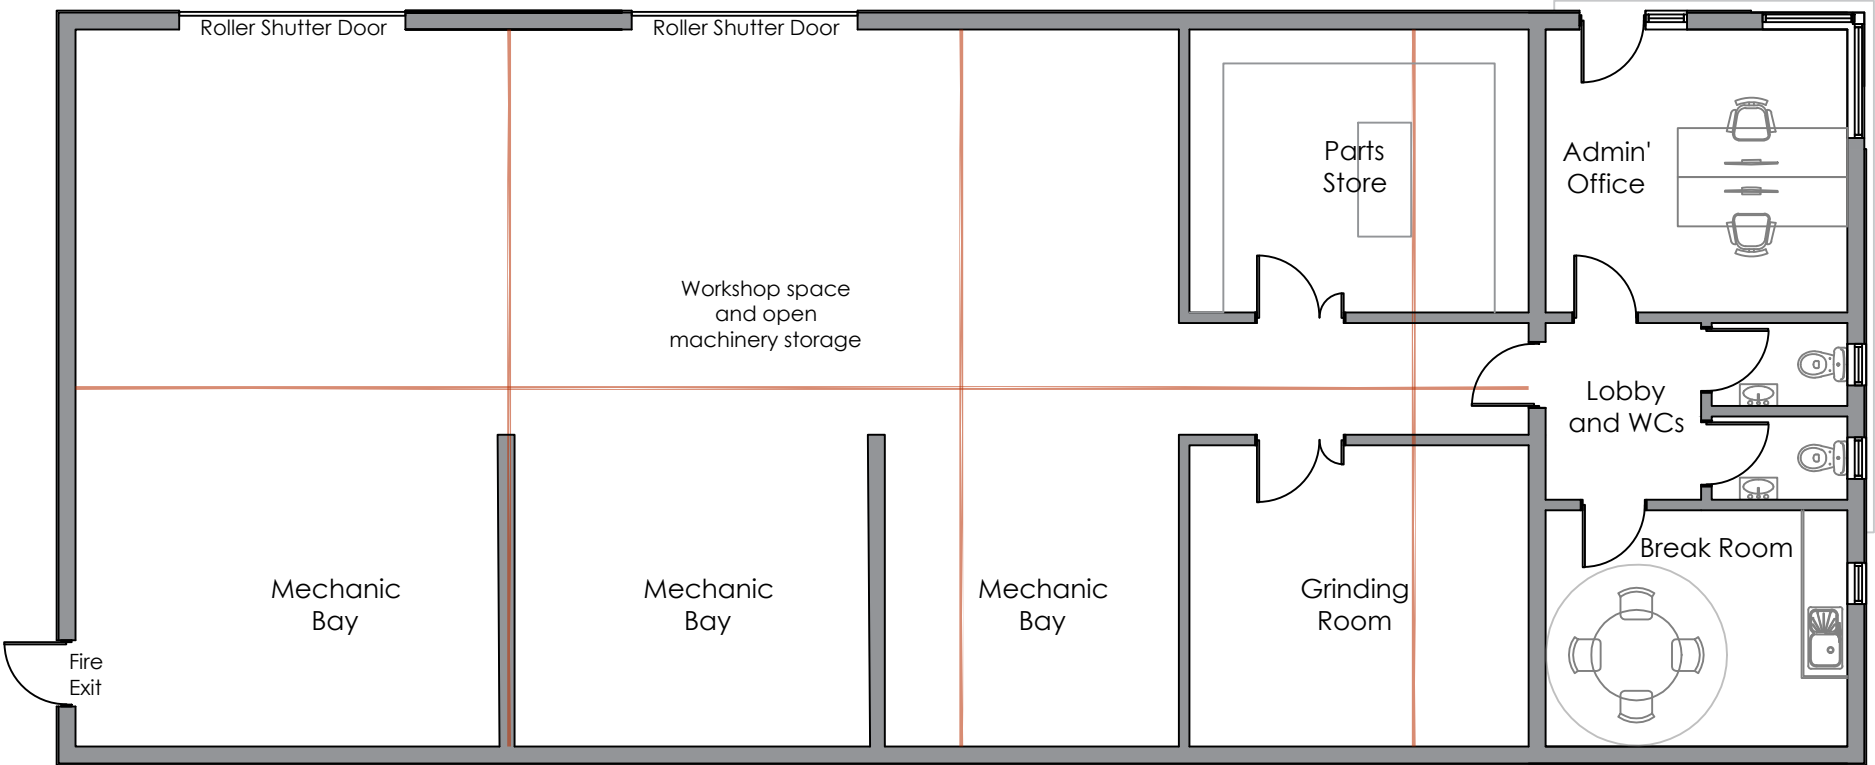


This plan is based on Ordnance Survey basemaps and is subject to survey. Ordnance Survey, (c) Crown Copyright 2022. All rights reserved. Licence number 100022432.

This plan is illustrative for planning purposes only.

 

Ground Floor Inset (1:50)

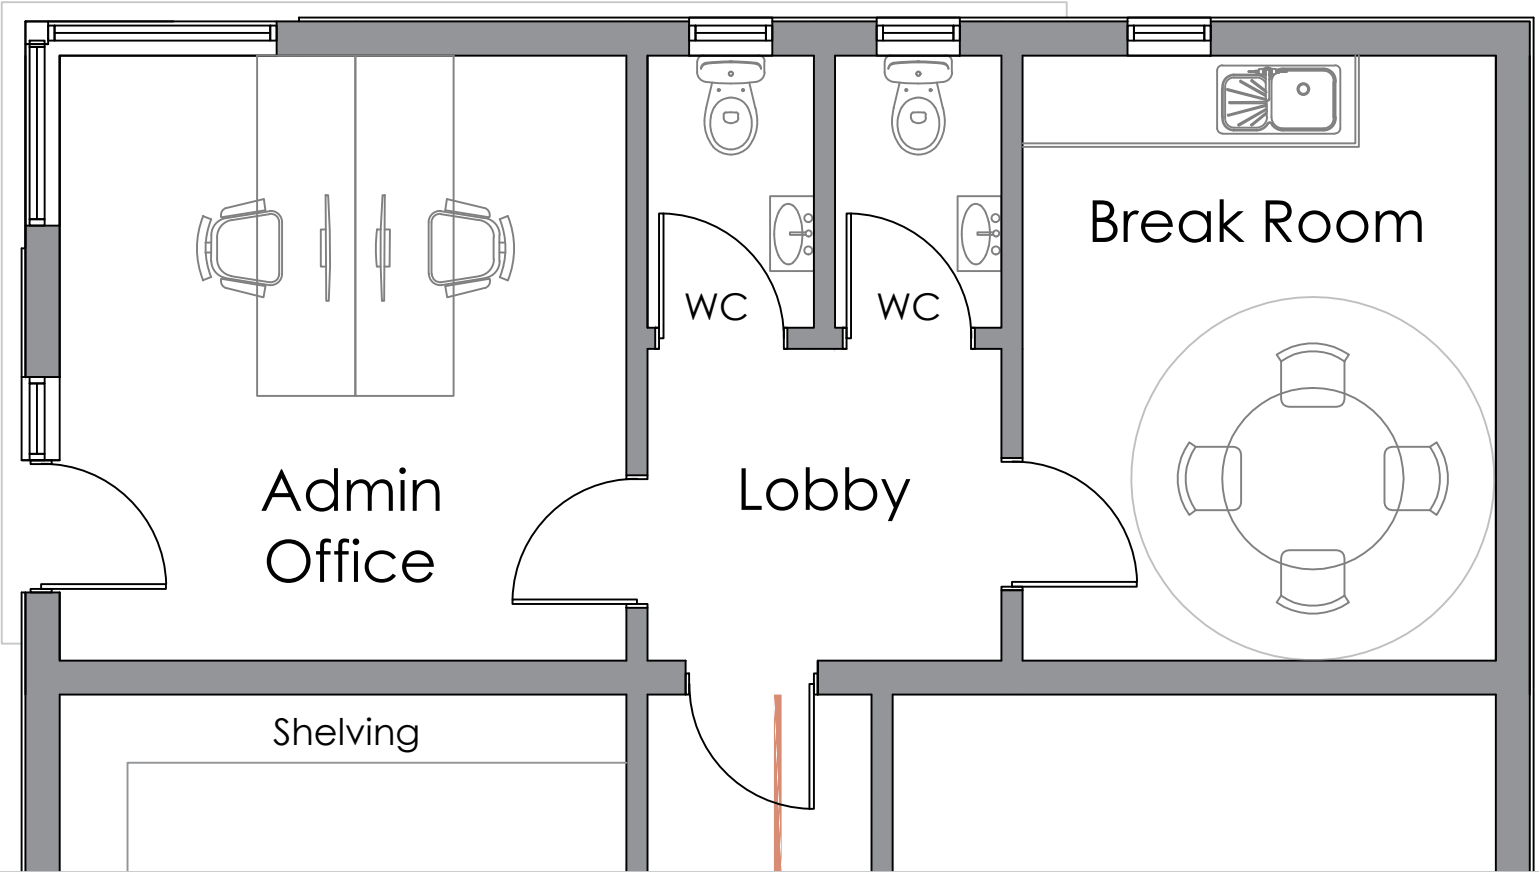

Scale 1:100 @ A3



ADDRESS: Land at East Horton Golf Course
Mortimers Lane
Fair Oak
Eastleigh

TITLE: Proposed Floor Plan

Ref. 027-04 005

Date: 20th of December 2023