

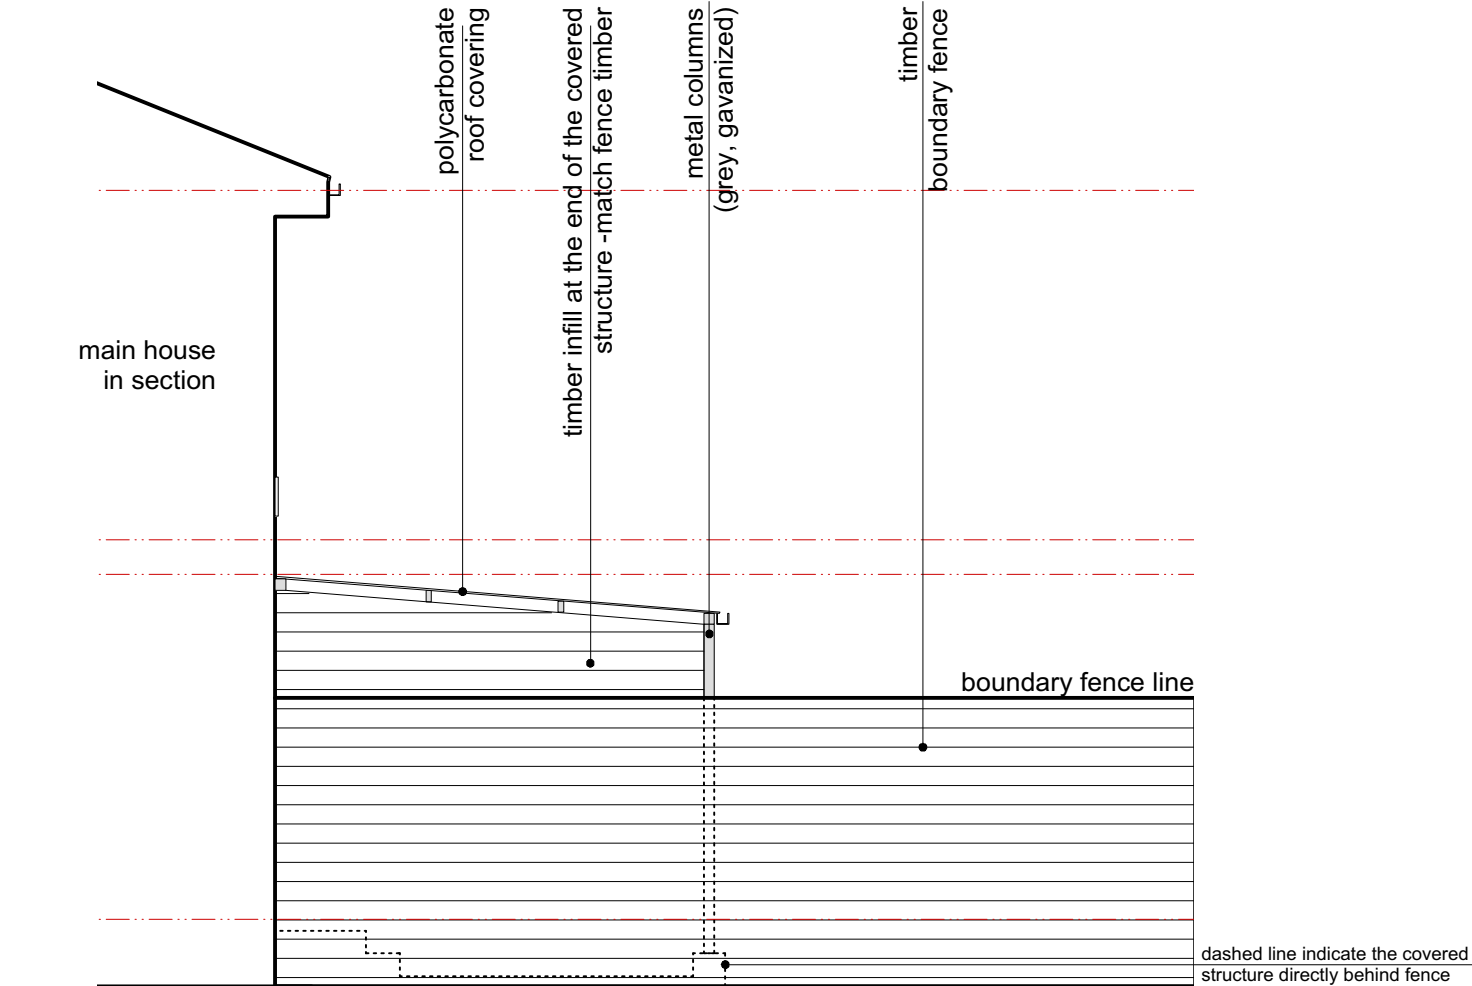


3. EAST ELEVATION

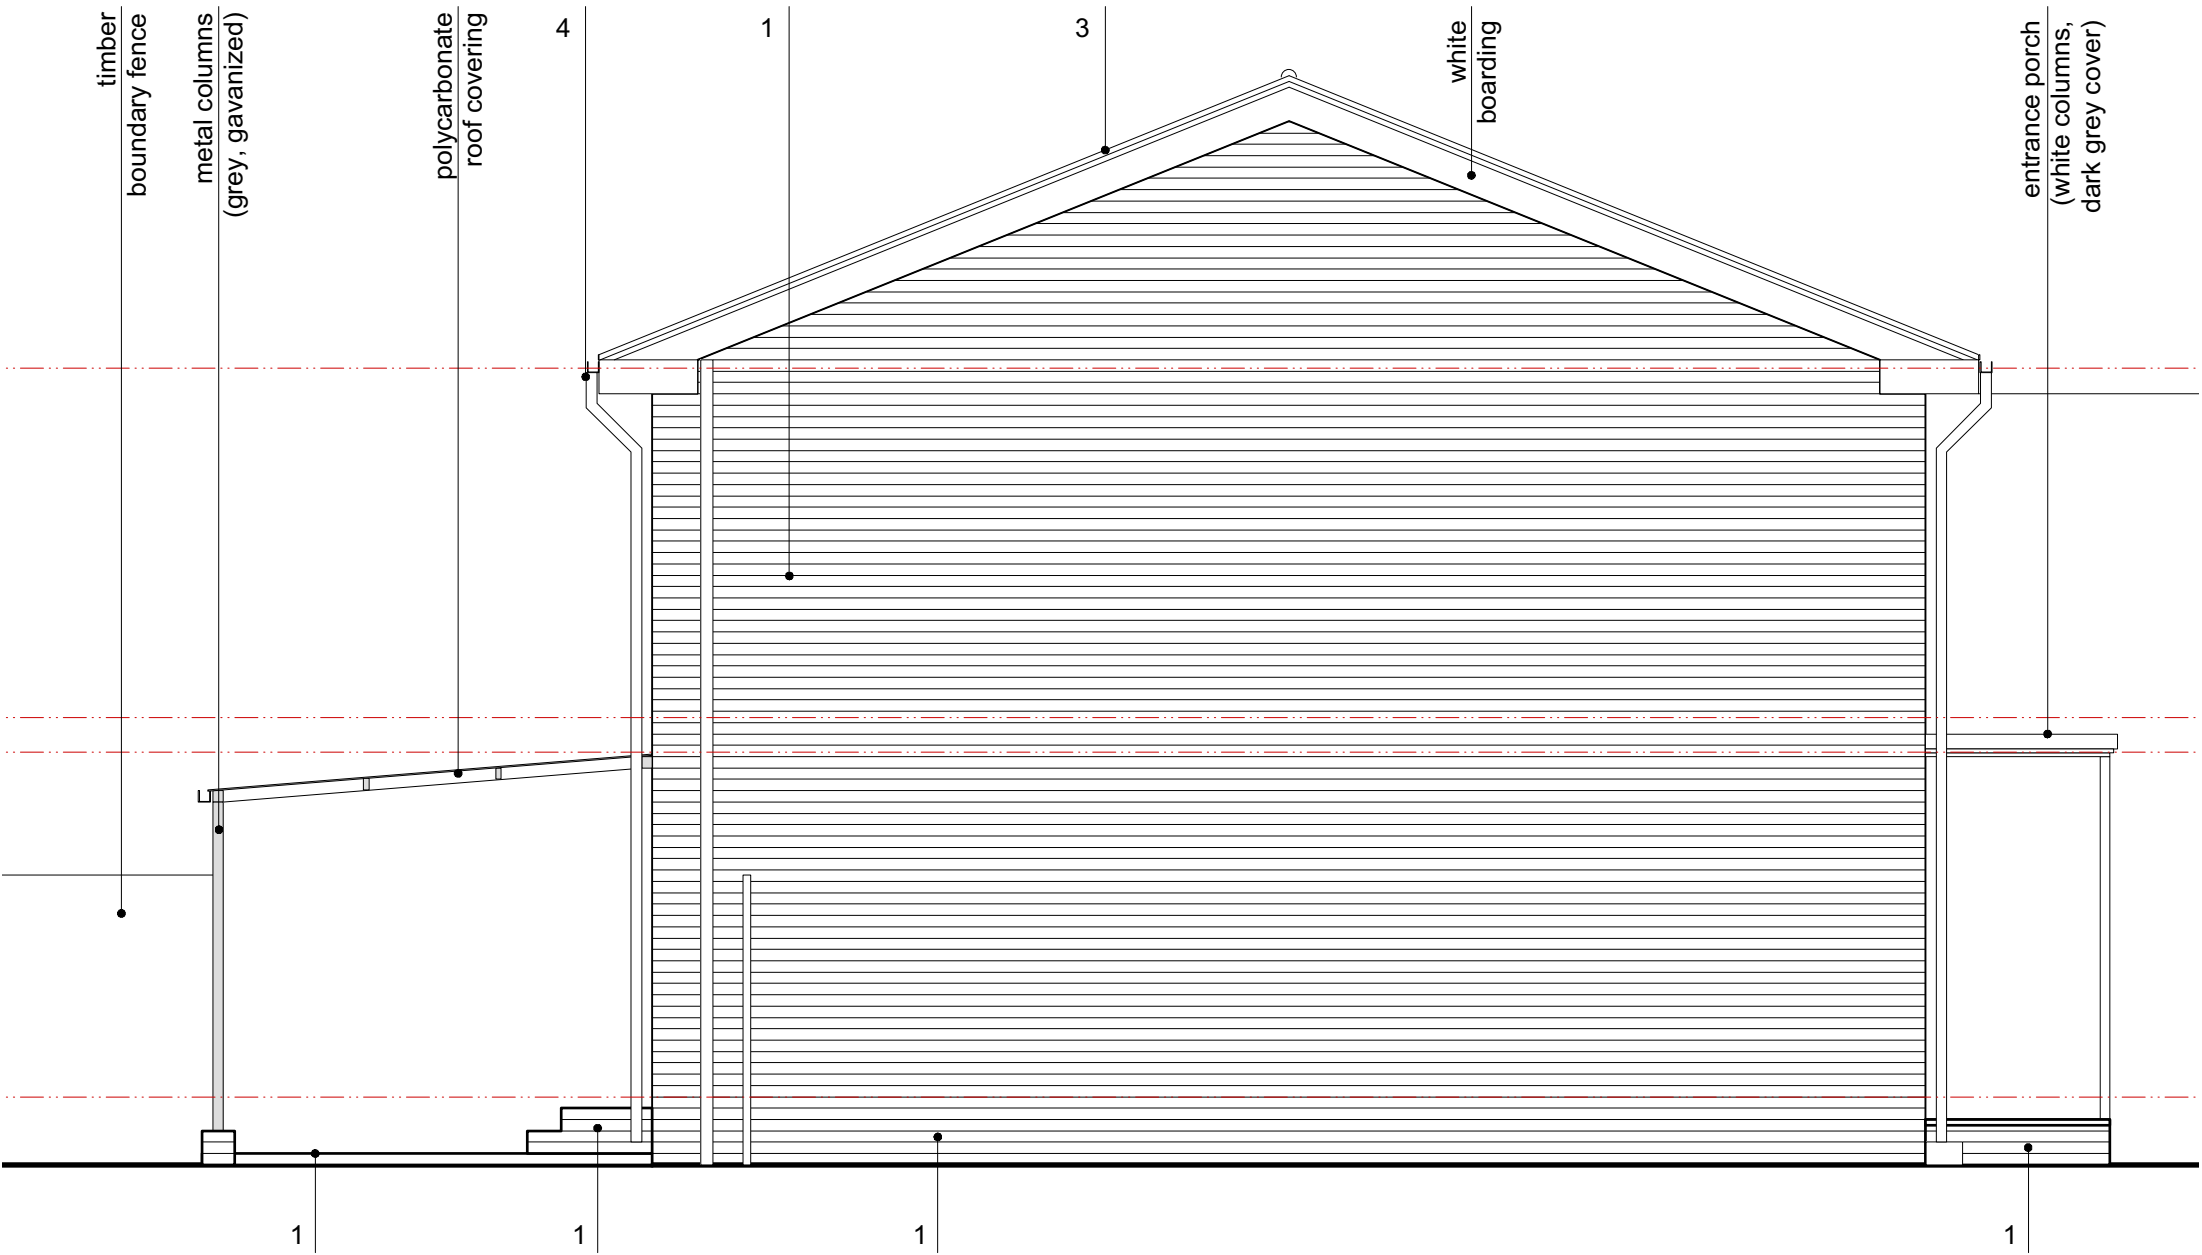

4. WEST ELEVATION (at the boundary line)

 

NOTES: This drawing is © copyright Beatrix Kovacs 2023. No unauthorised reproduction of any kind is permitted. No Dimensions to be scaled from this drawing.

KEY:

- 1. Existing buff brick cladding (red brick under DPC)
- 2. Existing windows/doors - white (entrance door dark blue)
- 3. Existing roof - grey concrete tiles
- 4. Existing gutter/rainwater pipes (white)
- 5. New red brick under DPC (match existing)
- 6. New aluminium door system - dark grey
- 7. New metal flashing and gutter- dark grey
- 8. New rainwater pipe (white - match existing)
- 9. New timber (cedar) cladding
- 10. New flat roof covering - grey

B	23/12/23	added west elevation (at the boudnary fence, as the terrace stretches to the boundary, semi-detached house)	BK
Rev	date	notes	drawn
project title 43 Navigators Way, Hedge End, SO30 2GP			
drawing title Existing Elevations 2			
Beatrix Kovacs 109 Nutbeam Rd, Eastleigh, SO50 5JR www.beatrixkovacs.co.uk 07909528614		date of origin December 2023 client James Curtis	scale 1:50 @ A3
status PLANNING (retrosp) 23_27_202		drawing reference	revision B