

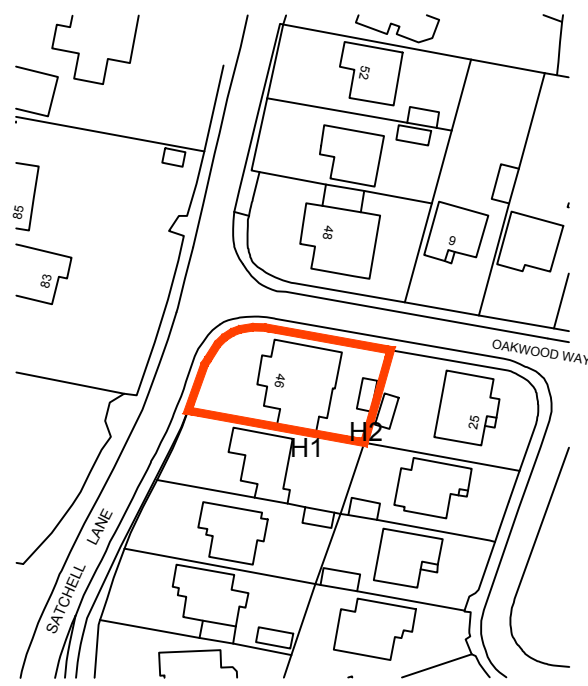


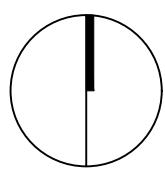

Ordnance Survey, (c) Crown Copyright 2023. All rights reserved.
Licence number 100022432

1 existing site plan
scale 1:1250 @ A3

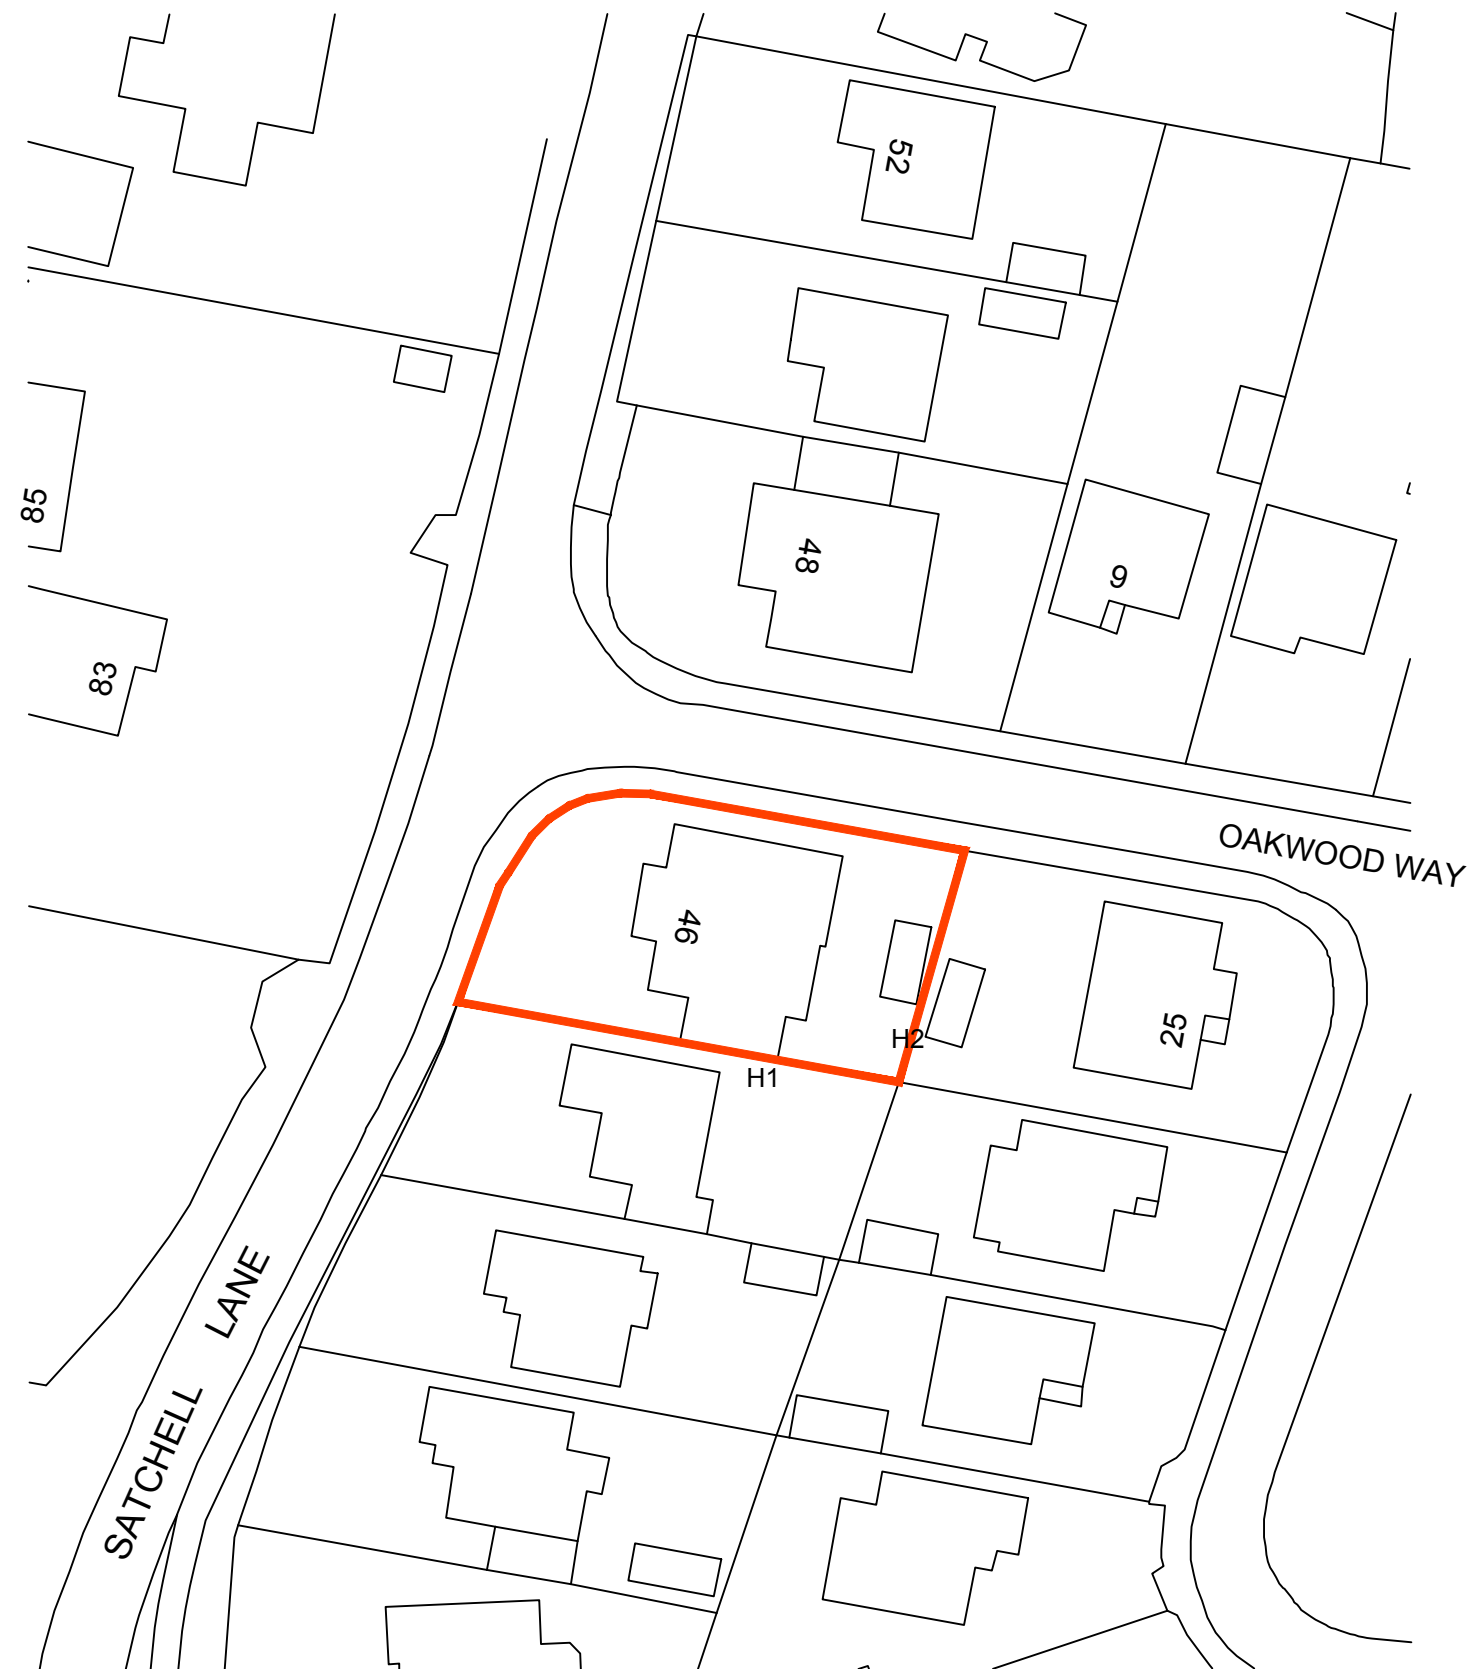

Ordnance Survey, (c) Crown Copyright 2023. All rights reserved.

2 existing site plan
scale 1:100 @ A3


preliminary

this drawing is not for
construction
this drawing is the
property of:
dwell design


revisions
-/-

scale bars

1:1250

 

1:500

 

scale
1:1250/ 1:500
@ A3

date
august 2023

job name
46 satchell lane

job number
23020

drawing number
(pl)01

drawing name
existing site plans

status
preliminary

revision
-

dwell design
ltd